

- ☐ SURVEY
- ☐ FEASIBILITY
- ☒ PLANNING
- ☐ BUILDING REGULATIONS
- ☐ CONSTRUCTION


Notes

Do not scale, use figured dimensions only.


All dimensions to be verified on site prior to the commencement of any work or the production of any shop drawing. All discrepancies to be reported to the Architect.

This drawing is to be read in conjunction with all related Architect's and Engineer's drawings and any other relevant information. It is the contractors responsibility to ensure that all works are in compliance with Building Regulations.

This drawing is copyright of David Jenkins Design.

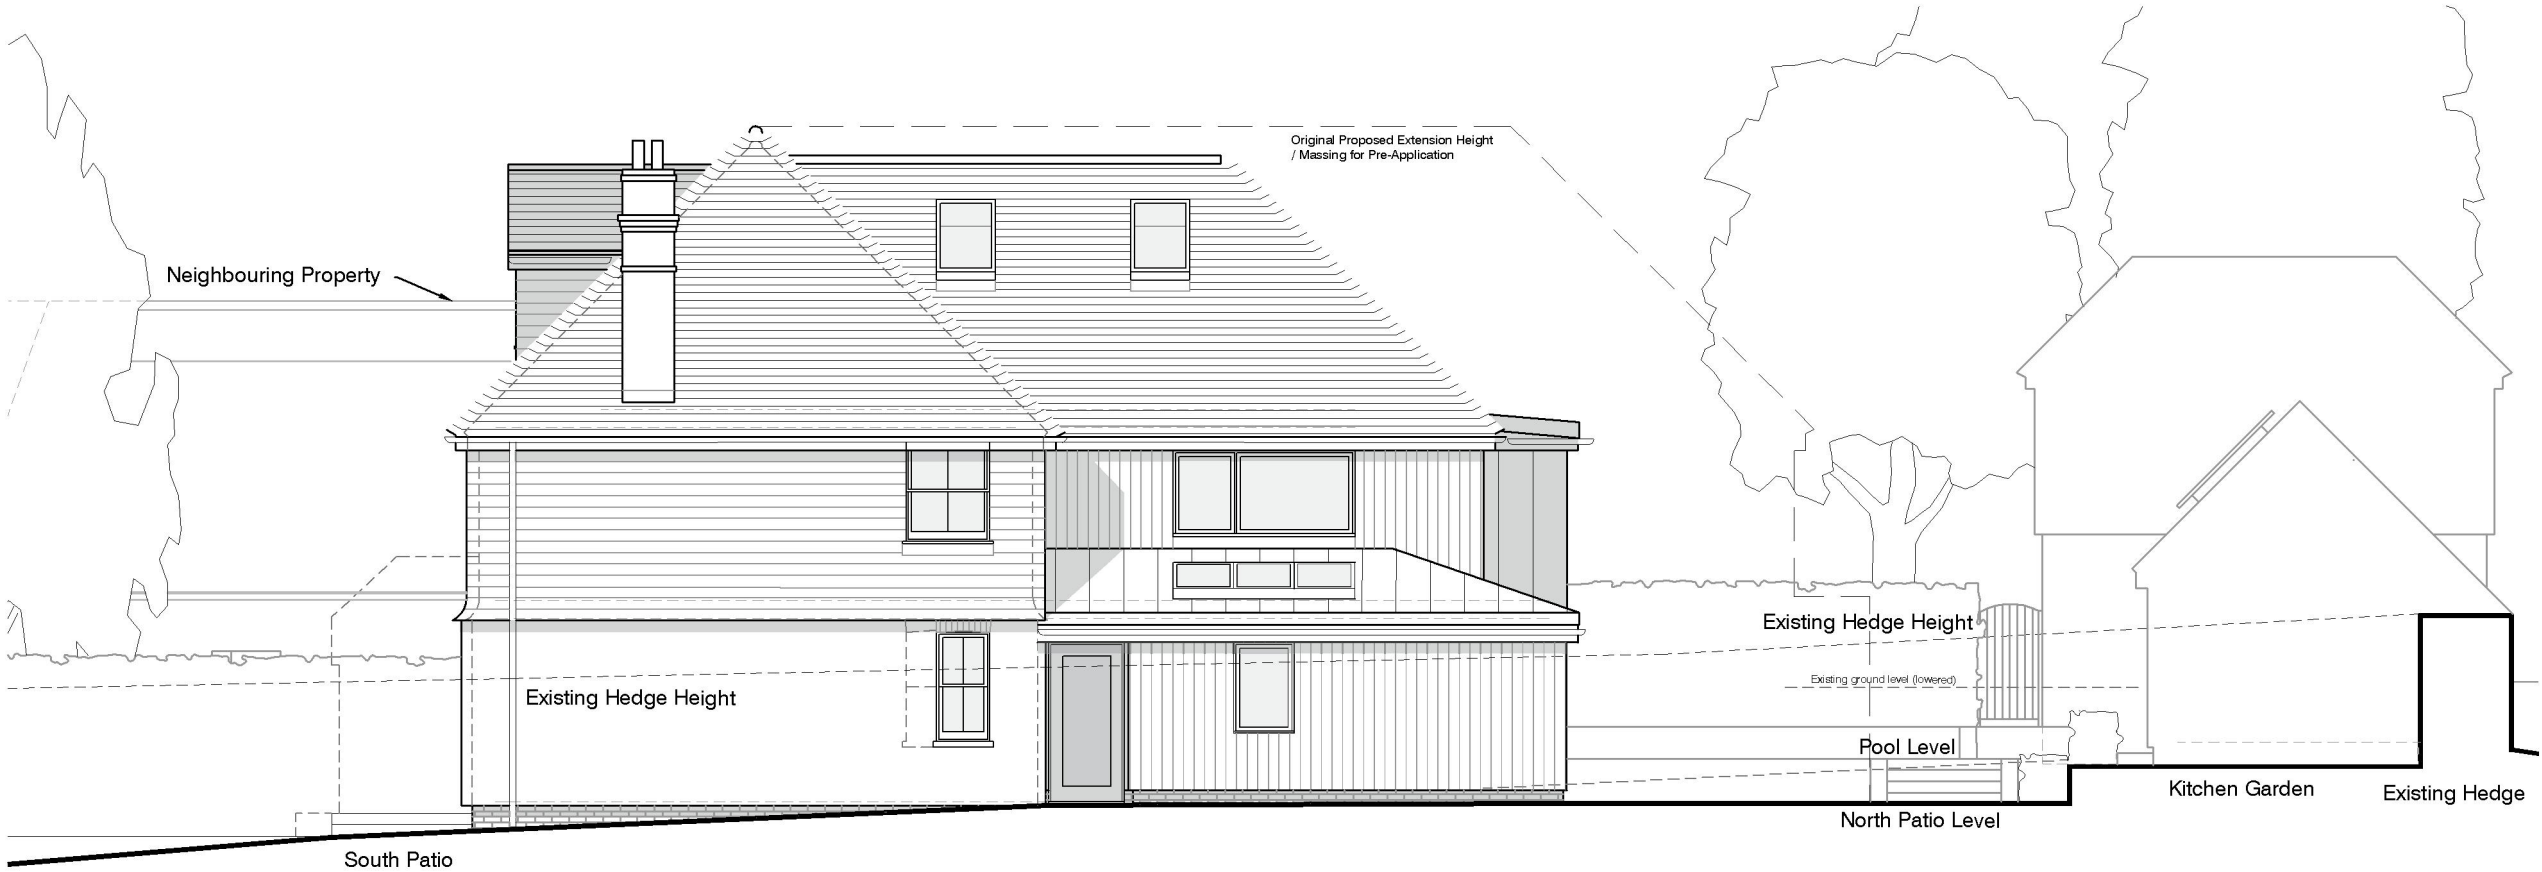

South East

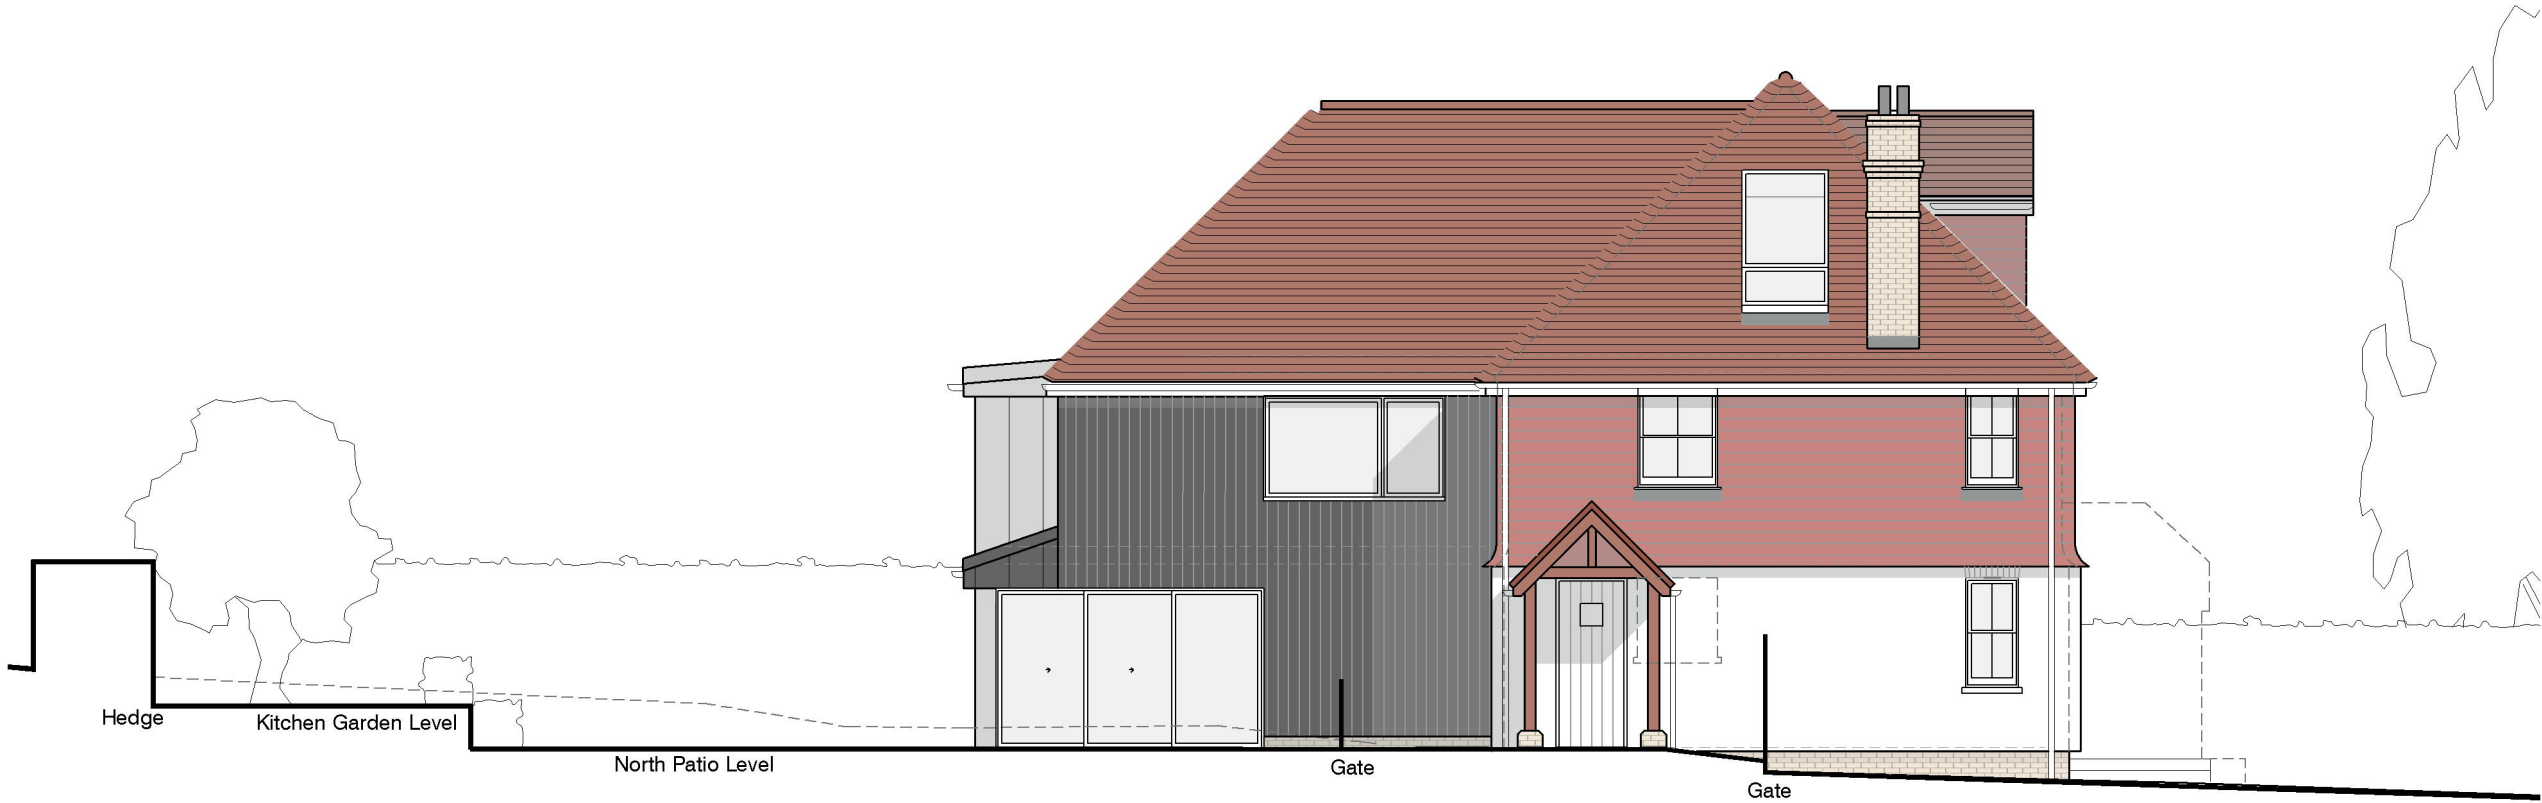

North West

Date	Revision
L	
K	
J	
I	
H	
G	
F	
E	
D	
C	
B	08/04/2025 Client Meeting Amendments
A	13/09/2024 Zinc Canopy & Dormer

Client	MR B and MRS M DRAKE		
Project	RED HOUSE CUCKFIELD ROAD, STAPLEFIELD RH17 6ET		
Title	HOUSE ELEVATIONS PROPOSED		
Date	Scales	Dwg. No.	Rev.
08/24	1:100 @A3	775/10	B

