


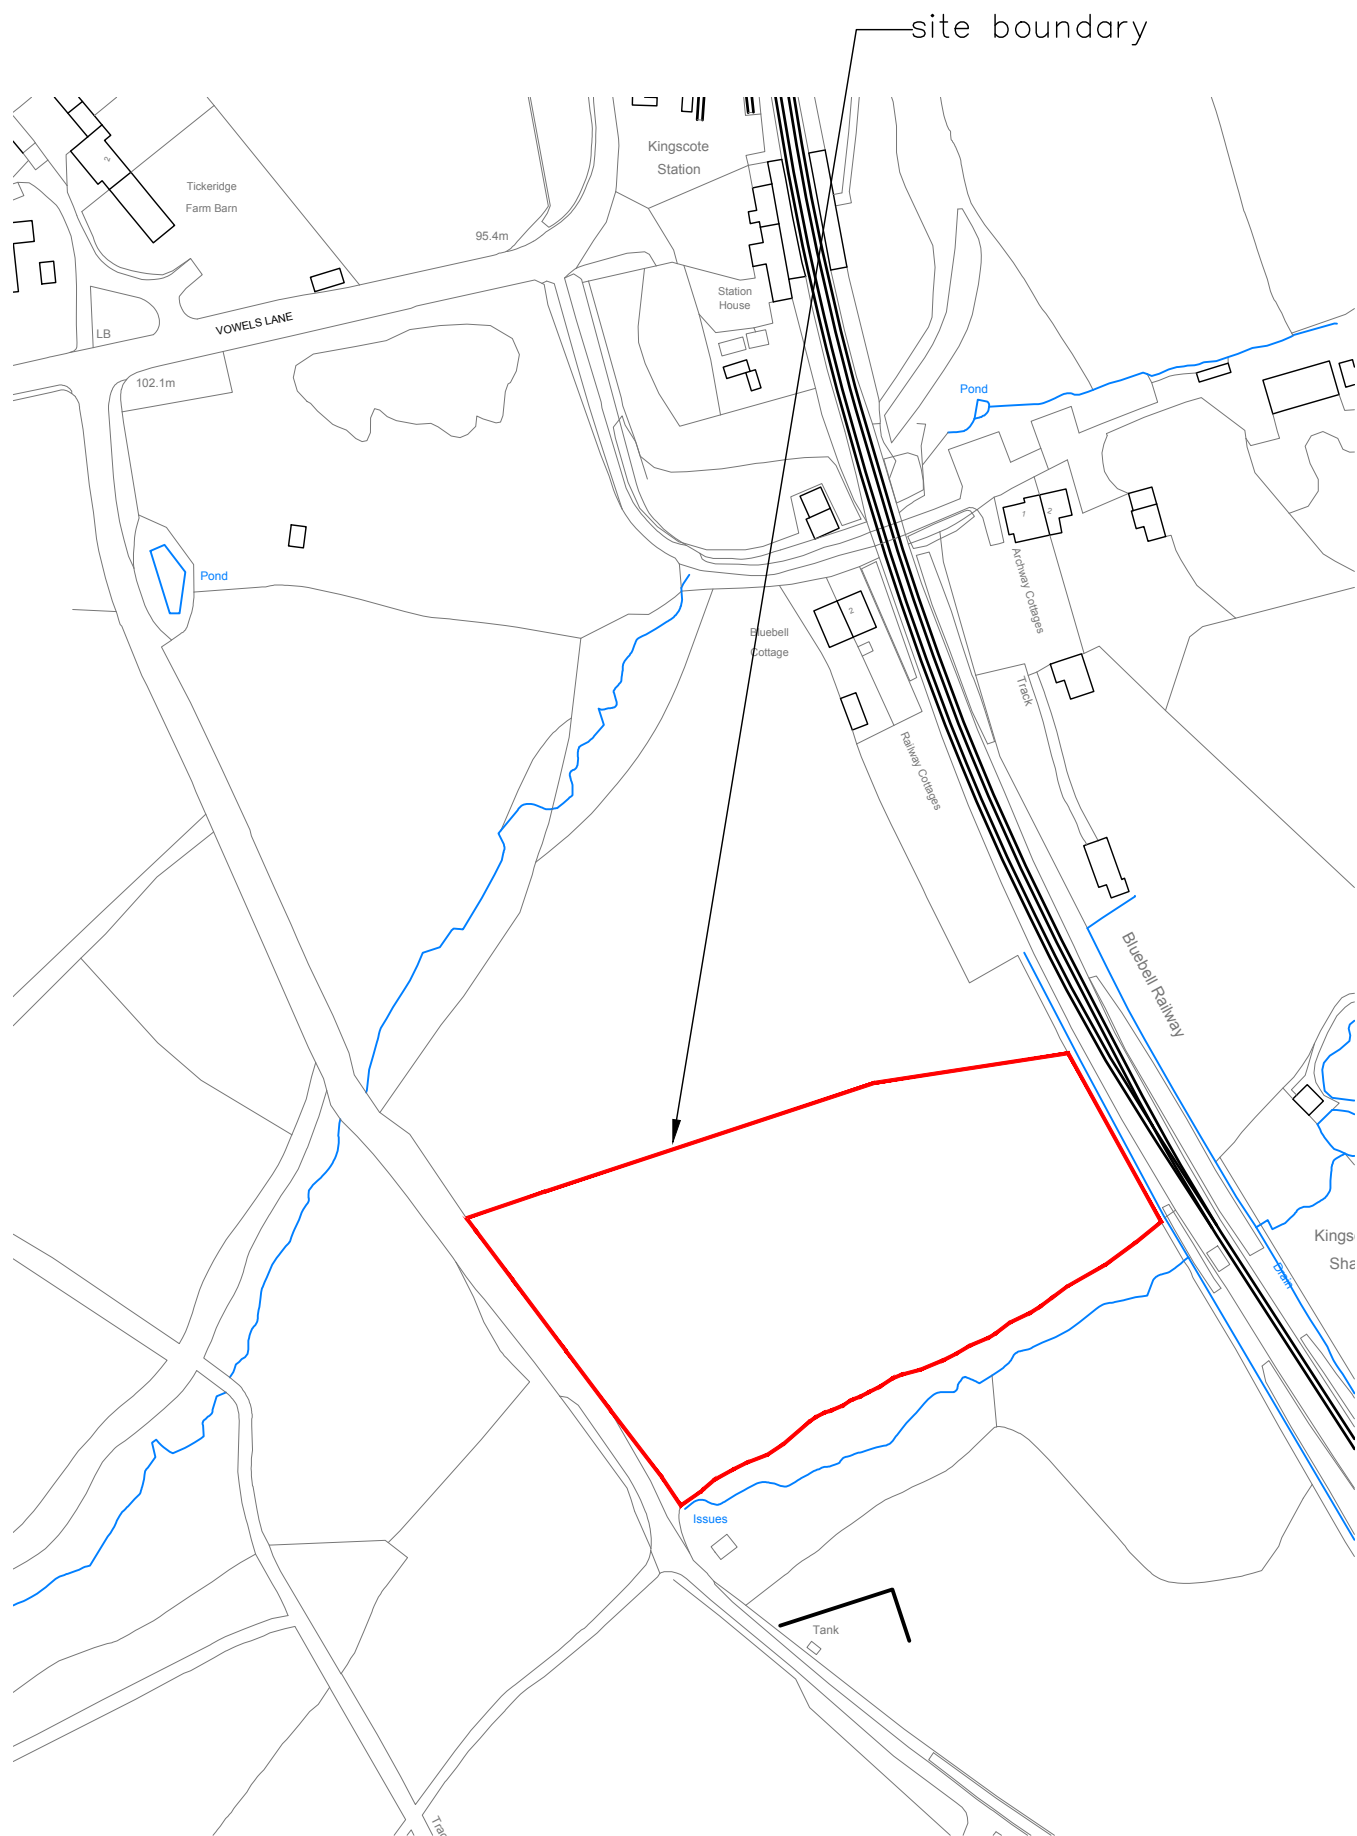


LOCATION PLAN
1:2000 @ A3

©Crown Copyright and database rights 2023 OS Licence no. AC0000849896



SITE PLAN
1:1250 @ A3

©Crown Copyright and database rights 2023 OS Licence no. AC0000849896

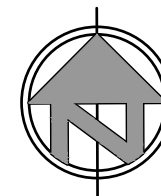

Paw Paddock Kingscote	
10339	DPA - 01
scale @ A3	Date 27.05.25

