



TYPICAL DEER STOCK FENCE

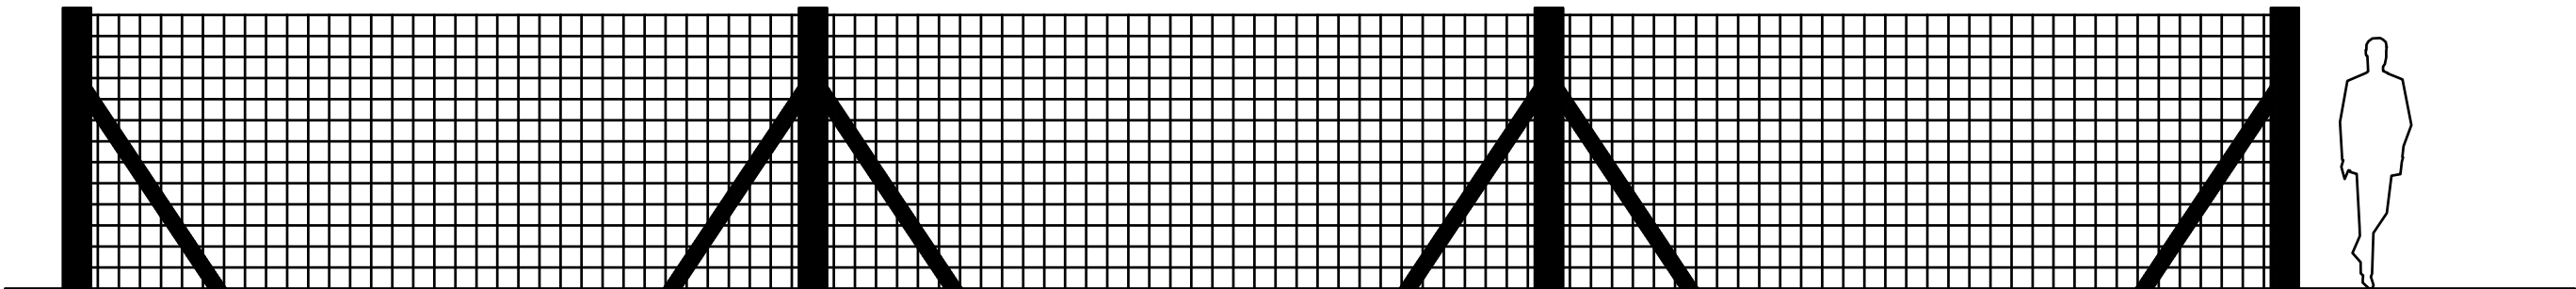



ELEVATION
PROPOSED 1:50 @ A3

12ft x 12ft FIELD SHELTER

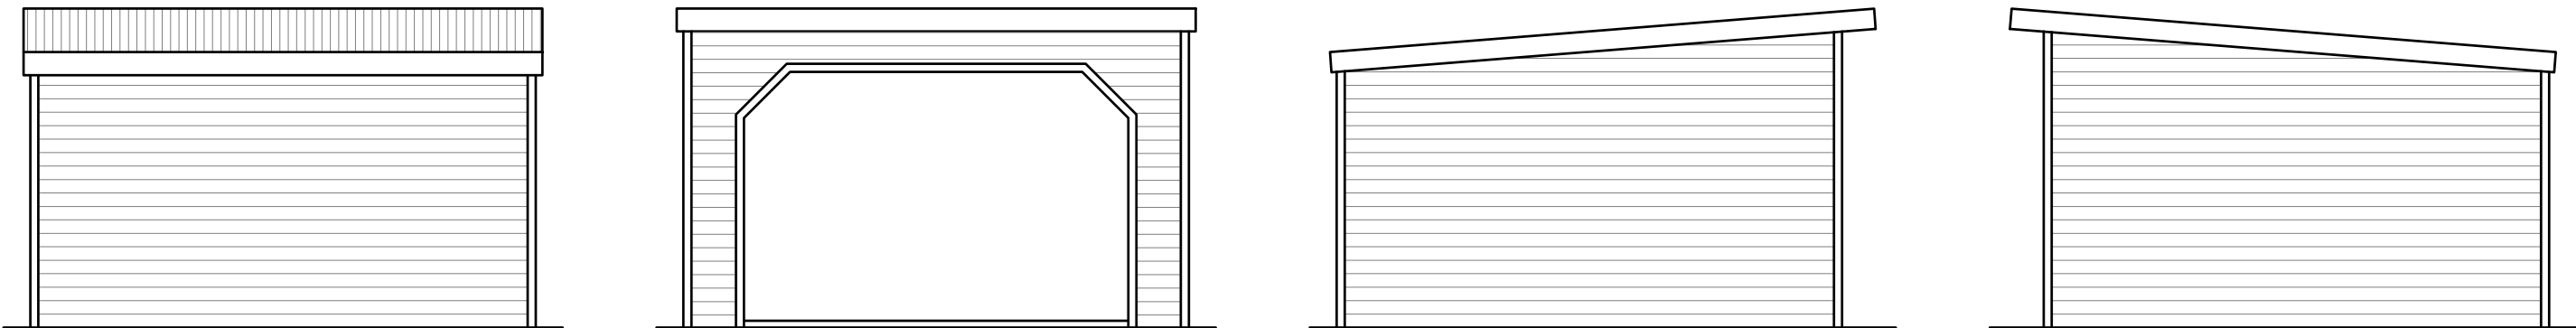

ELEVATIONS
PROPOSED 1:50 @ A3

PLAN
PROPOSED 1:50 @ A3

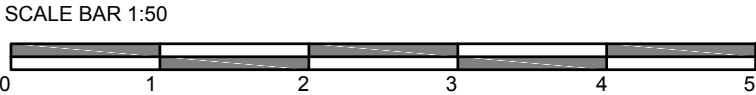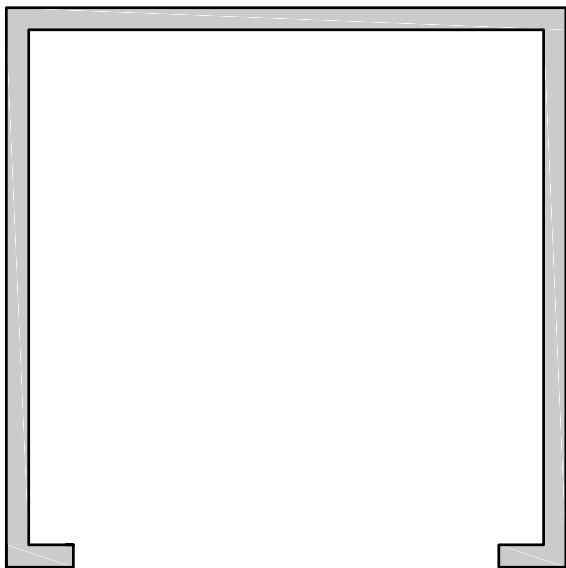

Paw Paddock Kingscote	
10339	DPA - 04
scale @ A3	Date 27.05.25