




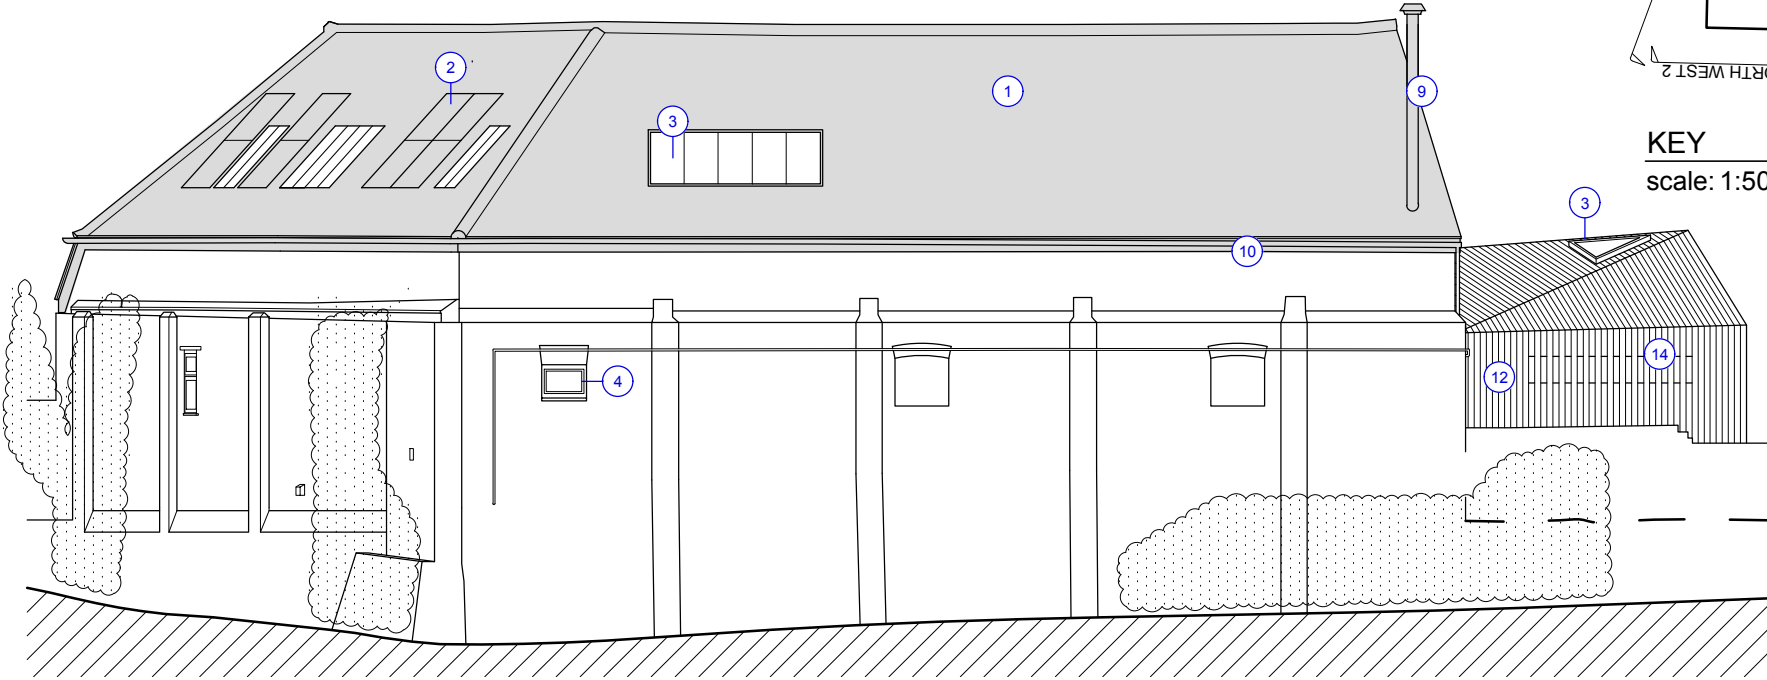

NORTH EAST
scale: 1:100 @ A3

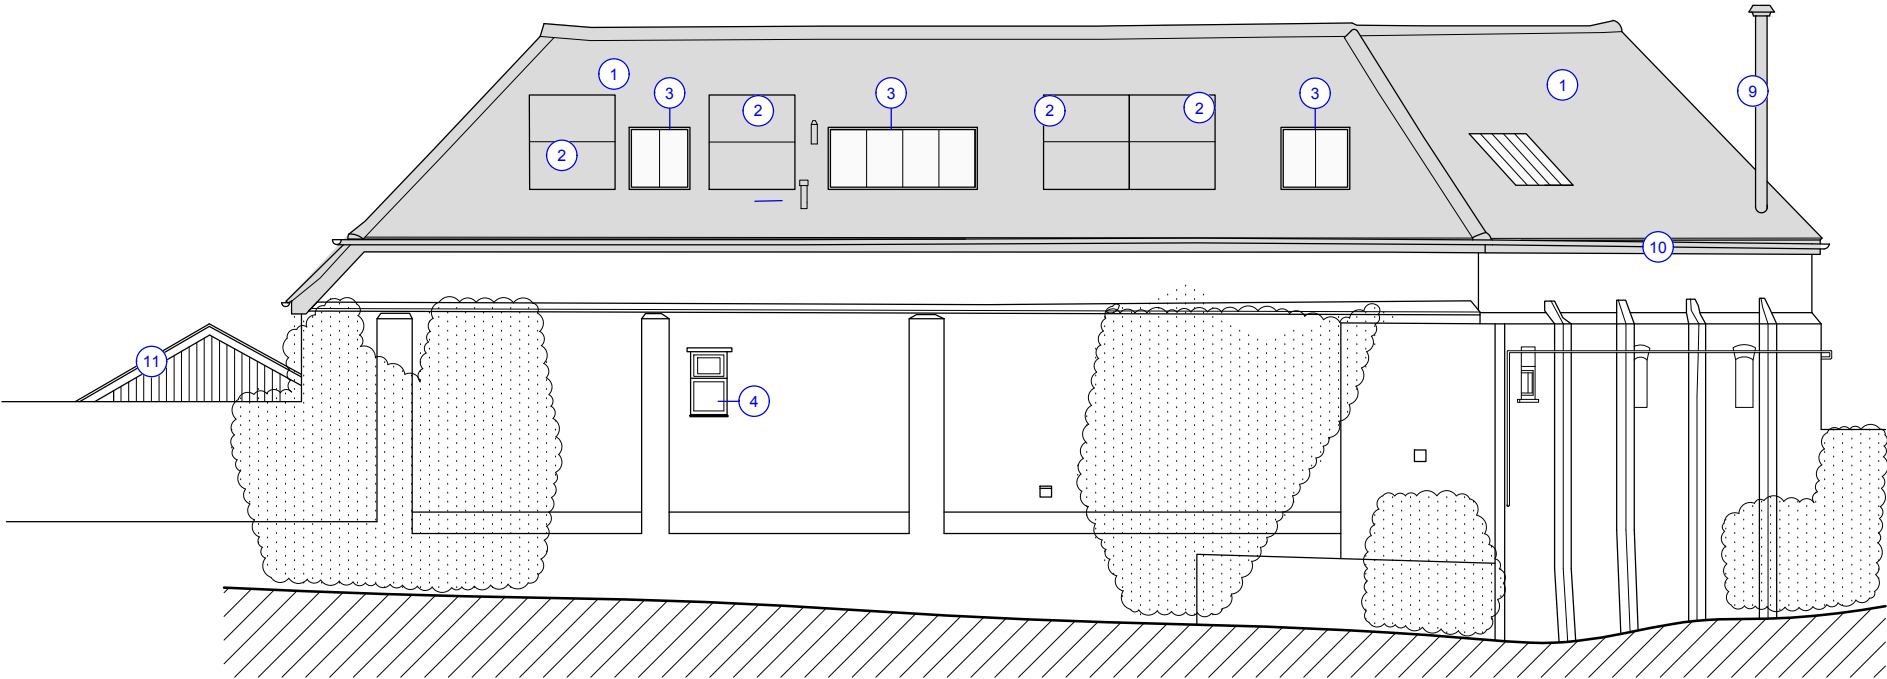


SOUTH EAST
scale: 1:100 @ A3

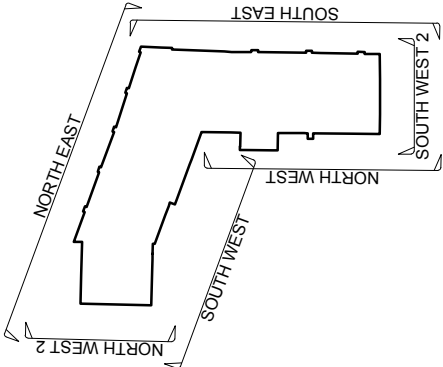


KEY
scale: 1:500 @ A3

- NOTES:**
1. Proposed replacement slate roof tiles
 2. In-roof solar panels to slate roofs
 3. Proposed rooflights
 4. Windows replaced
 5. Proposed metal balcony to replace existing landing with new minimal black metal guarding.
 6. Proposed brick wall between drive and courtyard rebuilt using existing bricks.
 7. Blackened timber cladding above glazing and to dormers
 8. Proposed pergola of blackened timber posts and steel cables for vegetation / retractable fabric shading
 9. Black flue to proposed log burner
 10. Black soffits and rainwater goods
 11. Proposed bike store - clad in vertically slatted timber to match extension with slate tiled roof.
 12. Proposed extension clad in vertically slatted timber
 13. Proposed timber gate
 14. Proposed glazing to extension

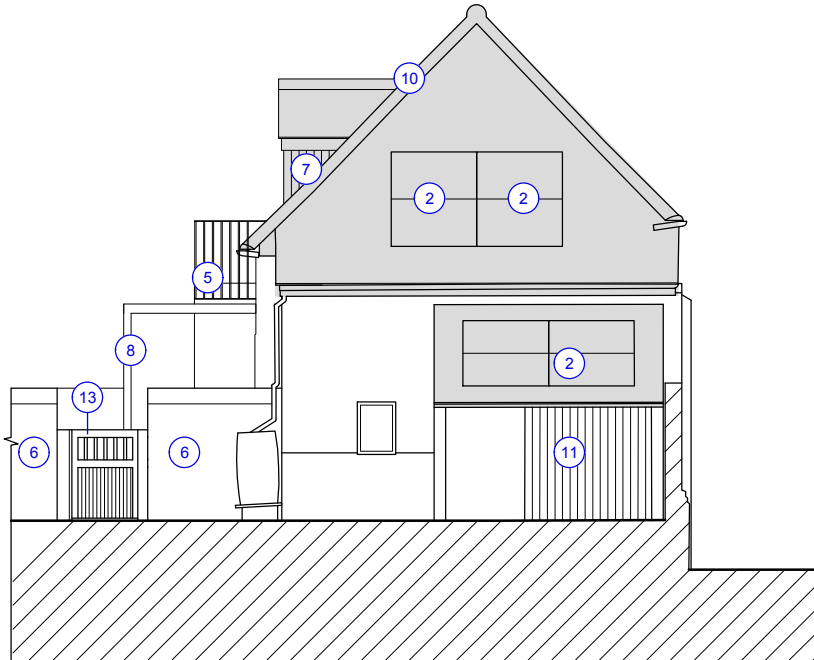

SOUTH WEST 2
scale: 1:100 @ A3

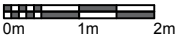

Planning		Client Ms Webster & Mr Saks	
studio act RIBA CHARTERED PRACTICE studioact.co.uk info@studioact.co.uk All drawings within this package are the property of Studio Act and are not to be copied or disclosed with any third party except with the written approval of Studio Act. Do not scale from these drawings. All dimensions are to be checked on site. All areas are approximate and should not be used for sales purposes. All drawings are to be read in conjunction with all other relevant consultants and/or specialists drawings or documents. Inconsistencies, omissions or errors found within/between the documents are to be notified immediately to Studio Act.		Job Lapwings, Hurstpierpoint	
		Drawing title Consented Elevations 2	
		Scale 1:100 @A3	Date 17.03.23
		Drawn by AH	Checked by CW
		Drawing No. HPP_GA_41	Revision A

As Consented