


NOTES:

— SITE BOUNDARY OF 'LAPWINGS' 131A HIGH STREET

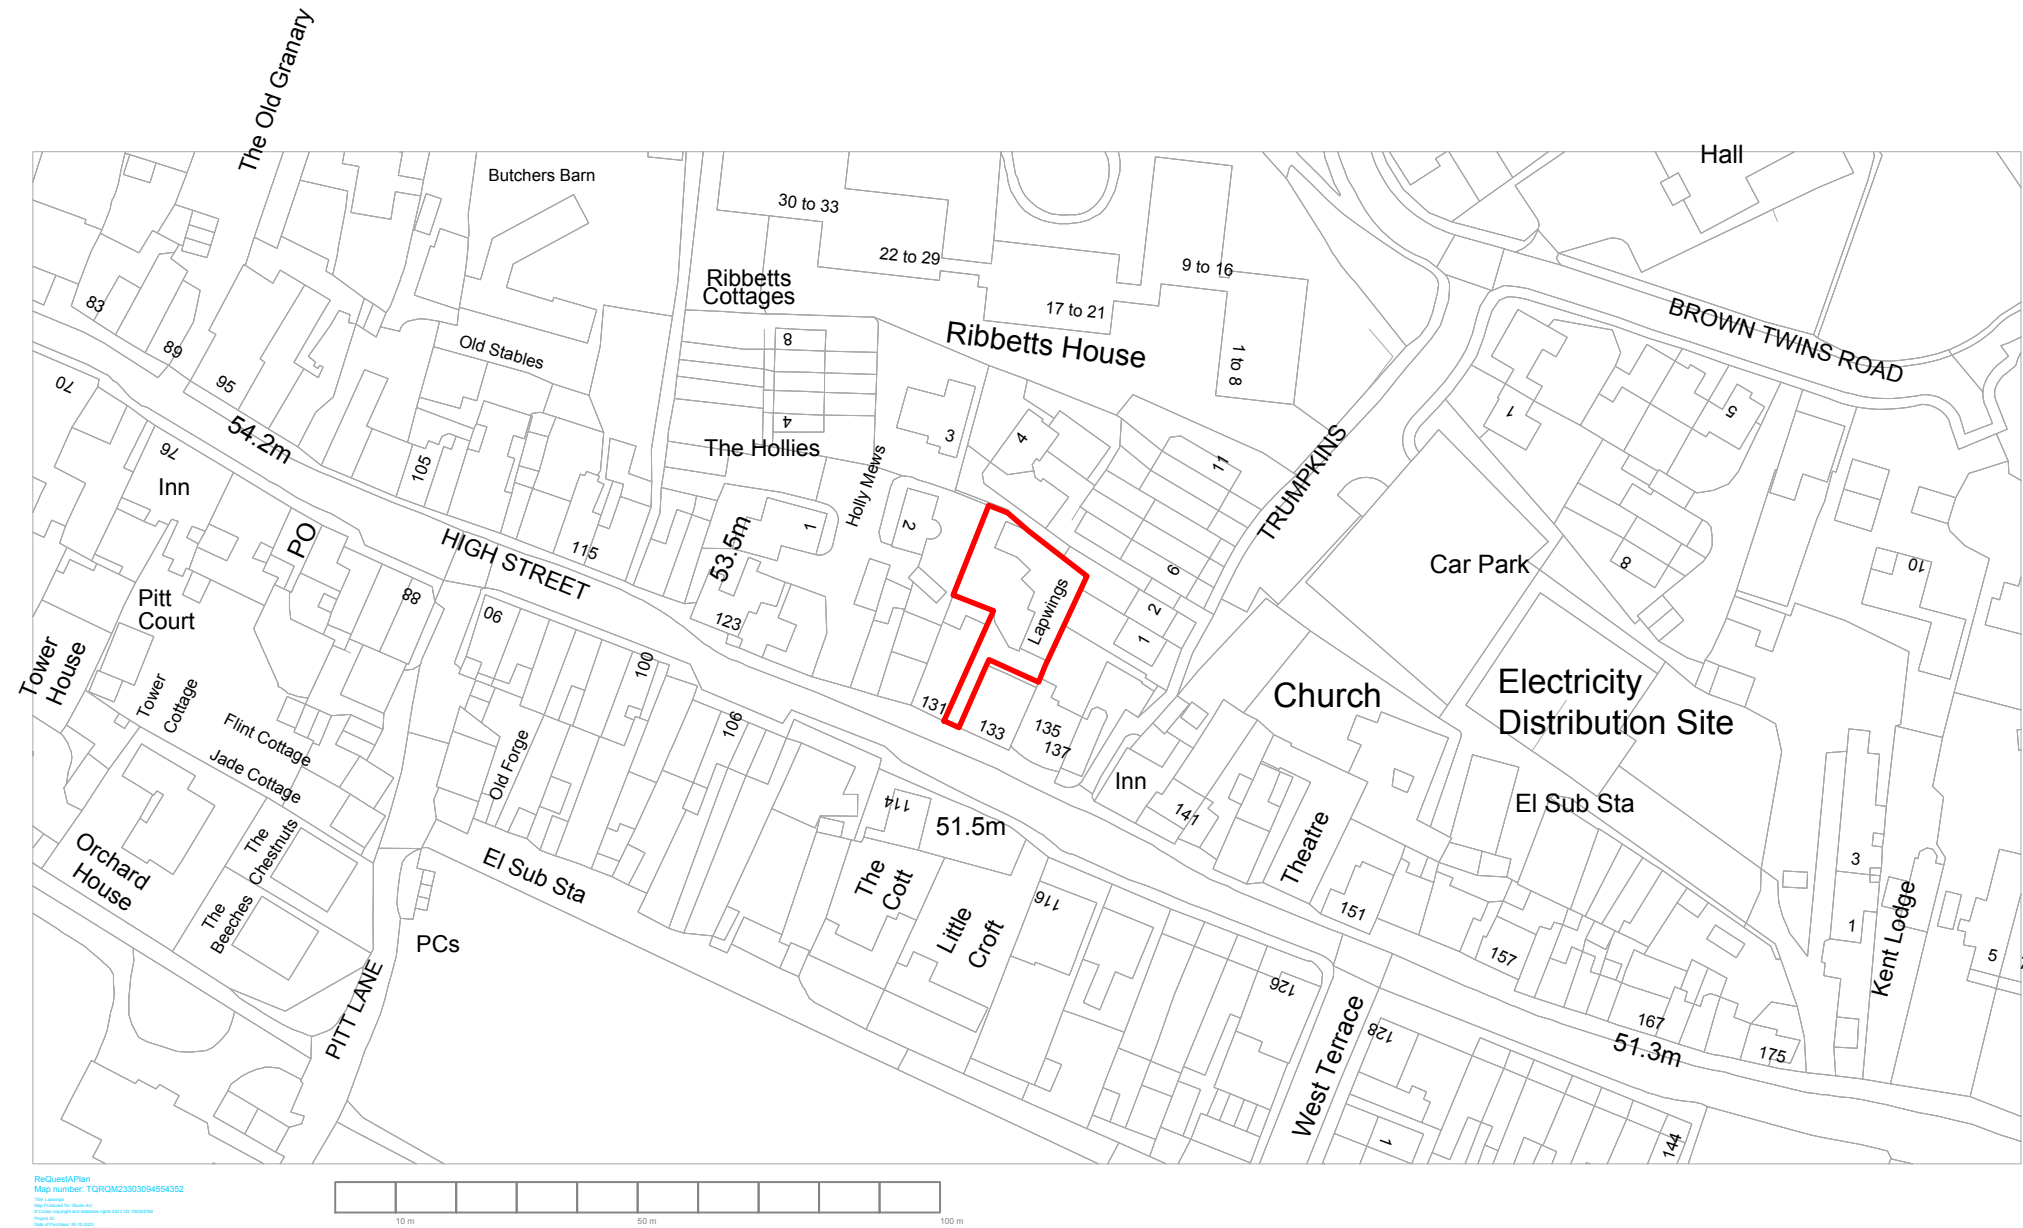

LOCATION PLAN

scale: 1:1250 @ A3

Planning	Client Ms Webster & Mr Saks	
studio act RIBA CHARTERED PRACTICE studioact.co.uk info@studioact.co.uk All drawings within this package are the property of Studio Act and are not to be copied or disclosed with any third party except with the written approval of Studio Act. Do not scale from these drawings. All dimensions are to be checked on site. All areas are approximate and should not be used for sales purposes. All drawings are to be read in conjunction with all other relevant consultants and/or specialists drawings or documents. Inconsistencies, omissions or errors found within/between the documents are to be notified immediately to Studio Act.	Job Lapwings, Hurstpierpoint	
	Drawing title Location Plan	
	Scale 1:1250 @A3	Date 31/08/23
	Drawn by AH	Checked by CW
	Drawing No. HPP_LOC_01	Revision -