


NOTES:

1. Proposed extension to pitched roof to form half hip gable end. Angle of roof slope to remain as existing.

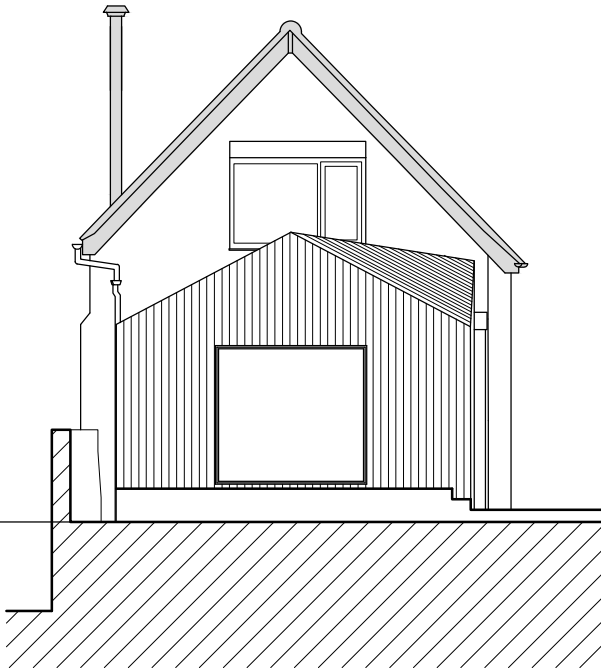


NORTH WEST
scale: 1:100 @ A3



NORTH WEST 2
scale: 1:100 @ A3



SOUTH WEST
scale: 1:100 @ A3

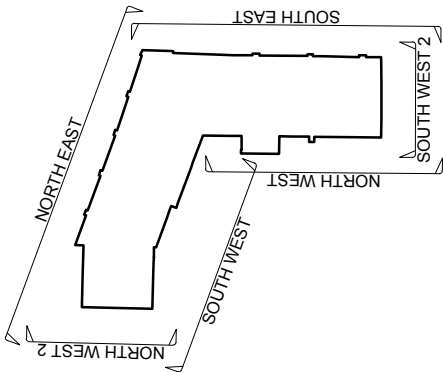

KEY

scale: 1:500 @ A3



Planning		Client Ms Webster & Mr Saks	
studio act RIBA CHARTERED PRACTICE studioact.co.uk info@studioact.co.uk All drawings within this package are the property of Studio Act and are not to be copied or disclosed with any third party except with the written approval of Studio Act. Do not scale from these drawings. All dimensions are to be checked on site. All areas are approximate and should not be used for sales purposes. All drawings are to be read in conjunction with all other relevant consultants and/or specialists drawings or documents. Inconsistencies, omissions or errors found within/between the documents are to be notified immediately to Studio Act.		Job Lapwings, Hurstpierpoint	
		Drawing title Proposed Elevations 1	
		Scale 1:100 @A3	Date 24.10.25
		Drawn by AH	Checked by CW
		Drawing No. HPP_GA_50	Revision -