


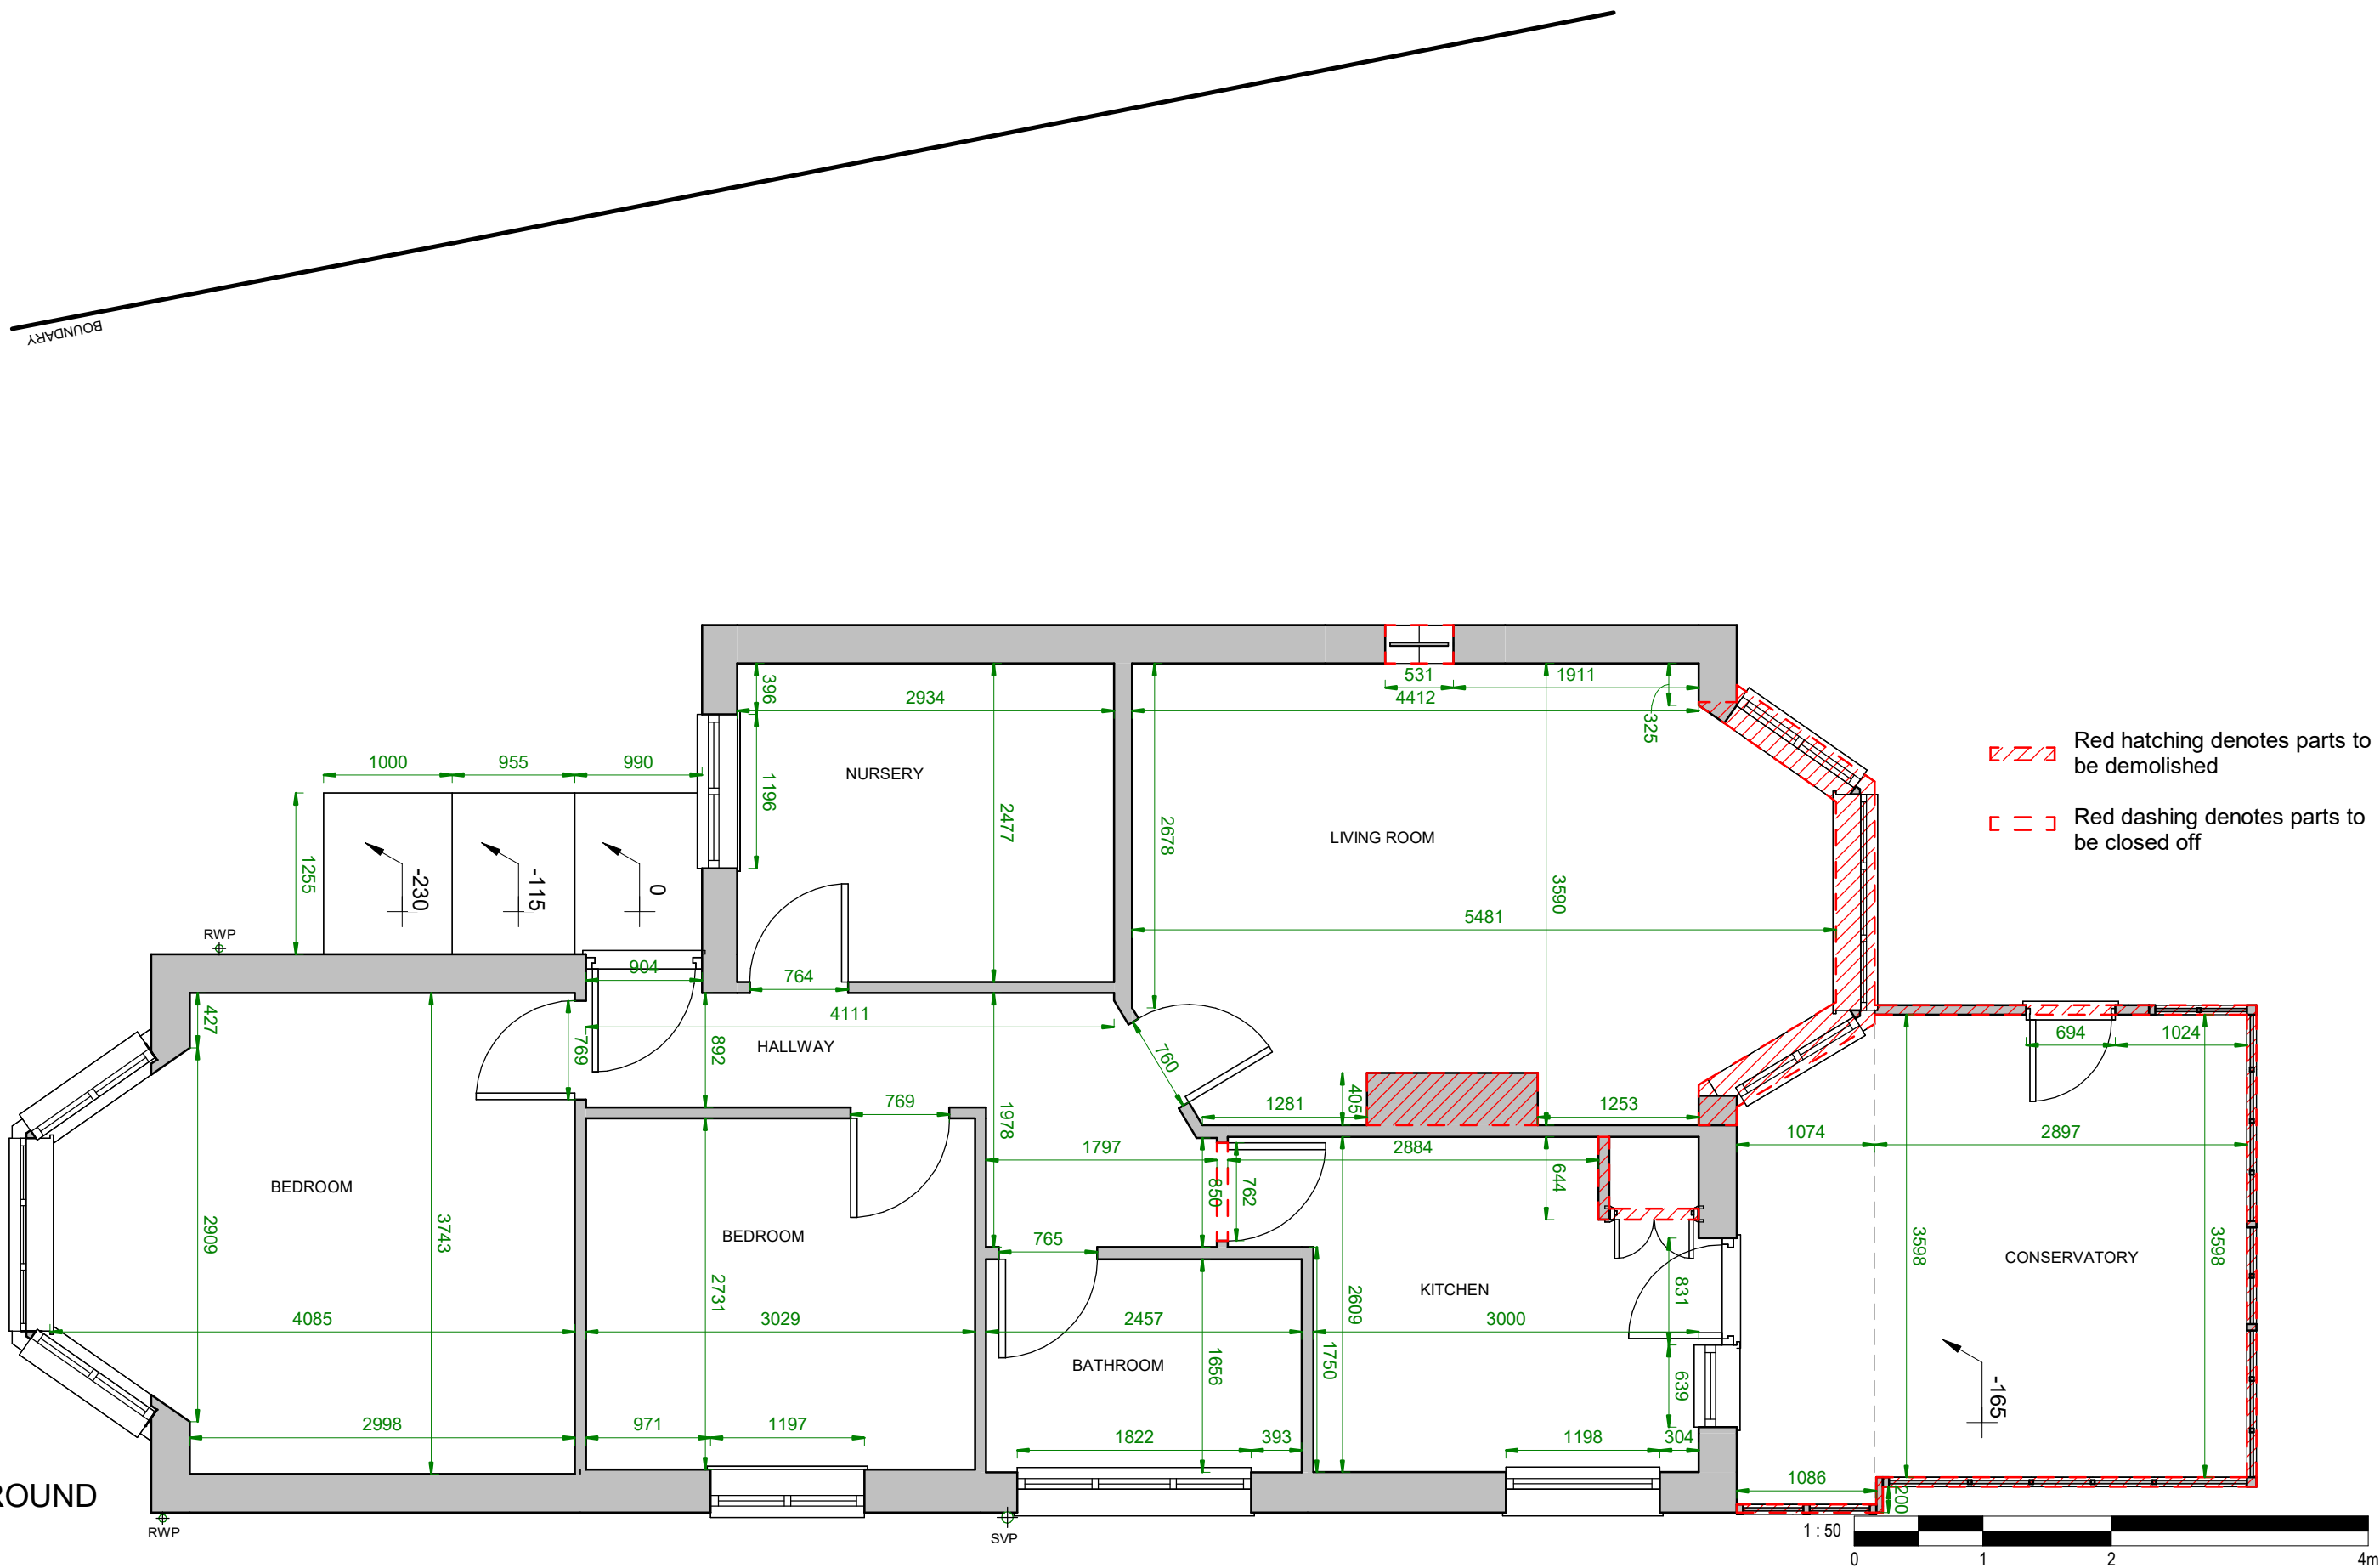

ALL DIMS IN MILLIMETERS UNLESS NOTED OTHERWISE
DO NOT SCALE EXCEPT FOR PLANNING PURPOSES
IF IN DOUBT - ASK

THIS DRAWING IS CONFIDENTIAL AND IS THE PROPERTY OF
KEENAN PROJECT DESIGNS LTD
© COPYRIGHT

KEENAN
PROJECT
DESIGNS

KEENAN PROJECT DESIGNS

08002335787
INFO@KEENANPROJECTDESIGNS.COM
WWW.KEENANPROJECTDESIGN.COM

CLIENT:
Zach Williams

ADDRESS:
37 Linden Ave, East Grinstead, RH19 1LS

DATE:
11/11/2024

PROJECT LEAD:
Awwal Kazeem

DRAWN BY:
Chibuzo Chinwuko

DRAWING NO:
2798-1

SCALE:
1:50@A3
1:25@A1

REV:
C