



FOR PLANNING
AND LISTED
BUILDING CONSENT
PURPOSES ONLY


NOT FOR CONSTRUCTION

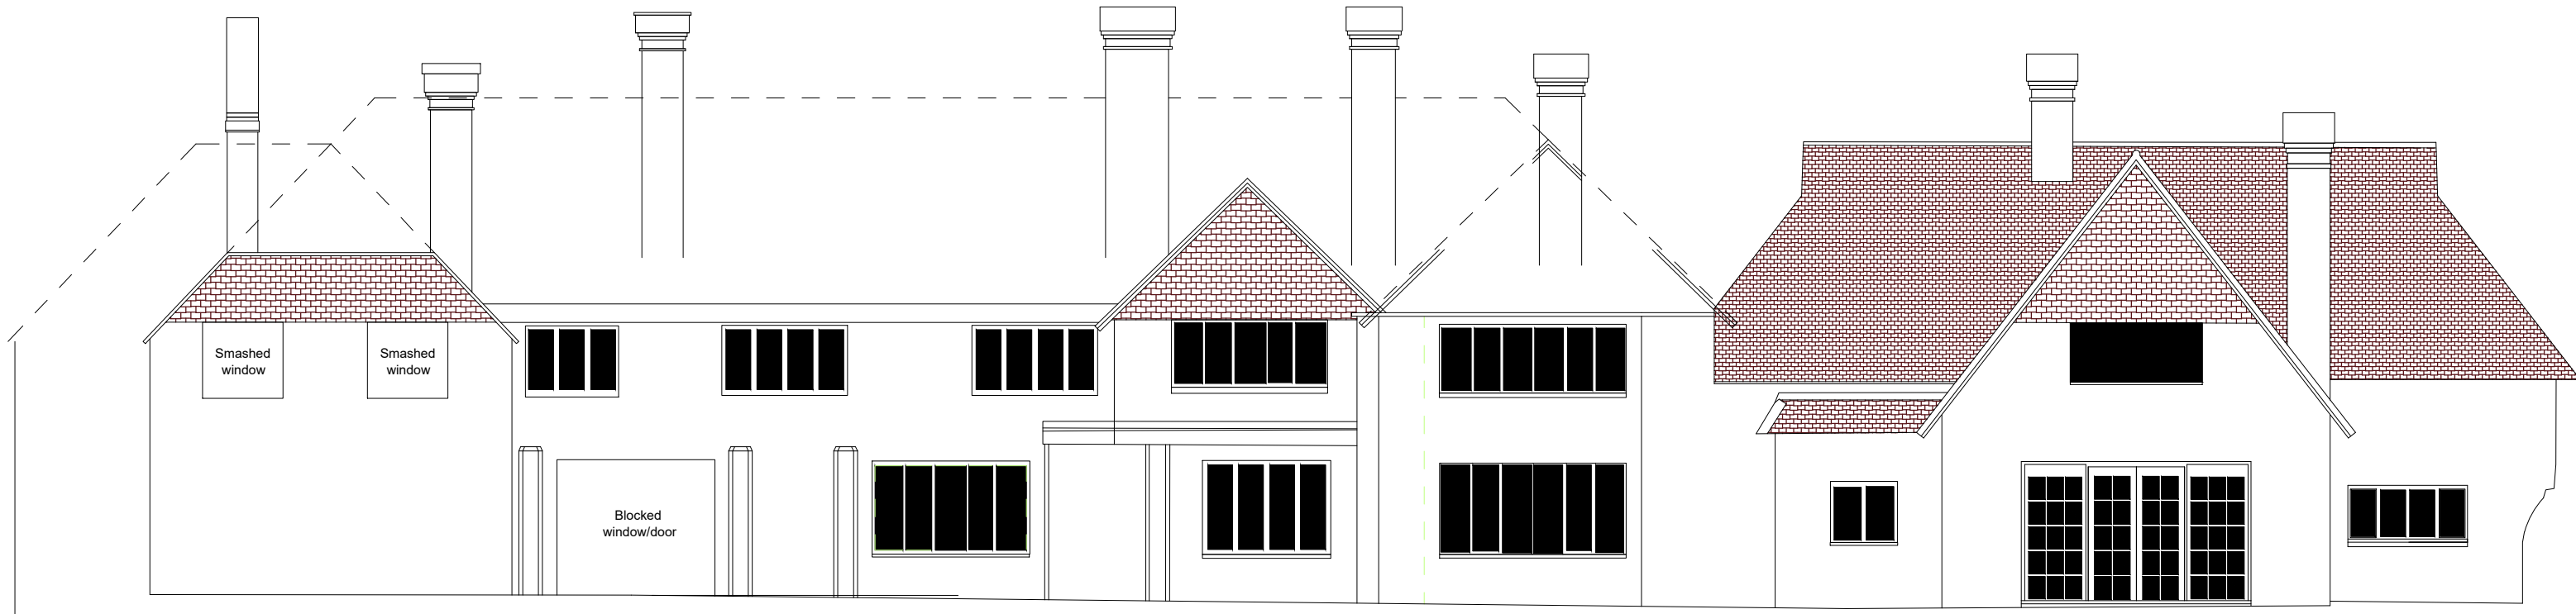


REAR (SOUTH) ELEVATION - AS EXISTING
SCALE @ 1:100 ON AN A1 SHEET

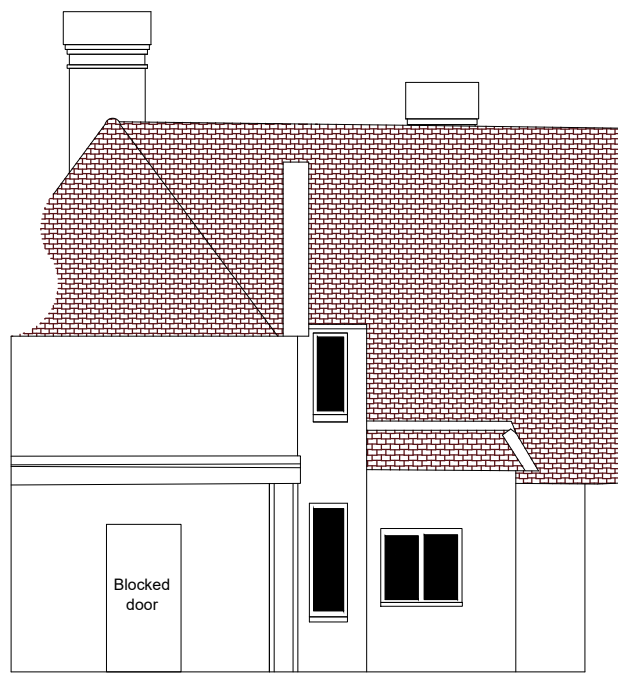


SECTIONAL ELEVATION (LOOKING
EAST) - AS EXISTING
SCALE @ 1:100 ON AN A1 SHEET

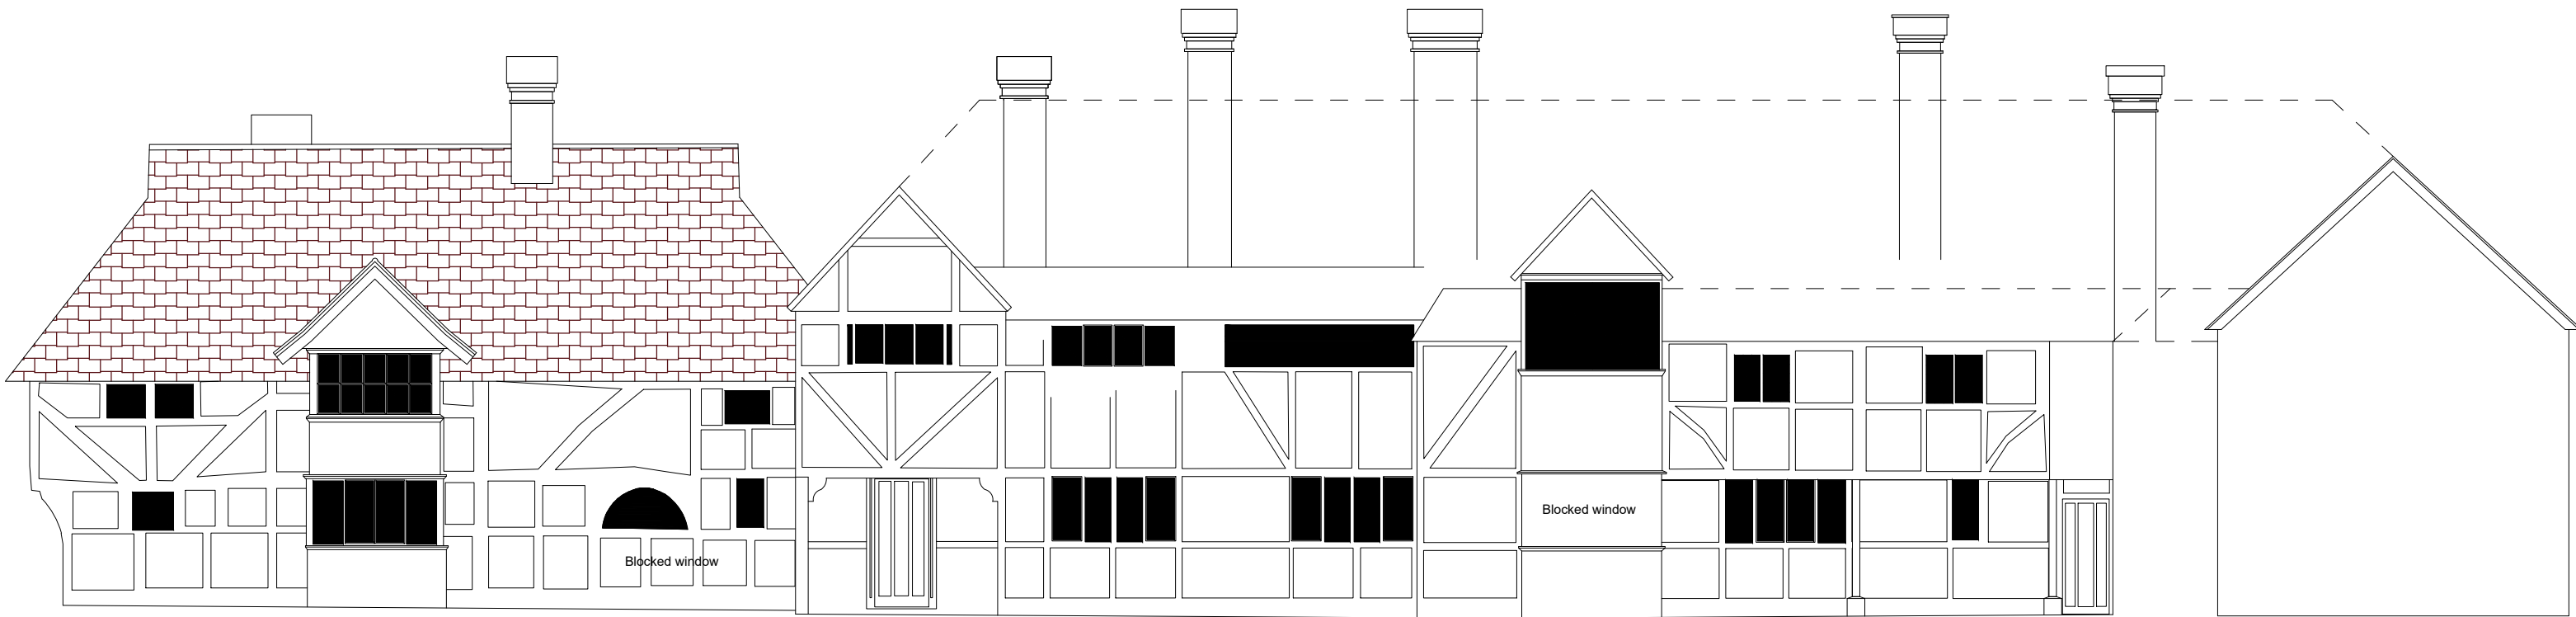


FRONT (NORTH) ELEVATION - AS EXISTING
SCALE @ 1:100 ON AN A1 SHEET

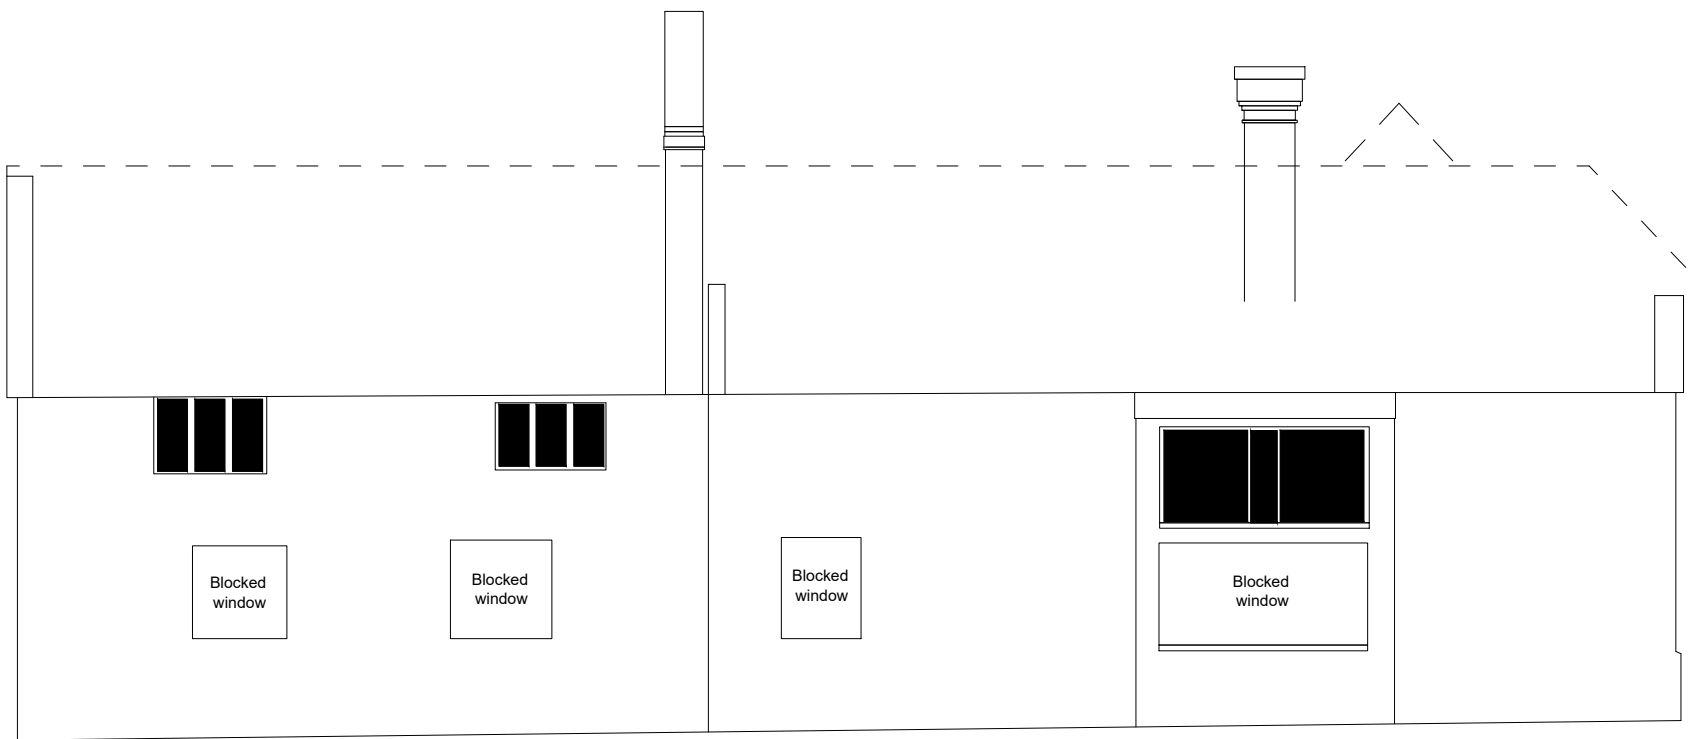

SIDE (WEST) ELEVATION - AS EXISTING
SCALE @ 1:100 ON AN A1 SHEET

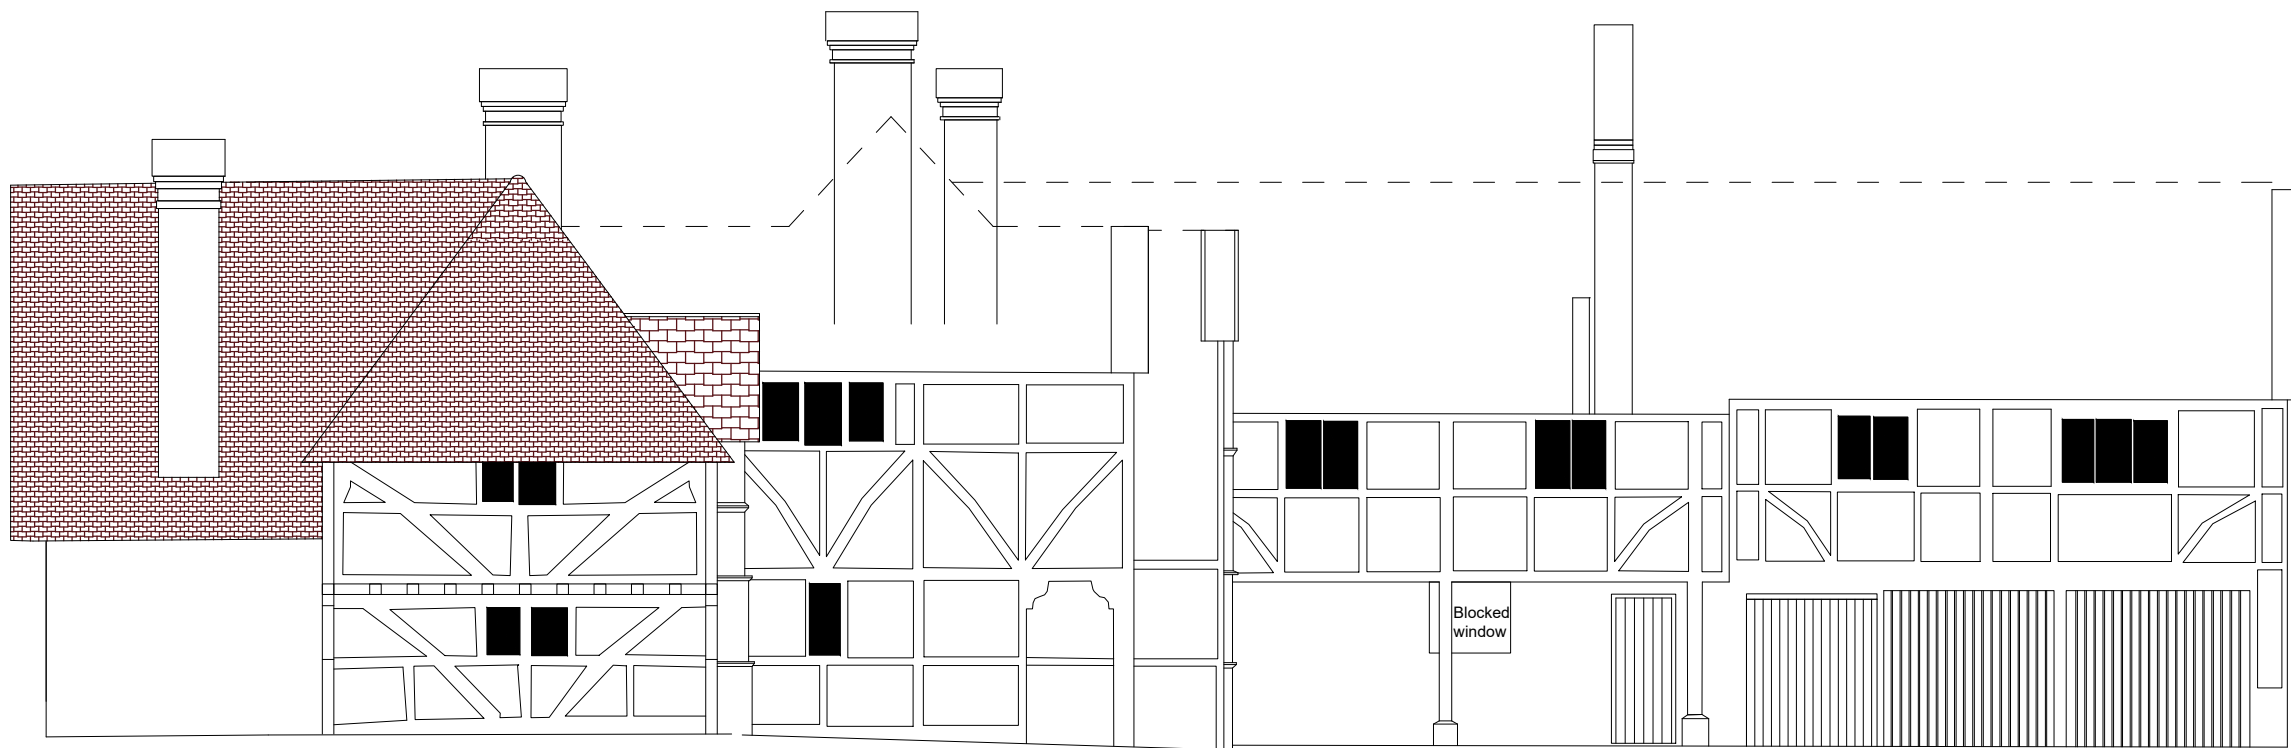

SIDE (EAST) ELEVATION - AS EXISTING
SCALE @ 1:100 ON AN A1 SHEET

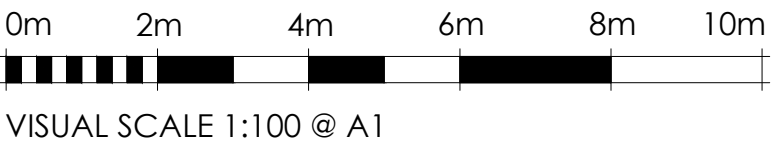

*	*	*	*		*
REV.	DATE.	BY.	AMENDMENT.		CHK.

EXISTING



2 Lucastes Mews, Paddockhall Road,
Haywards Heath,
West Sussex, RH16 1HE
(01444) 452604
hh@gouldbaxter.co.uk
www.gouldbaxter.co.uk

NOTES:
DO NOT SCALE OFF THIS DRAWING UNLESS FOR PLANNING PURPOSES.
CHECK ALL DIMENSIONS ON SITE BEFORE ANY WORK IS COMMENCED.
ALL GOODS MATERIALS AND WORKMANSHIP MUST CONFORM WITH
CURRENT BUILDING REGULATIONS, BRITISH STANDARDS AND CODES OF
PRACTICE.
COPYRIGHT OF THIS DRAWING IS RETAINED BY GOULD PROPERTY
CONSULTANTS LLP T/A GOULD BAXTER AND IT MUST NOT BE REPRODUCED
WITHOUT WRITTEN CONSENT.

CLIENT: Mr & Mrs Collins
PROJECT: Ormonde Hall, Cowfold Road, Bolney, West Sussex, RH17 5SE

DRAWING: Elevations As Existing	DATE: 27.03.2023	SCALE AT A1: 1:100	DRAWN BY: RH CHECKED BY: *
JOB NO. GH417	DRAWING NO. EX.02	REV. *	