



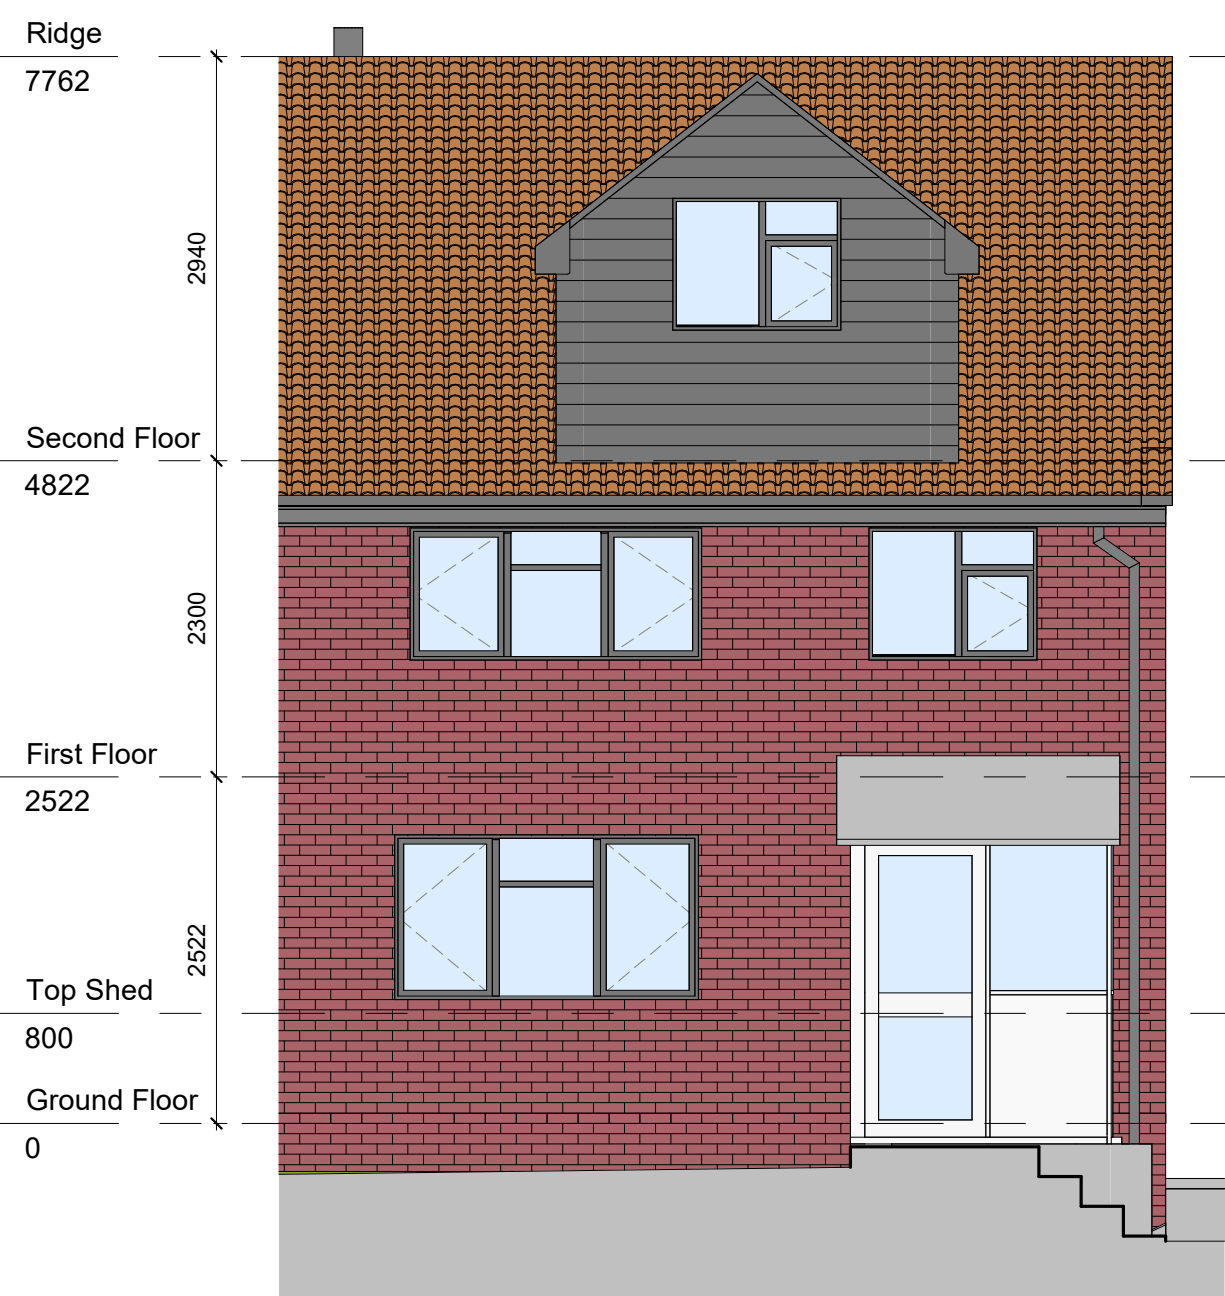


South Existing 01
1 : 50

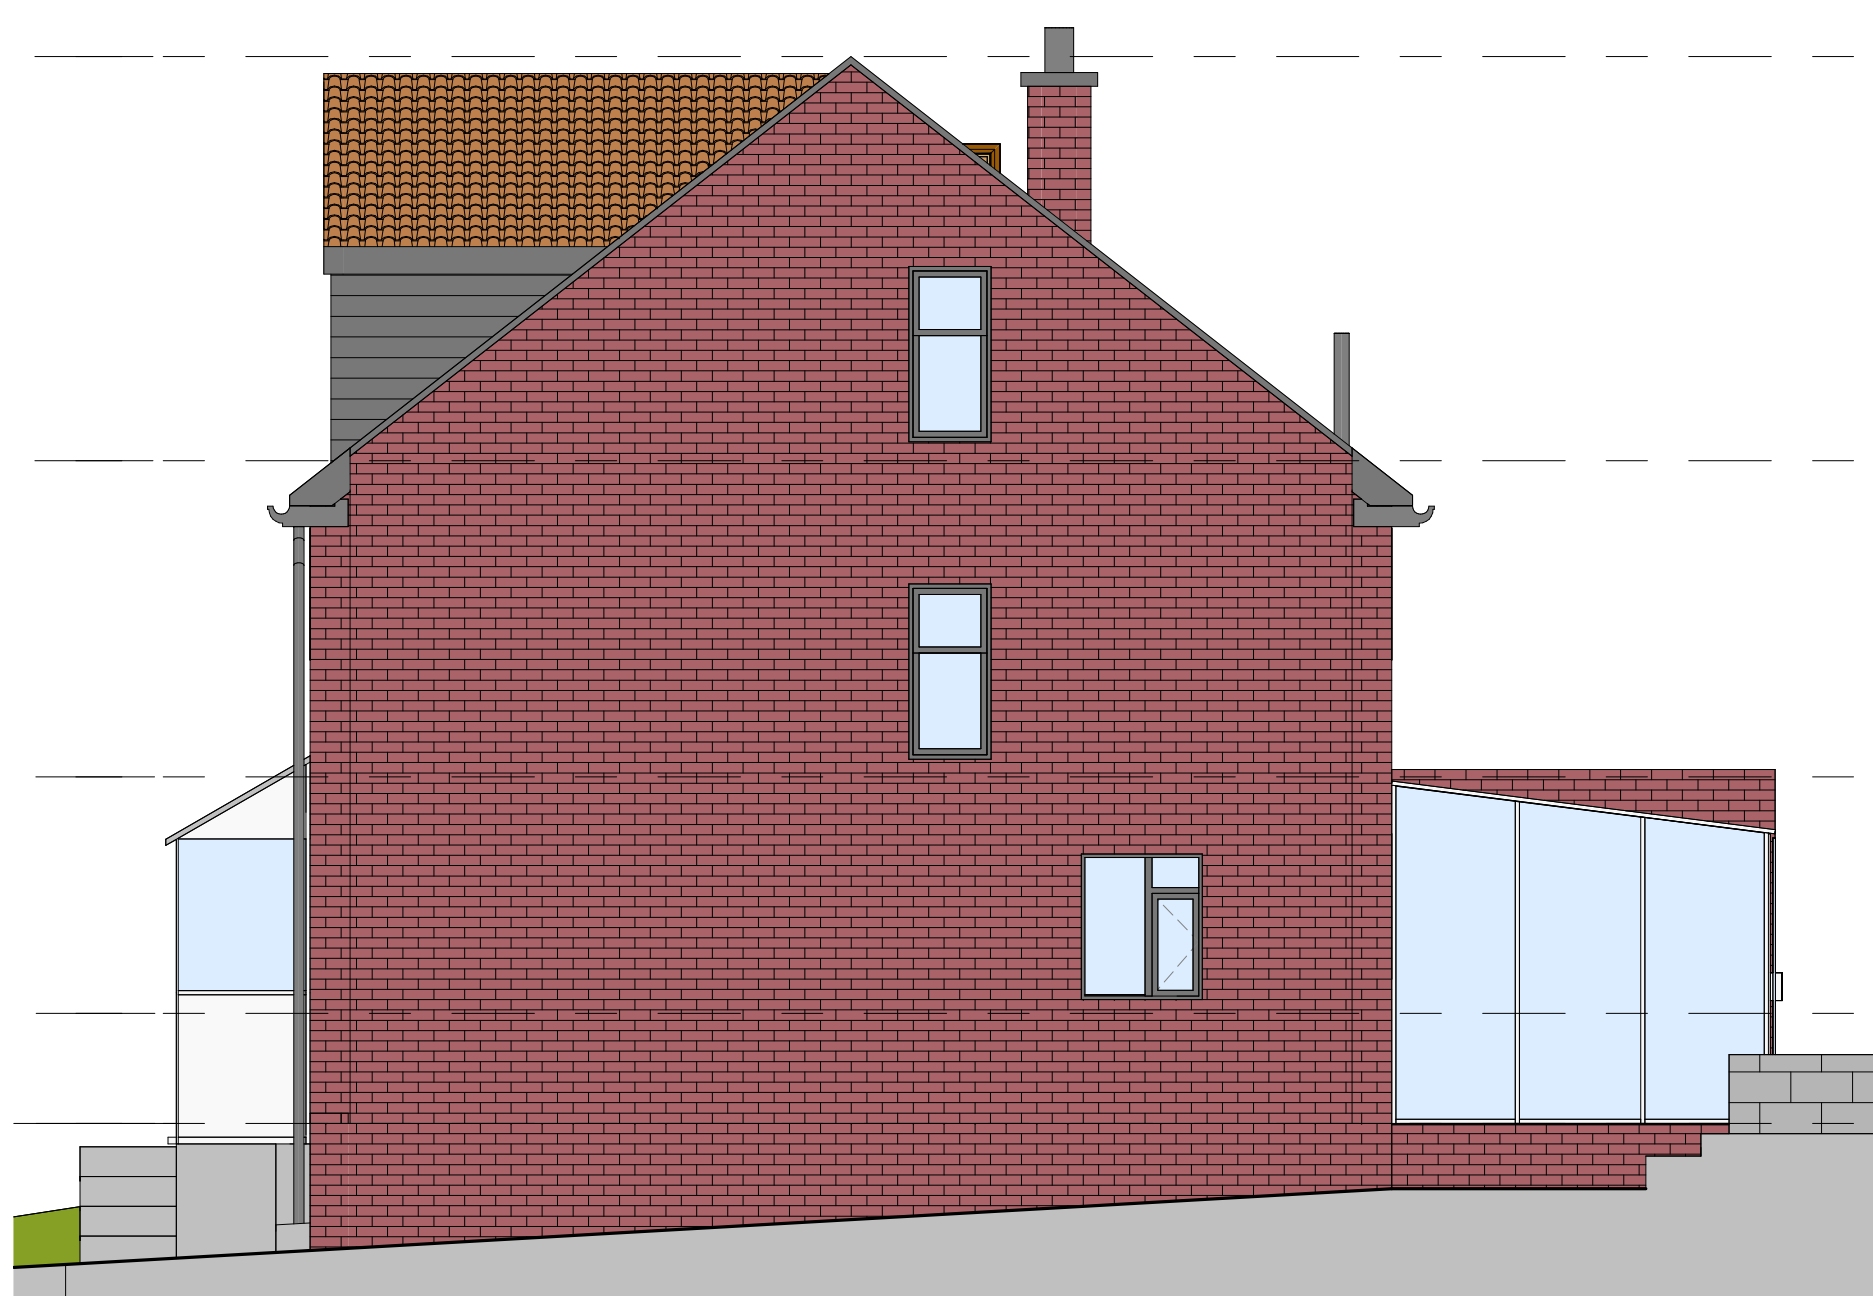


East Existing 01
1 : 50



North Existing 01
1 : 50

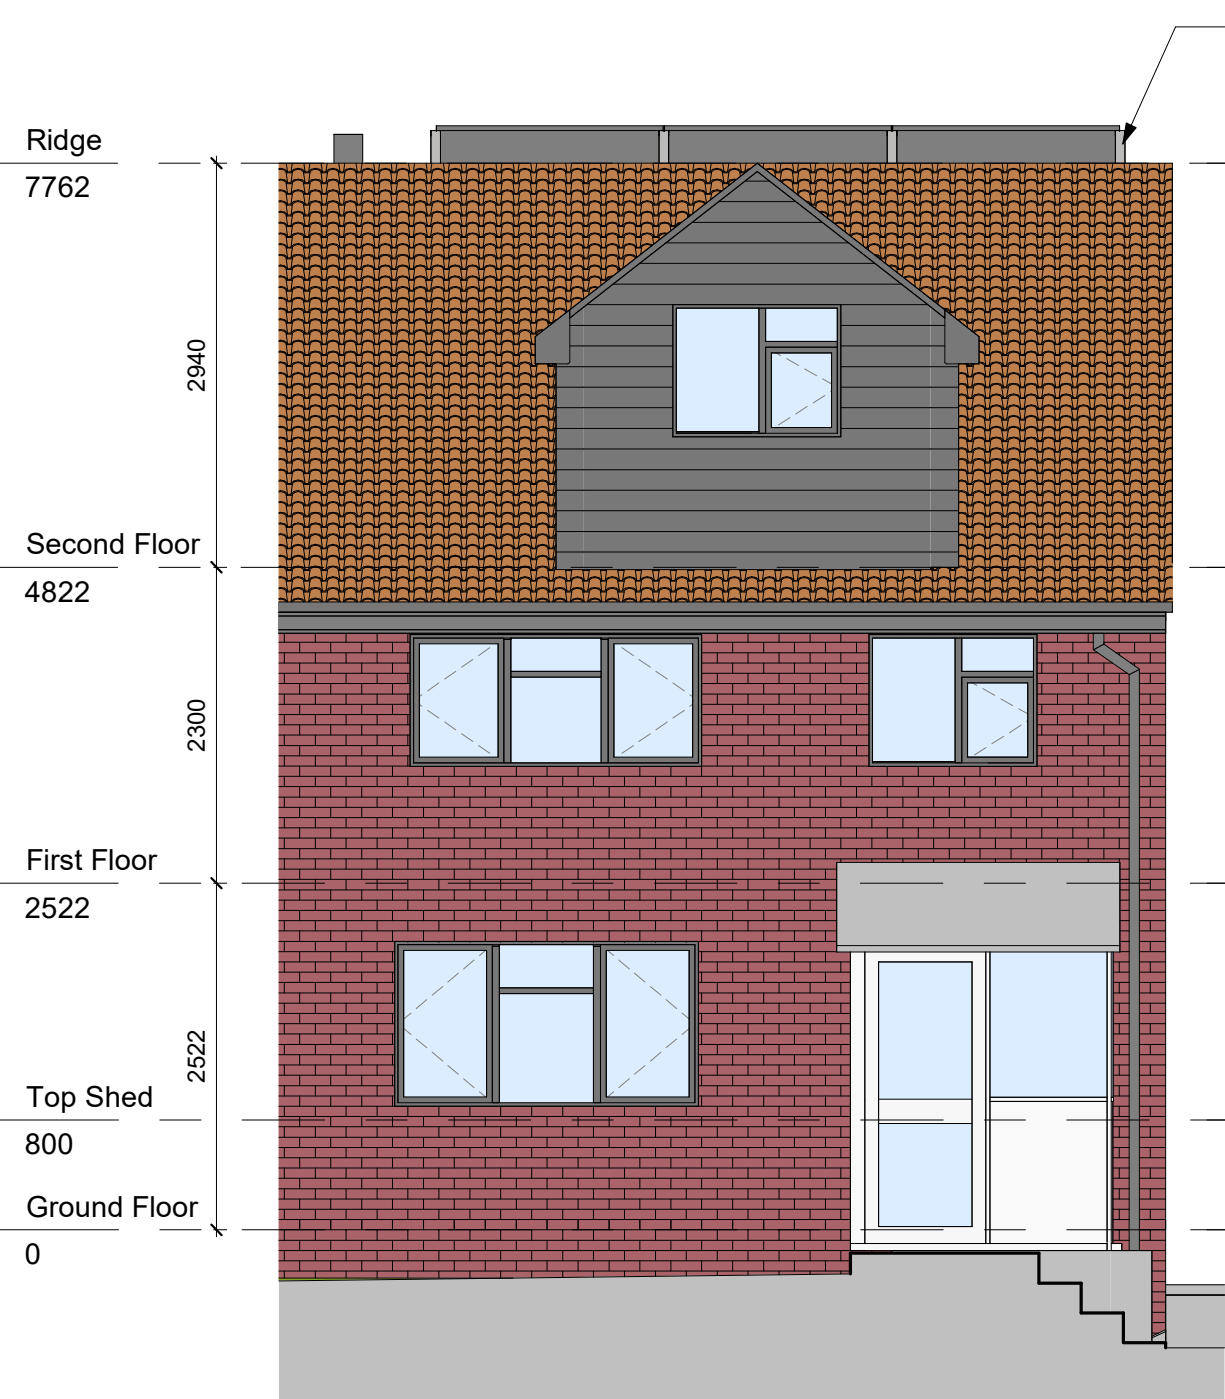

South Proposed 02
1 : 50

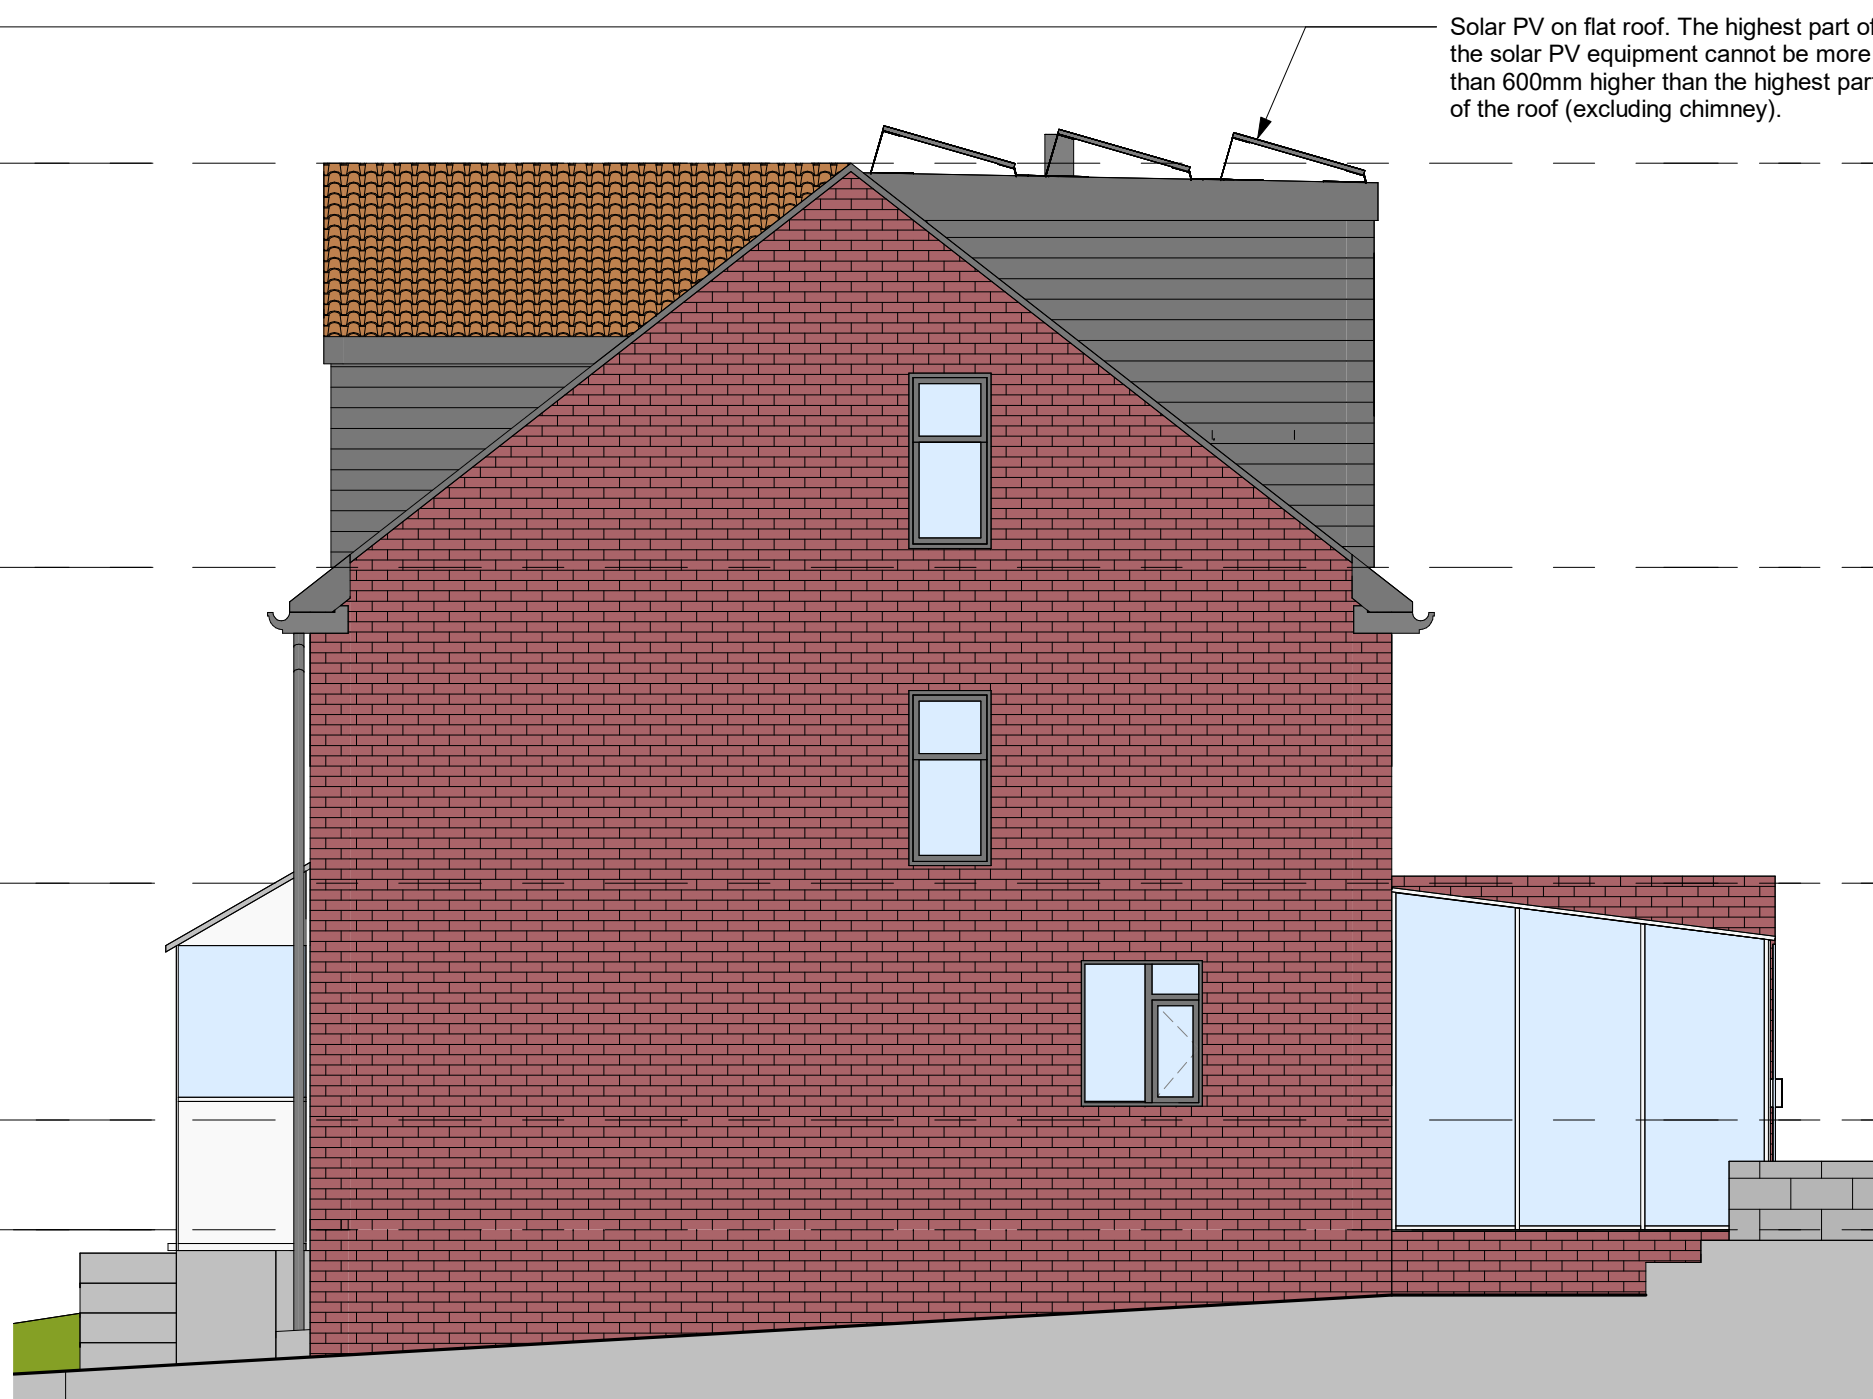

East Proposed 02
1 : 50



North Proposed 02
1 : 50

Solar PV on flat roof. The highest part of the solar PV equipment cannot be more than 600mm higher than the highest part of the roof (excluding chimney).

0.5 0 0.5 1 1.5 2 2.5
SCALE 1:50 m

NOTES

THIS DRAWING MUST NOT BE SCALED.
ALL DIMENSIONS ARE TO BE VERIFIED AND CHECKED ON
SITE. ANY DISCREPANCIES THAT ARE, OR BECOME
APPARENT SHOULD BE REPORTED IMMEDIATELY.

PROJECT

39 Holmesdale Road, RH15 9JP

DRAWING TITLE

Permitted Development
Existing & Proposed
Sections and Elevations

SCALE	DATE	DRAWING NO	REVISION
1 : 50 @A1	APR 25	20203	P1