


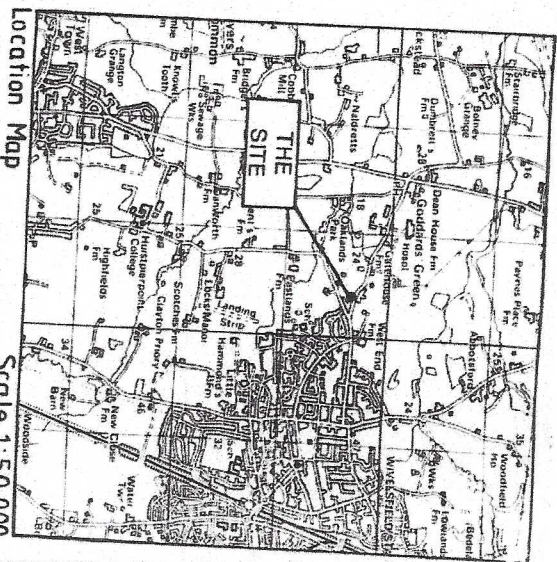


T.1 Oak
T.2 Hornbeam

AUTHORISED OFFICER

msfys

*L5
15644*

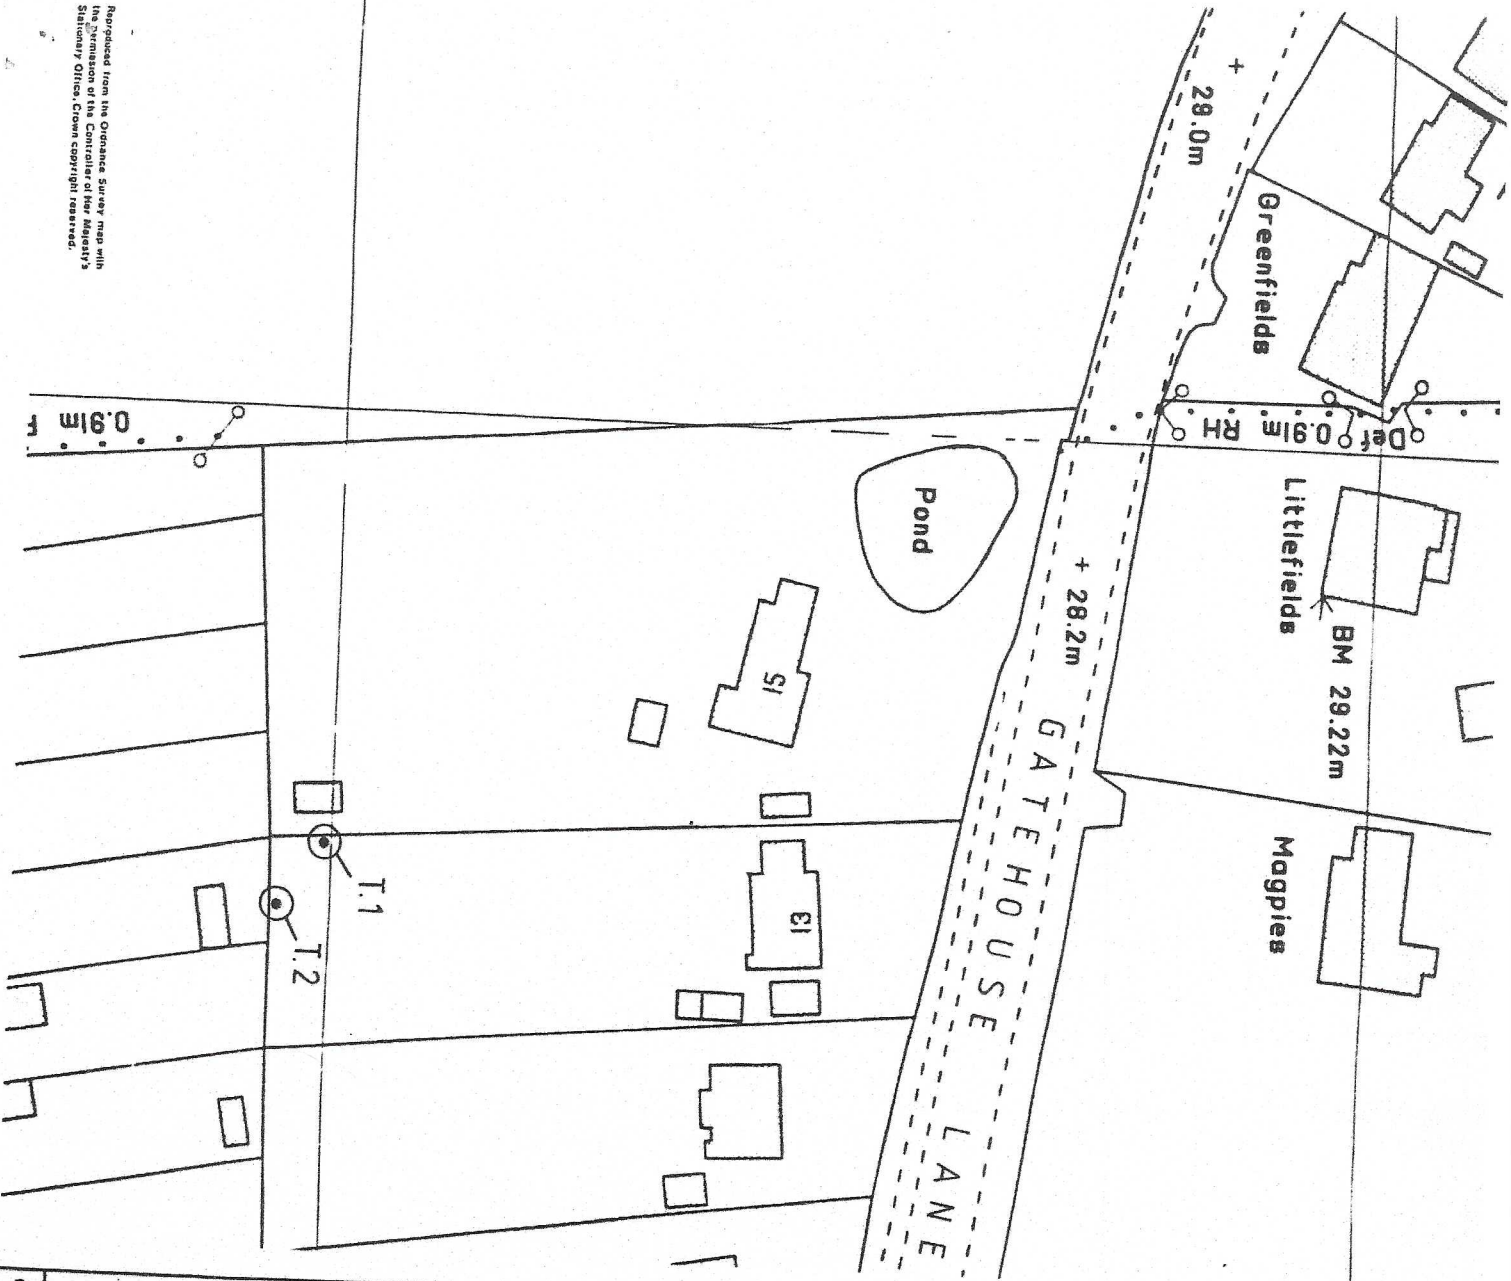

MID SUSSEX DISTRICT COUNCIL PLANNING

MID SUSSEX DISTRICT (Burgess Hill No. 4)
TREE PRESERVATION ORDER 1994 relating to
13 Gatehouse Lane
Burgess Hill

W.J.H. Hatton B.A. M.R.T.P.I. Director of Planning and Development Oaklands, Oaklands Road, Haywards Heath, West Sussex, RH16 1SS	
Grid Ref TQ 2964: 1959	Drawn KS.
Ref 844/700/94	
Date 05/94	
Scale 1:1250	
North ➔	

ORDER PLAN AS CONFIRMED BY MID SUSSEX DISTRICT COUNCIL ON: 29-6-94