


TREE LOCATION SKETCH

Supporting plan for application to Mid Sussex District Council

NOT TO SCALE

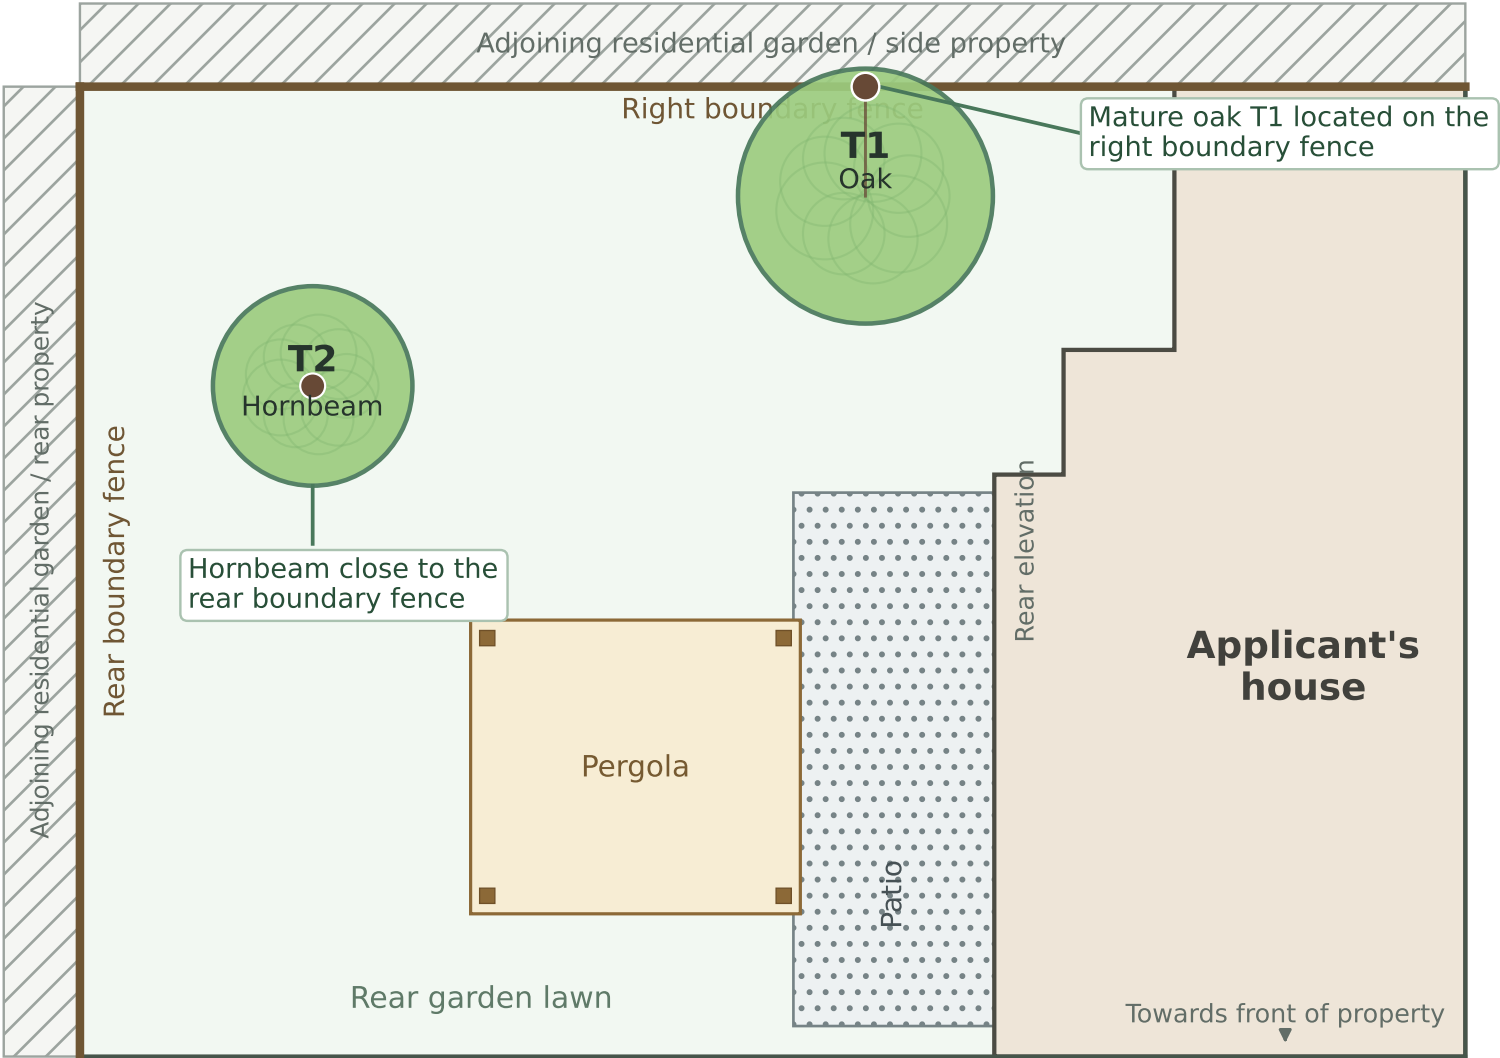

Notes Brown dots show tree stems; green outlines show approximate canopy extents.
Locations are approximate and based on the supplied photographs and the applicant's corrections. T1 and T2 correspond with the written specification.
No north orientation has been assumed because it could not be confirmed from the photographs.