




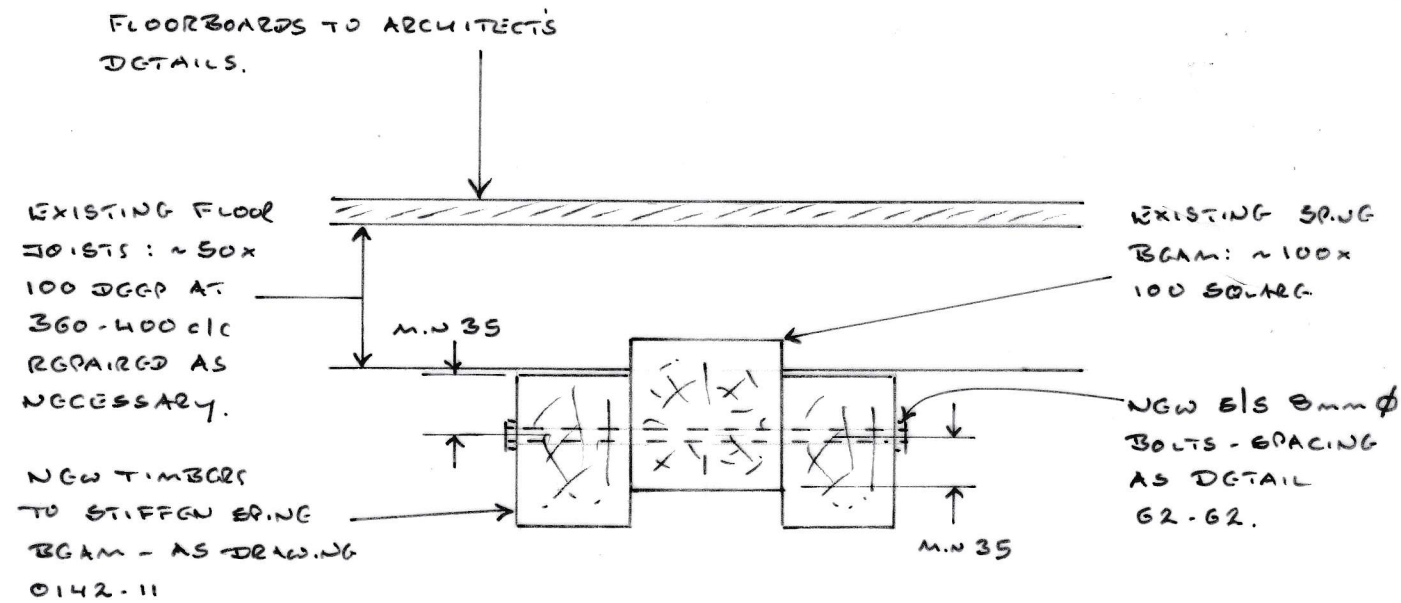


DETAIL 60-60 (1:5)

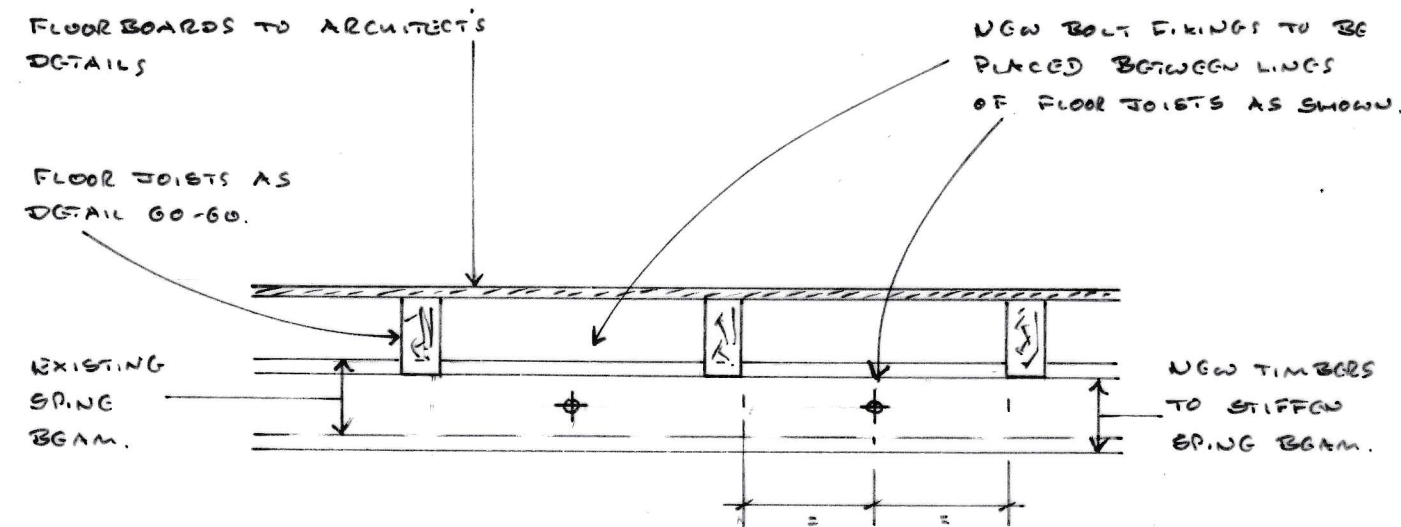

DETAIL 62-62

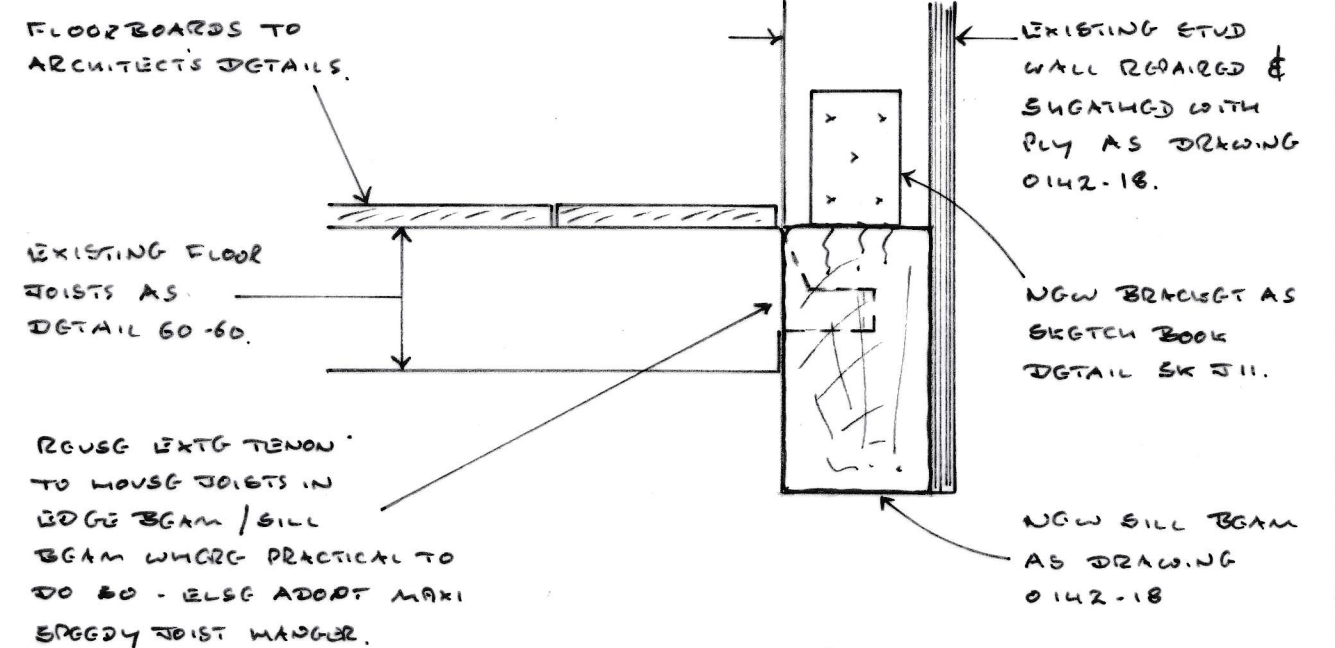

DETAIL 61-61 (1:5)

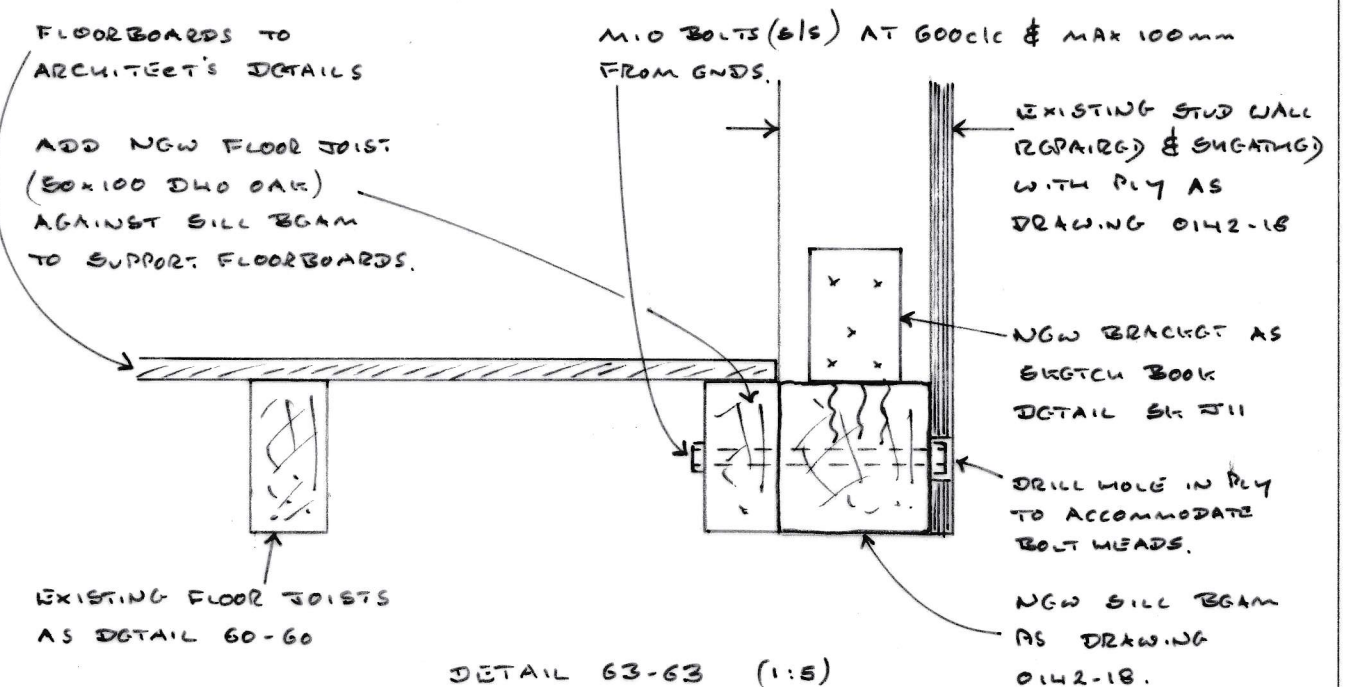

DETAIL 63-63 (1:5)

NOTES

- This drawing is to be read in conjunction with all relevant architect's and engineer's drawings and the specification.
- This drawing is based on existing plans of the building prepared by Baker Brown dated Aug 2021.

	08/05/25	ISSUED FOR COMMENT
Rev	Date	Amendment

Project: Barn at Brook Farm, Brook Street, Cuckfield

Sketch title: Lean To Details - Sheet 1

Sketch No: 0142 / 30

Rev:

Andrew Turner
Engineering

Date: May 2025

Scale: 1:10 & 1:5 at A3 Size