


DWG-04 — CROSS SECTION B-B (THROUGH GARAGE WIDTH)

Scale 1:50 on A3 | Garden wall left | Party wall right | Loft hatch in office zone ceiling

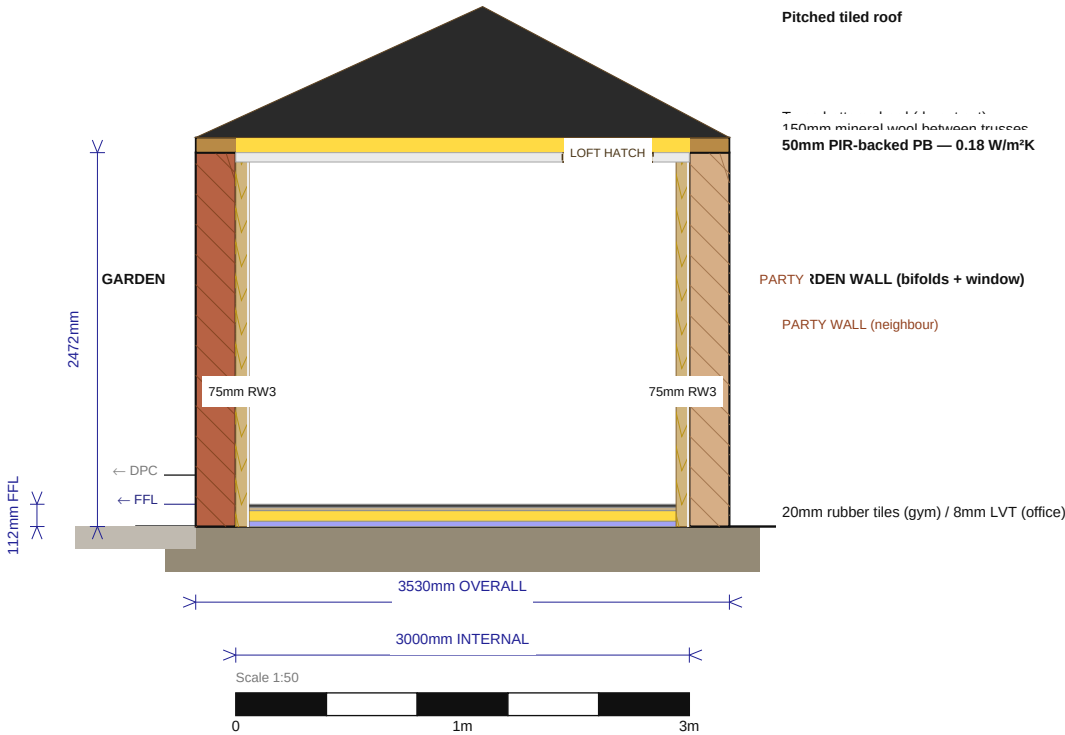

PROJECT	DRAWING TITLE	DRAWING NO. / REV	SCALE (when printed A3)	NOTES
Garage — Gym & Office Conversion, Hassocks BN6 Householder Planning Application DM/26/1307 — Mild Sussex DC. Ref precedent: DM/23/2692 (9 Avenue De Warenne). All dimensions in mm.	CROSS SECTION B-B — THROUGH GARAGE WIDTH	DWG-04 Rev E	1:50 @ A3	Do not scale from print. Verify all dims on site.