


LOCATION PLAN



0 10m

PROPOSED: GATE 1 LOCATION

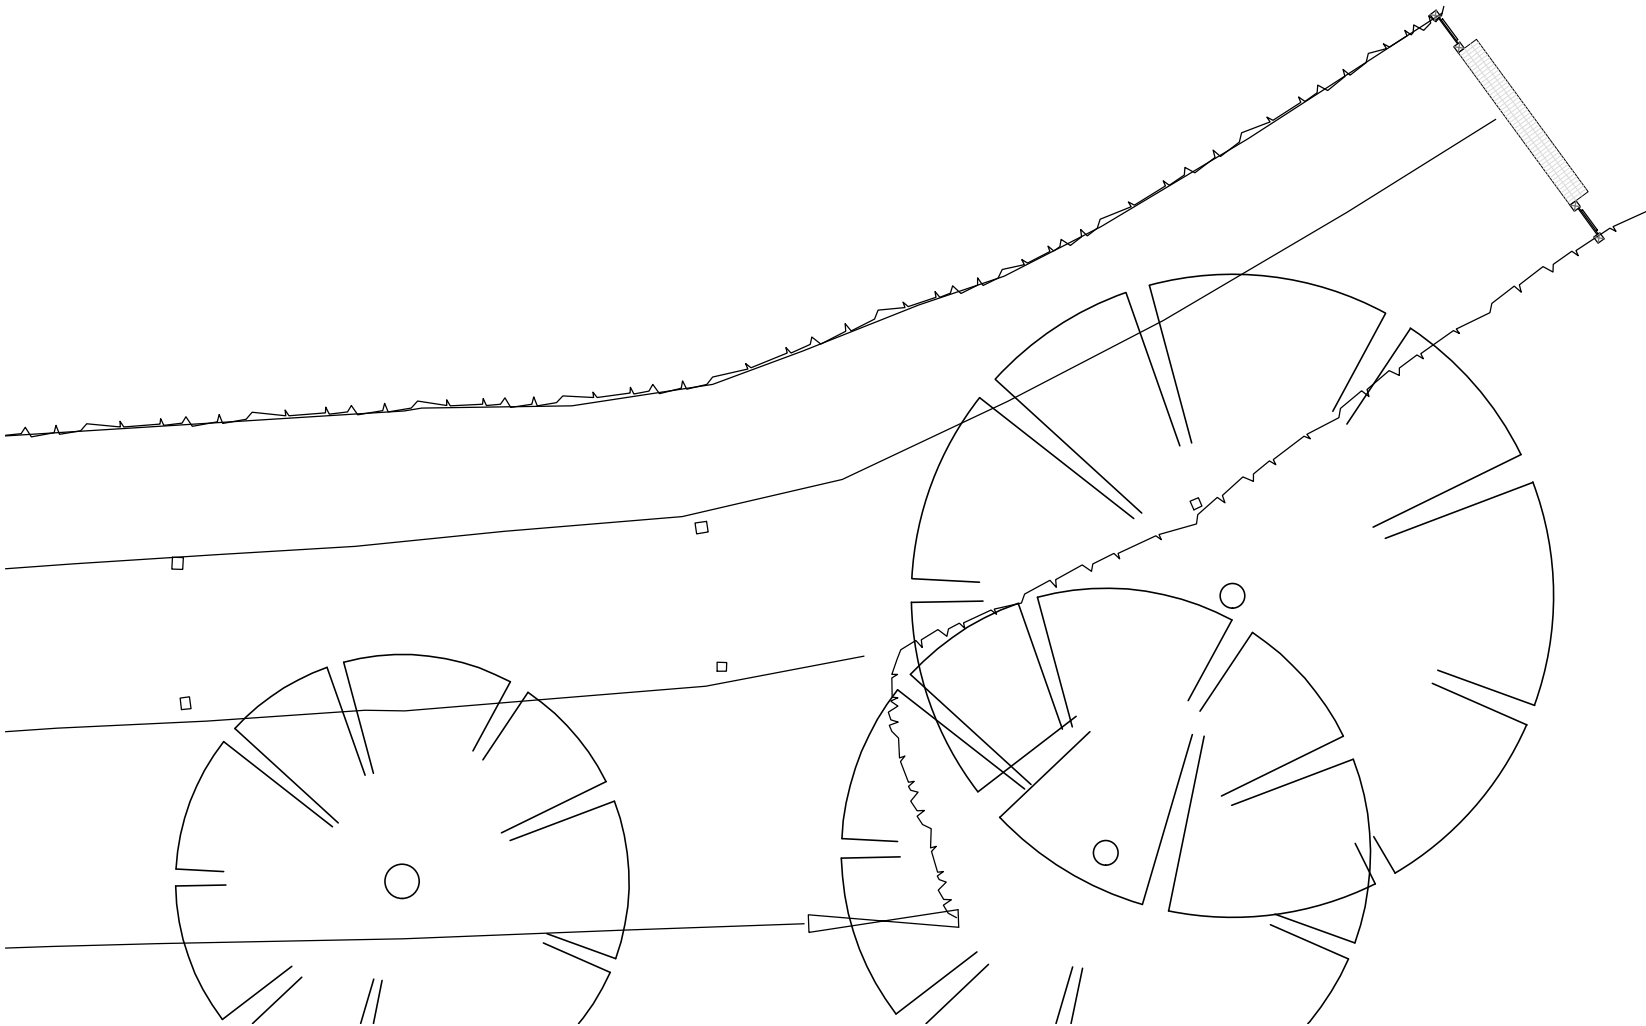