


Hillbury Cottage - drop kerb extension

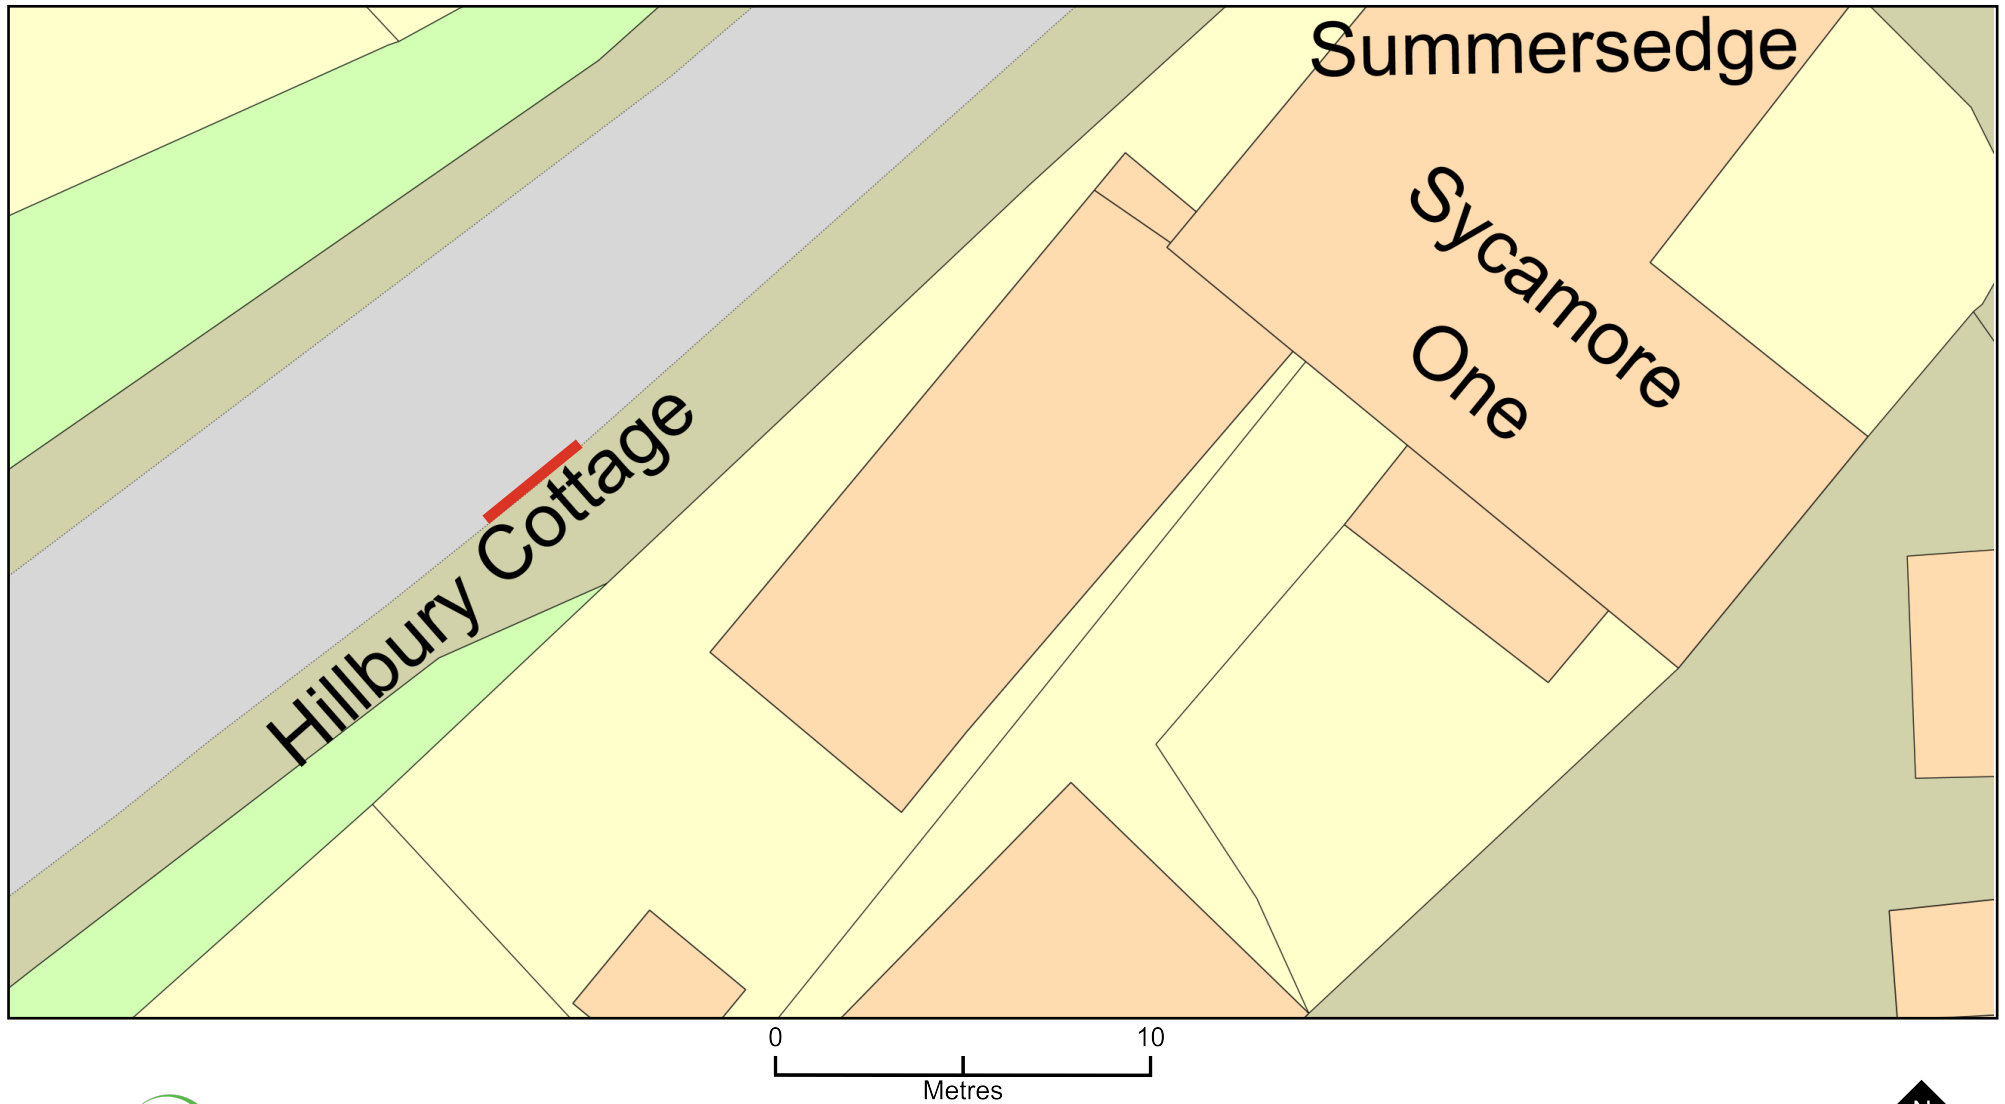

Plan Produced for: Sarah Ellis

Date Produced: 31 Mar 2026

Plan Reference Number: TQRQM26090160737770

Scale: 1:200 @ A4

© Crown copyright and database rights 2025 OS 100042766