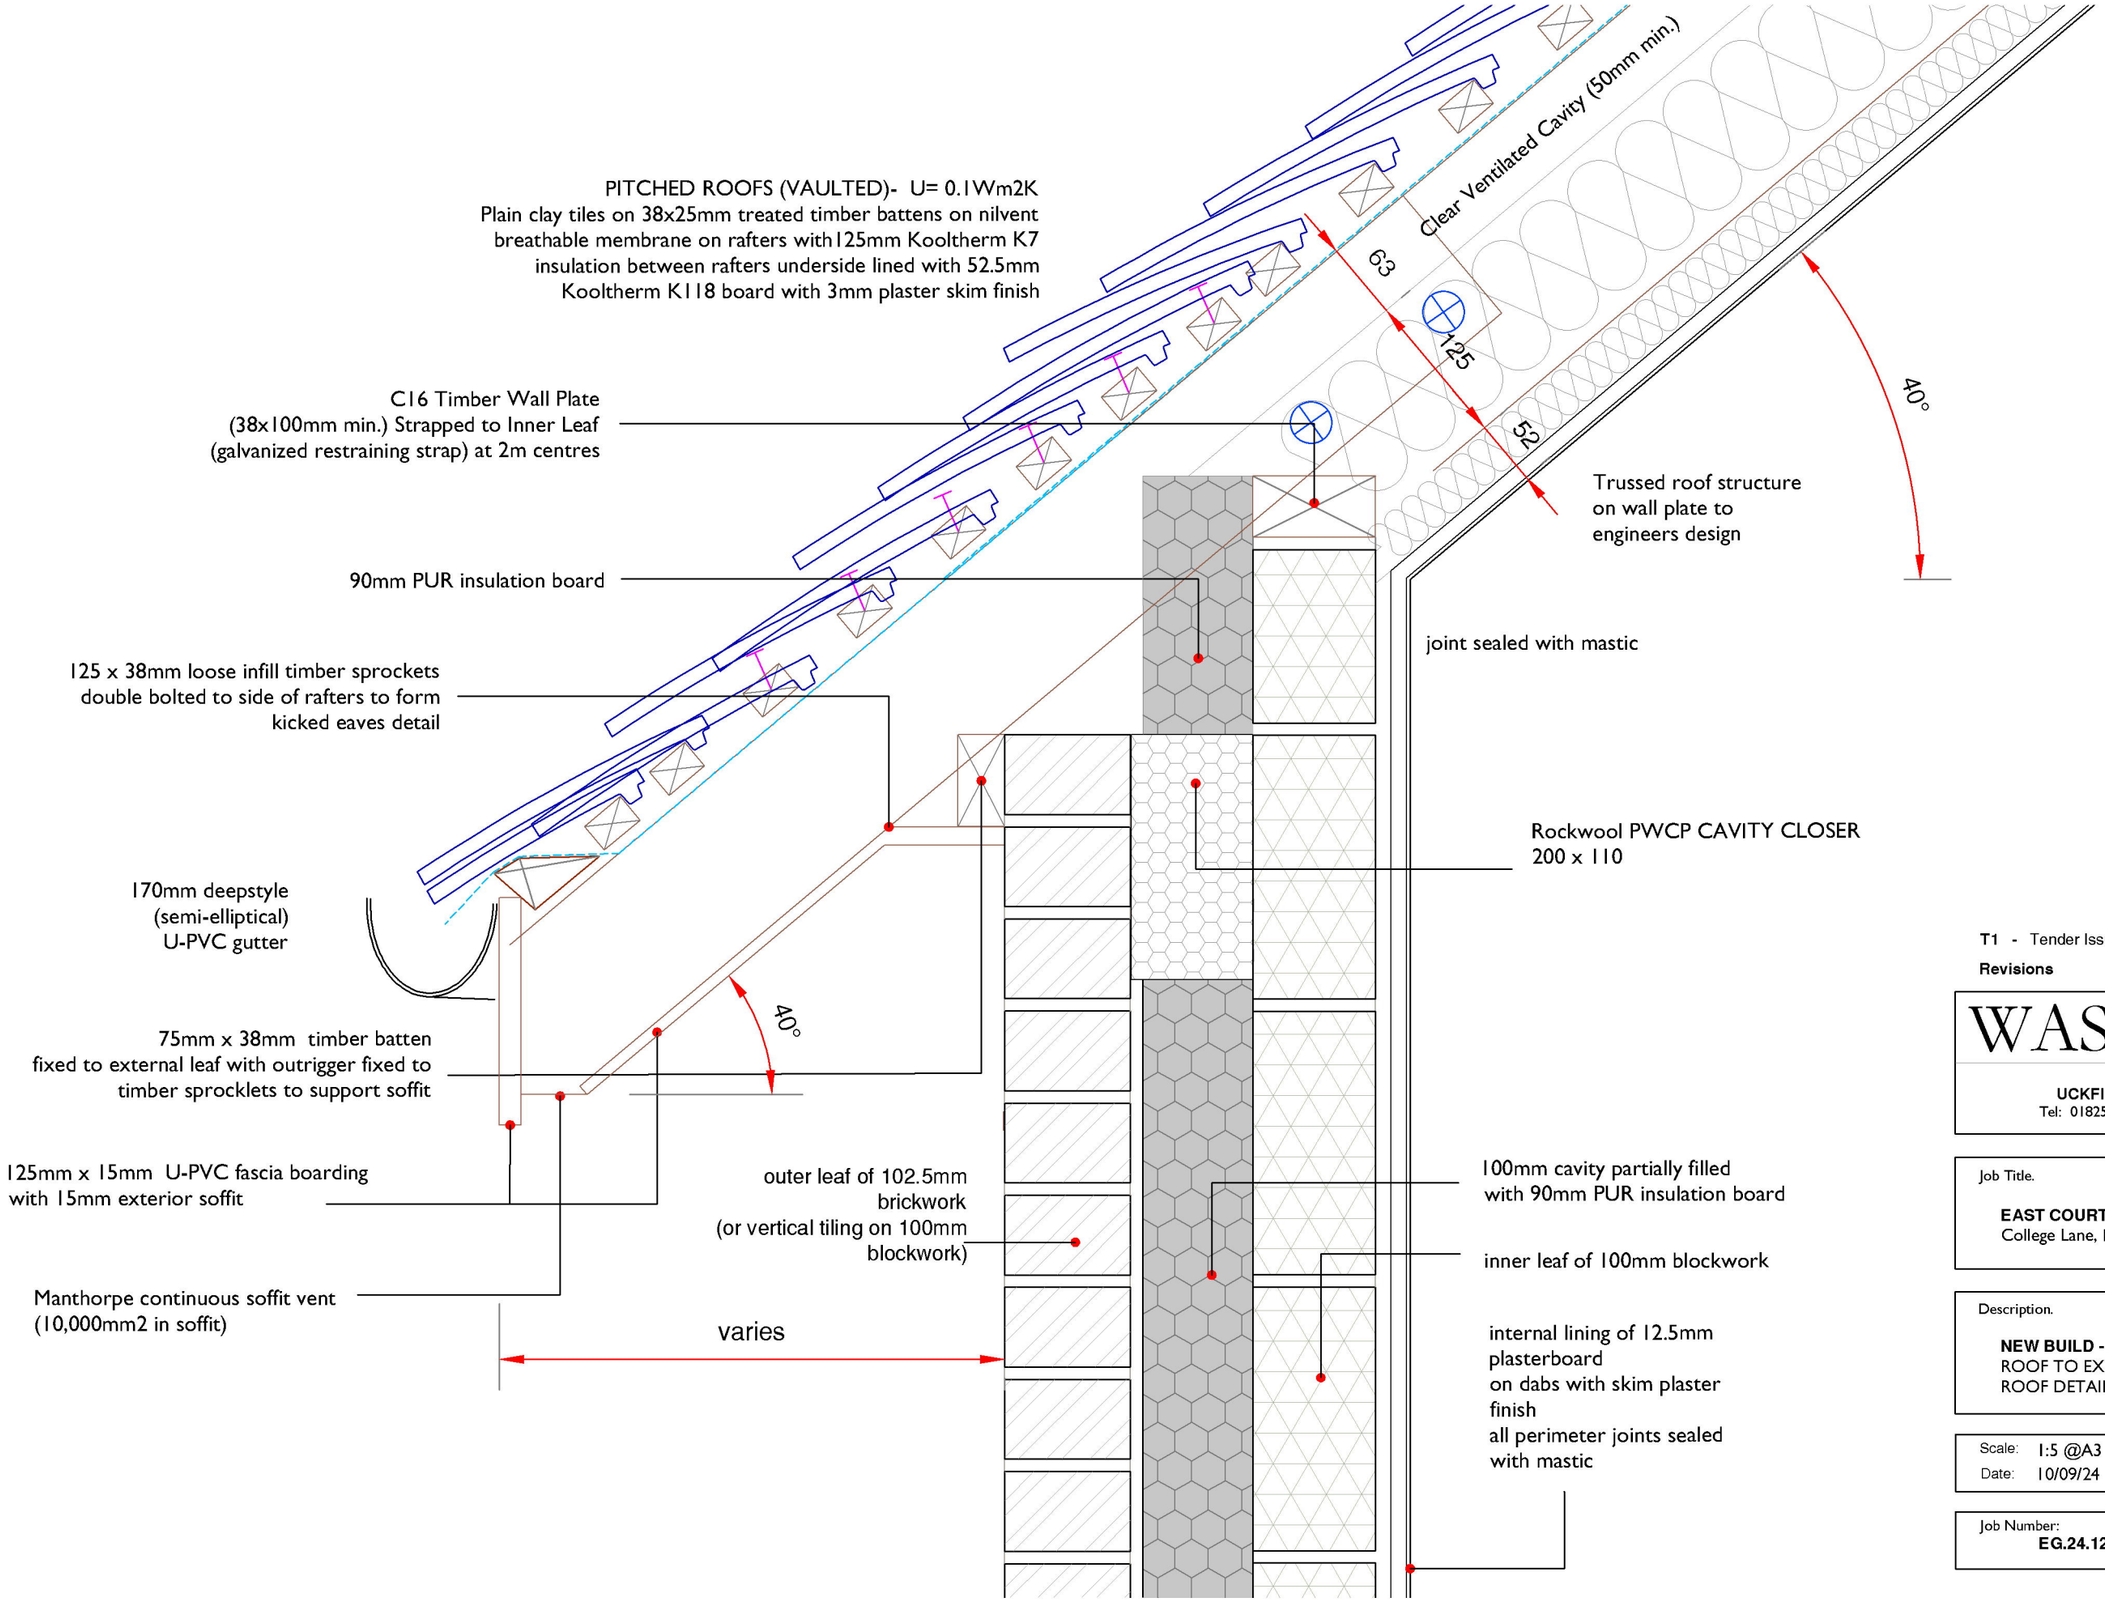


T1 - Tender Issue — 23.12.24
Revisions — Date

WAS CHARTERED ARCHITECTS
UCKFIELD Tel: 01825 768222
BRIGHTON Tel: 01273 069042

Job Title.
EAST COURT
College Lane, East Grinstead, RH19 3LT

Description.
NEW BUILD - SOUTH & WEST WINGS
ROOF TO EXTERNAL WALL JUNCTION
ROOF DETAIL 01

Scale: 1:5 @A3 Drawn By: tdd
Date: 10/09/24

Job Number: **EG.24.124** Drawing No: **40_21**