



Scale Bar

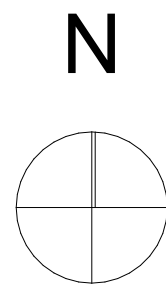

Notes

Do not scale off this drawing except for planning purposes
Check all dimensions on site before any work commences
All goods, materials and workmanship must conform to current building regulations, british standards and codes of practice.
Copyright of this drawing is to be retained by Ecotecture Ltd and must not be reproduced without written consent from the practice.

Drawing to be printed A1

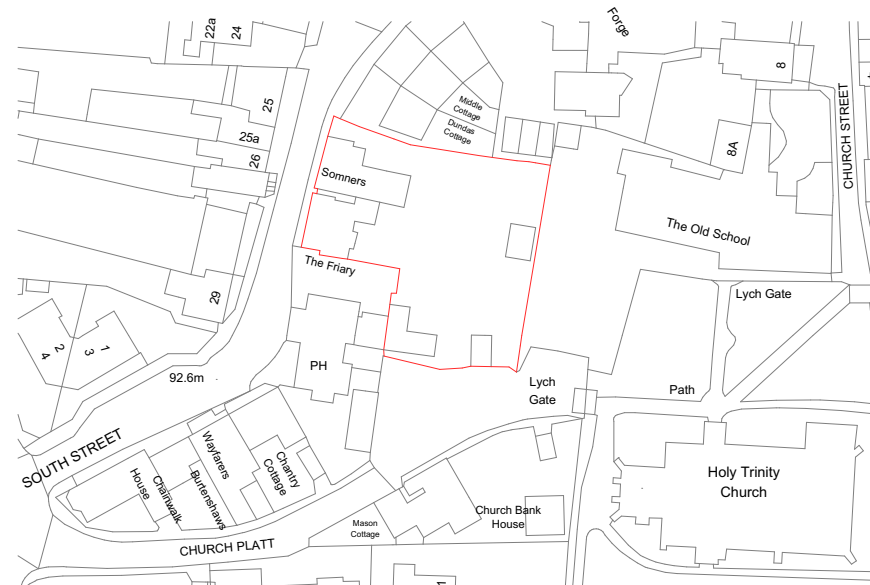

Ordnance Survey, (c) Crown Copyright 2024. All rights reserved. Licence number 100022432

Location Plan

Rev/ID	Transmitted By	Trans mitted Set Date	Layout Comment

ecotecture
ECOLOGICAL ARCHITECTURE

01444 416745 info@ecotecture.co.uk
www.ecotecture.co.uk

31 Sussex Road Haywards Heath
West Sussex RH16 4DZ
Client: David Thackeray

Address: Dumbrells
Church Platt
Cuckfield
RH17 5LA

Description: Site and Location plan

Scale: 1:200, 1:1250 Date:
Drawn: CH Checked: JS

Drawing No: 805 /10B

Ordnance Survey, (c) Crown Copyright 2024. All rights reserved. Licence number 100022432