


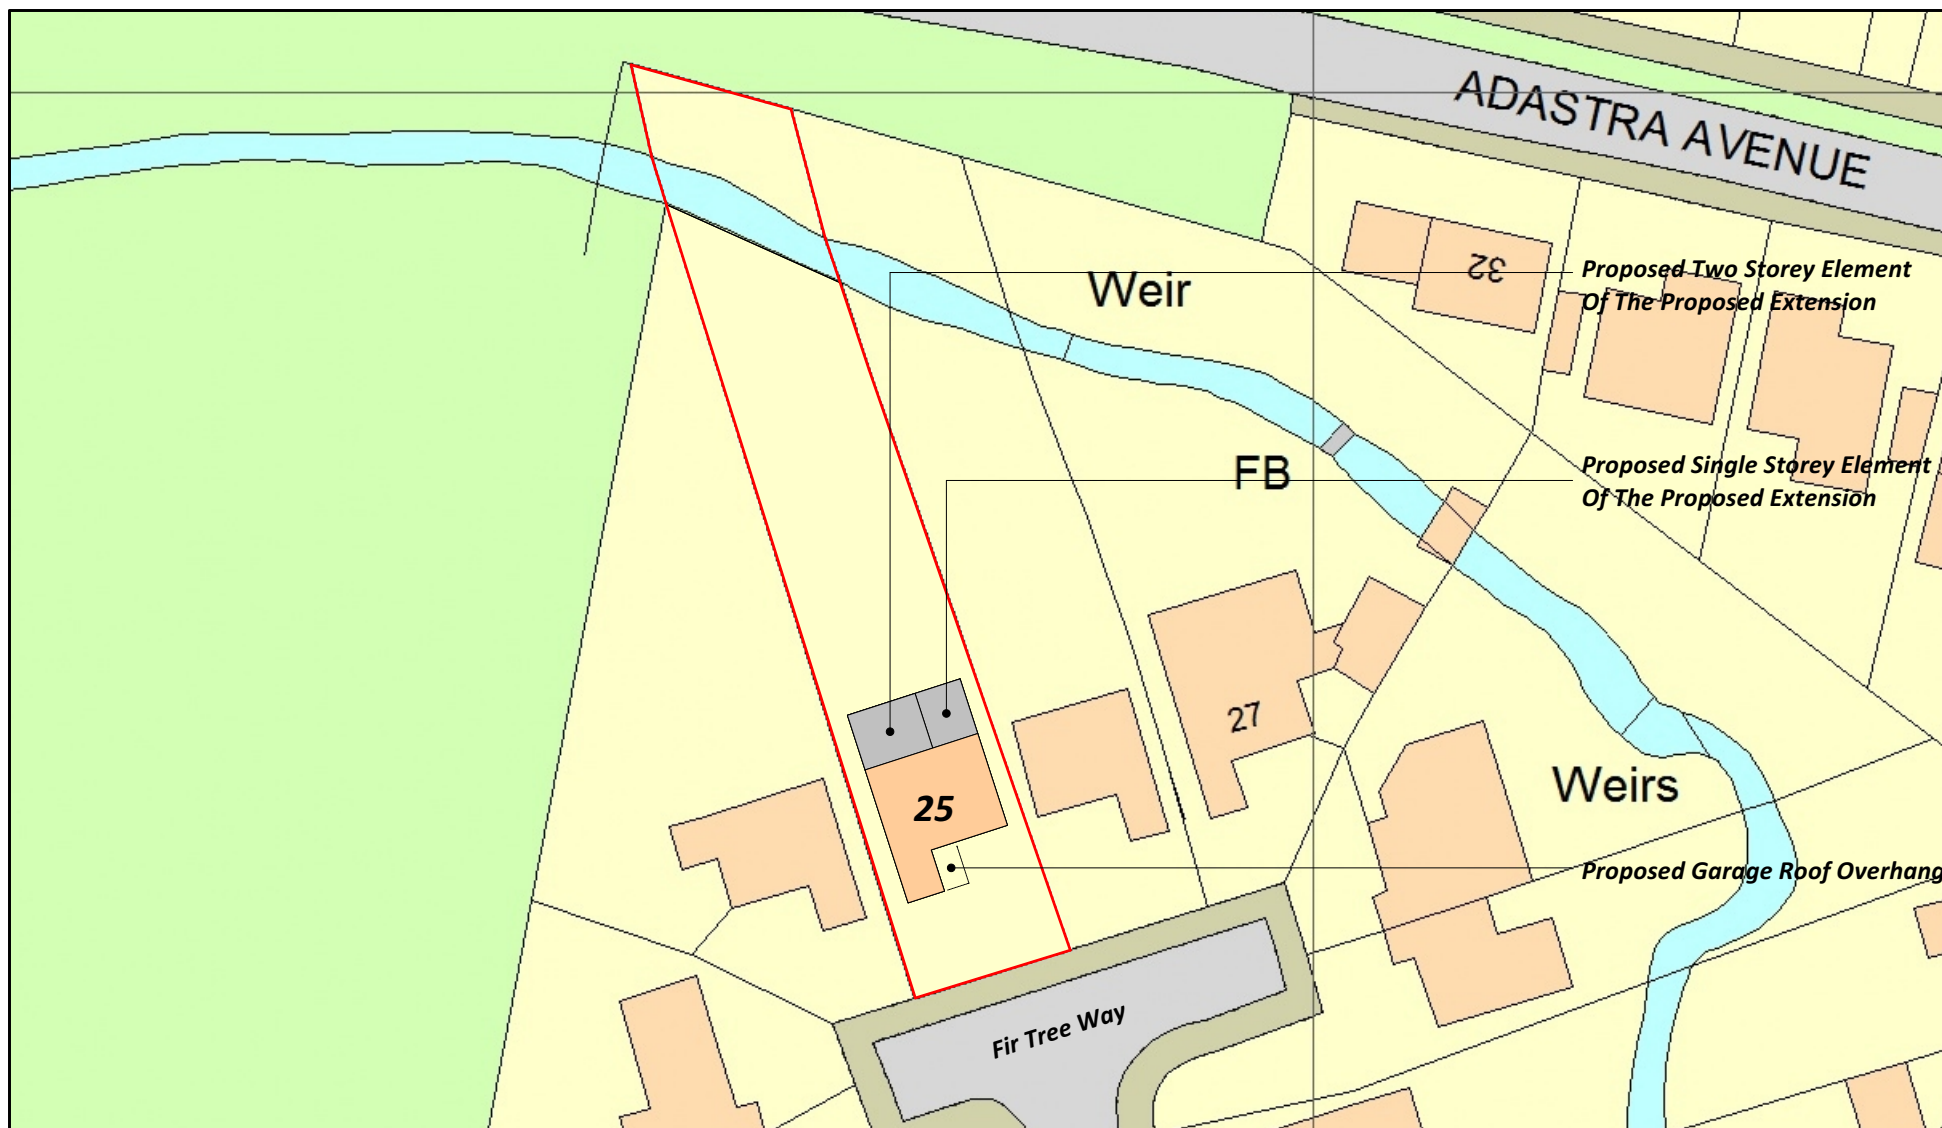

Darren Moore
Architectural Services Ltd

Darren Moore, 15 headland
Avenue, Seaford, East Sussex
BN25 4PY, 07552 376064
01323 490670 darren@dm-as.co.uk
www.dm-as.co.uk

25 Fir Tree Way Hassocks

Block Plan

1:500



5m 10m