
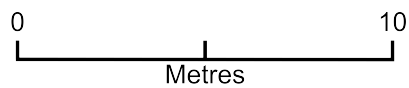


Kingsleys, High Street

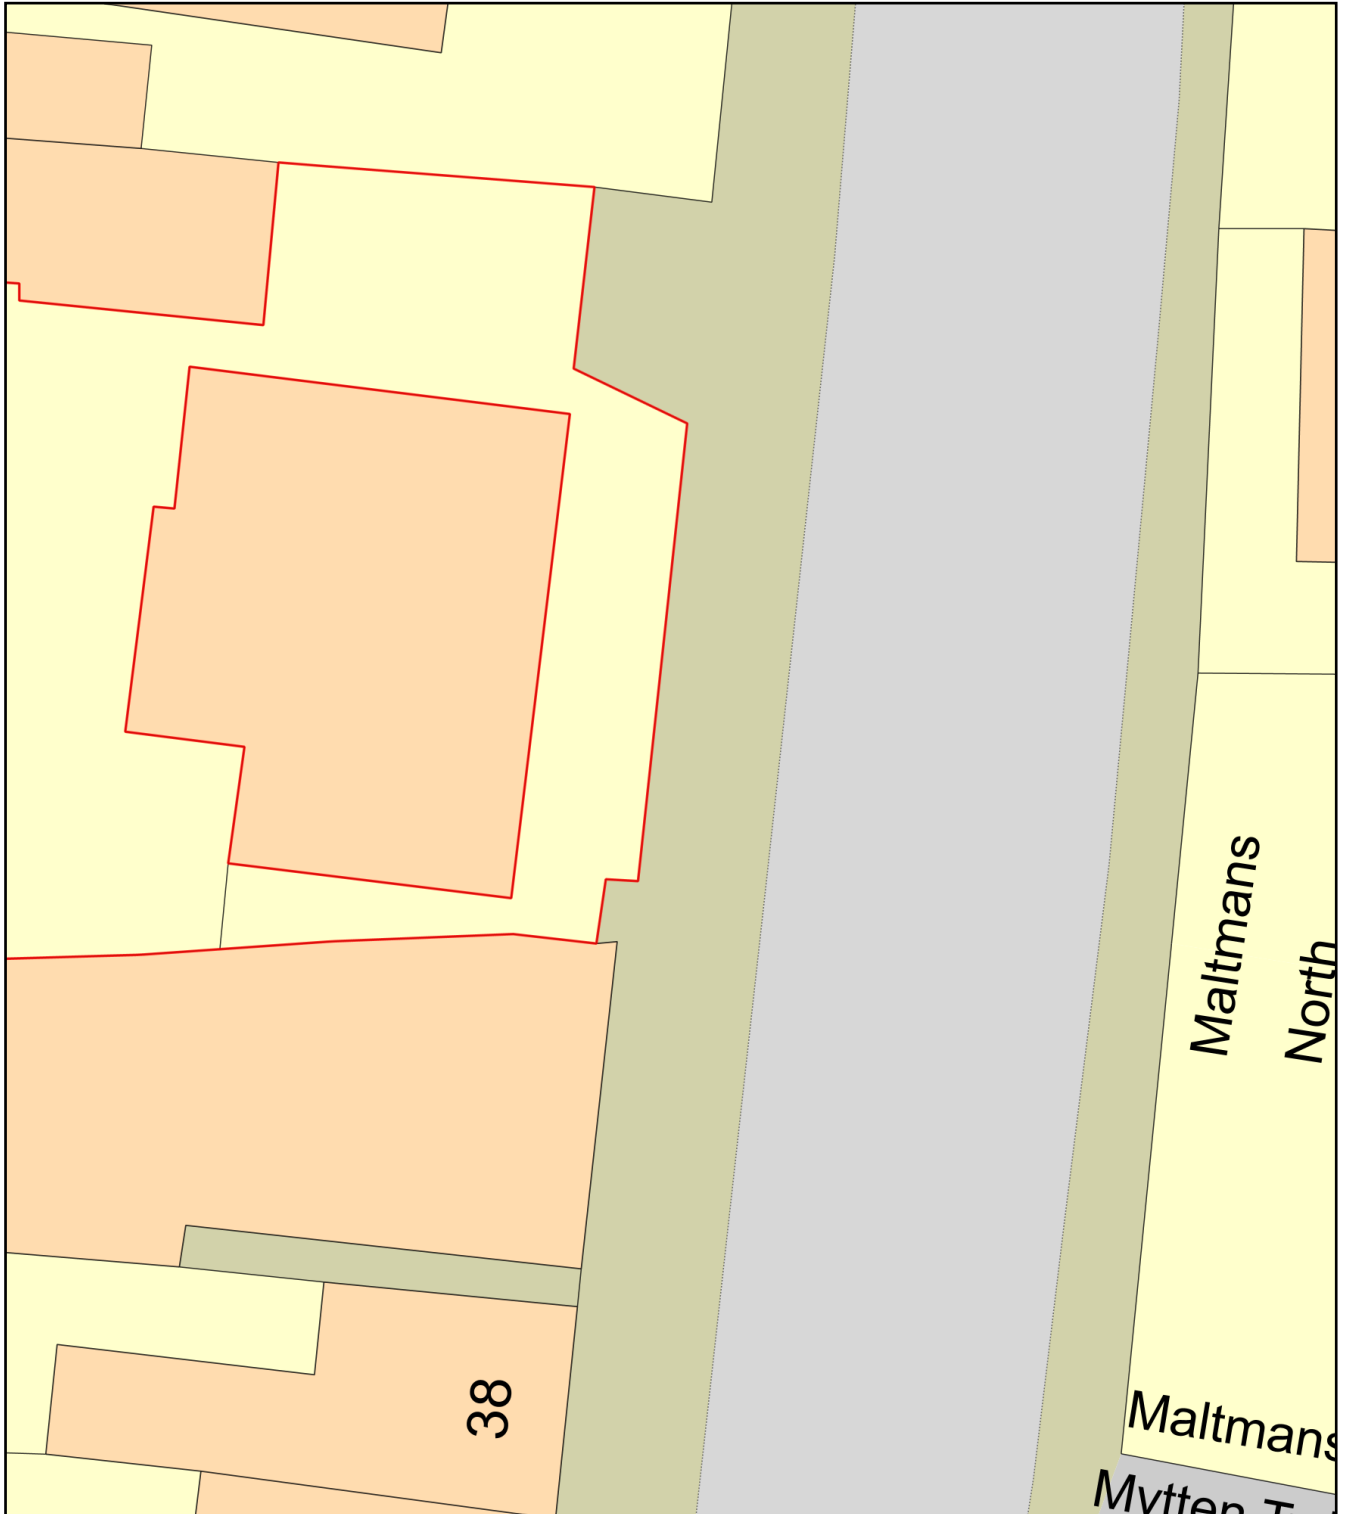

Plan Produced for: Thomas Williams

Date Produced: 29 Jun 2025

Plan Reference Number: TQRQM25180101040058

Scale: 1:200 @ A4