




- General Notes**
- Drawings to be read in conjunction with other plans and elevations.
 - This drawing is not for construction and should not be scaled.
 - All dimensions and setting out shall be verified on site by Hortus Collective.
 - Spot heights and contour levels are approximate only.
 - Any discrepancies must be reported to Hortus Collective.

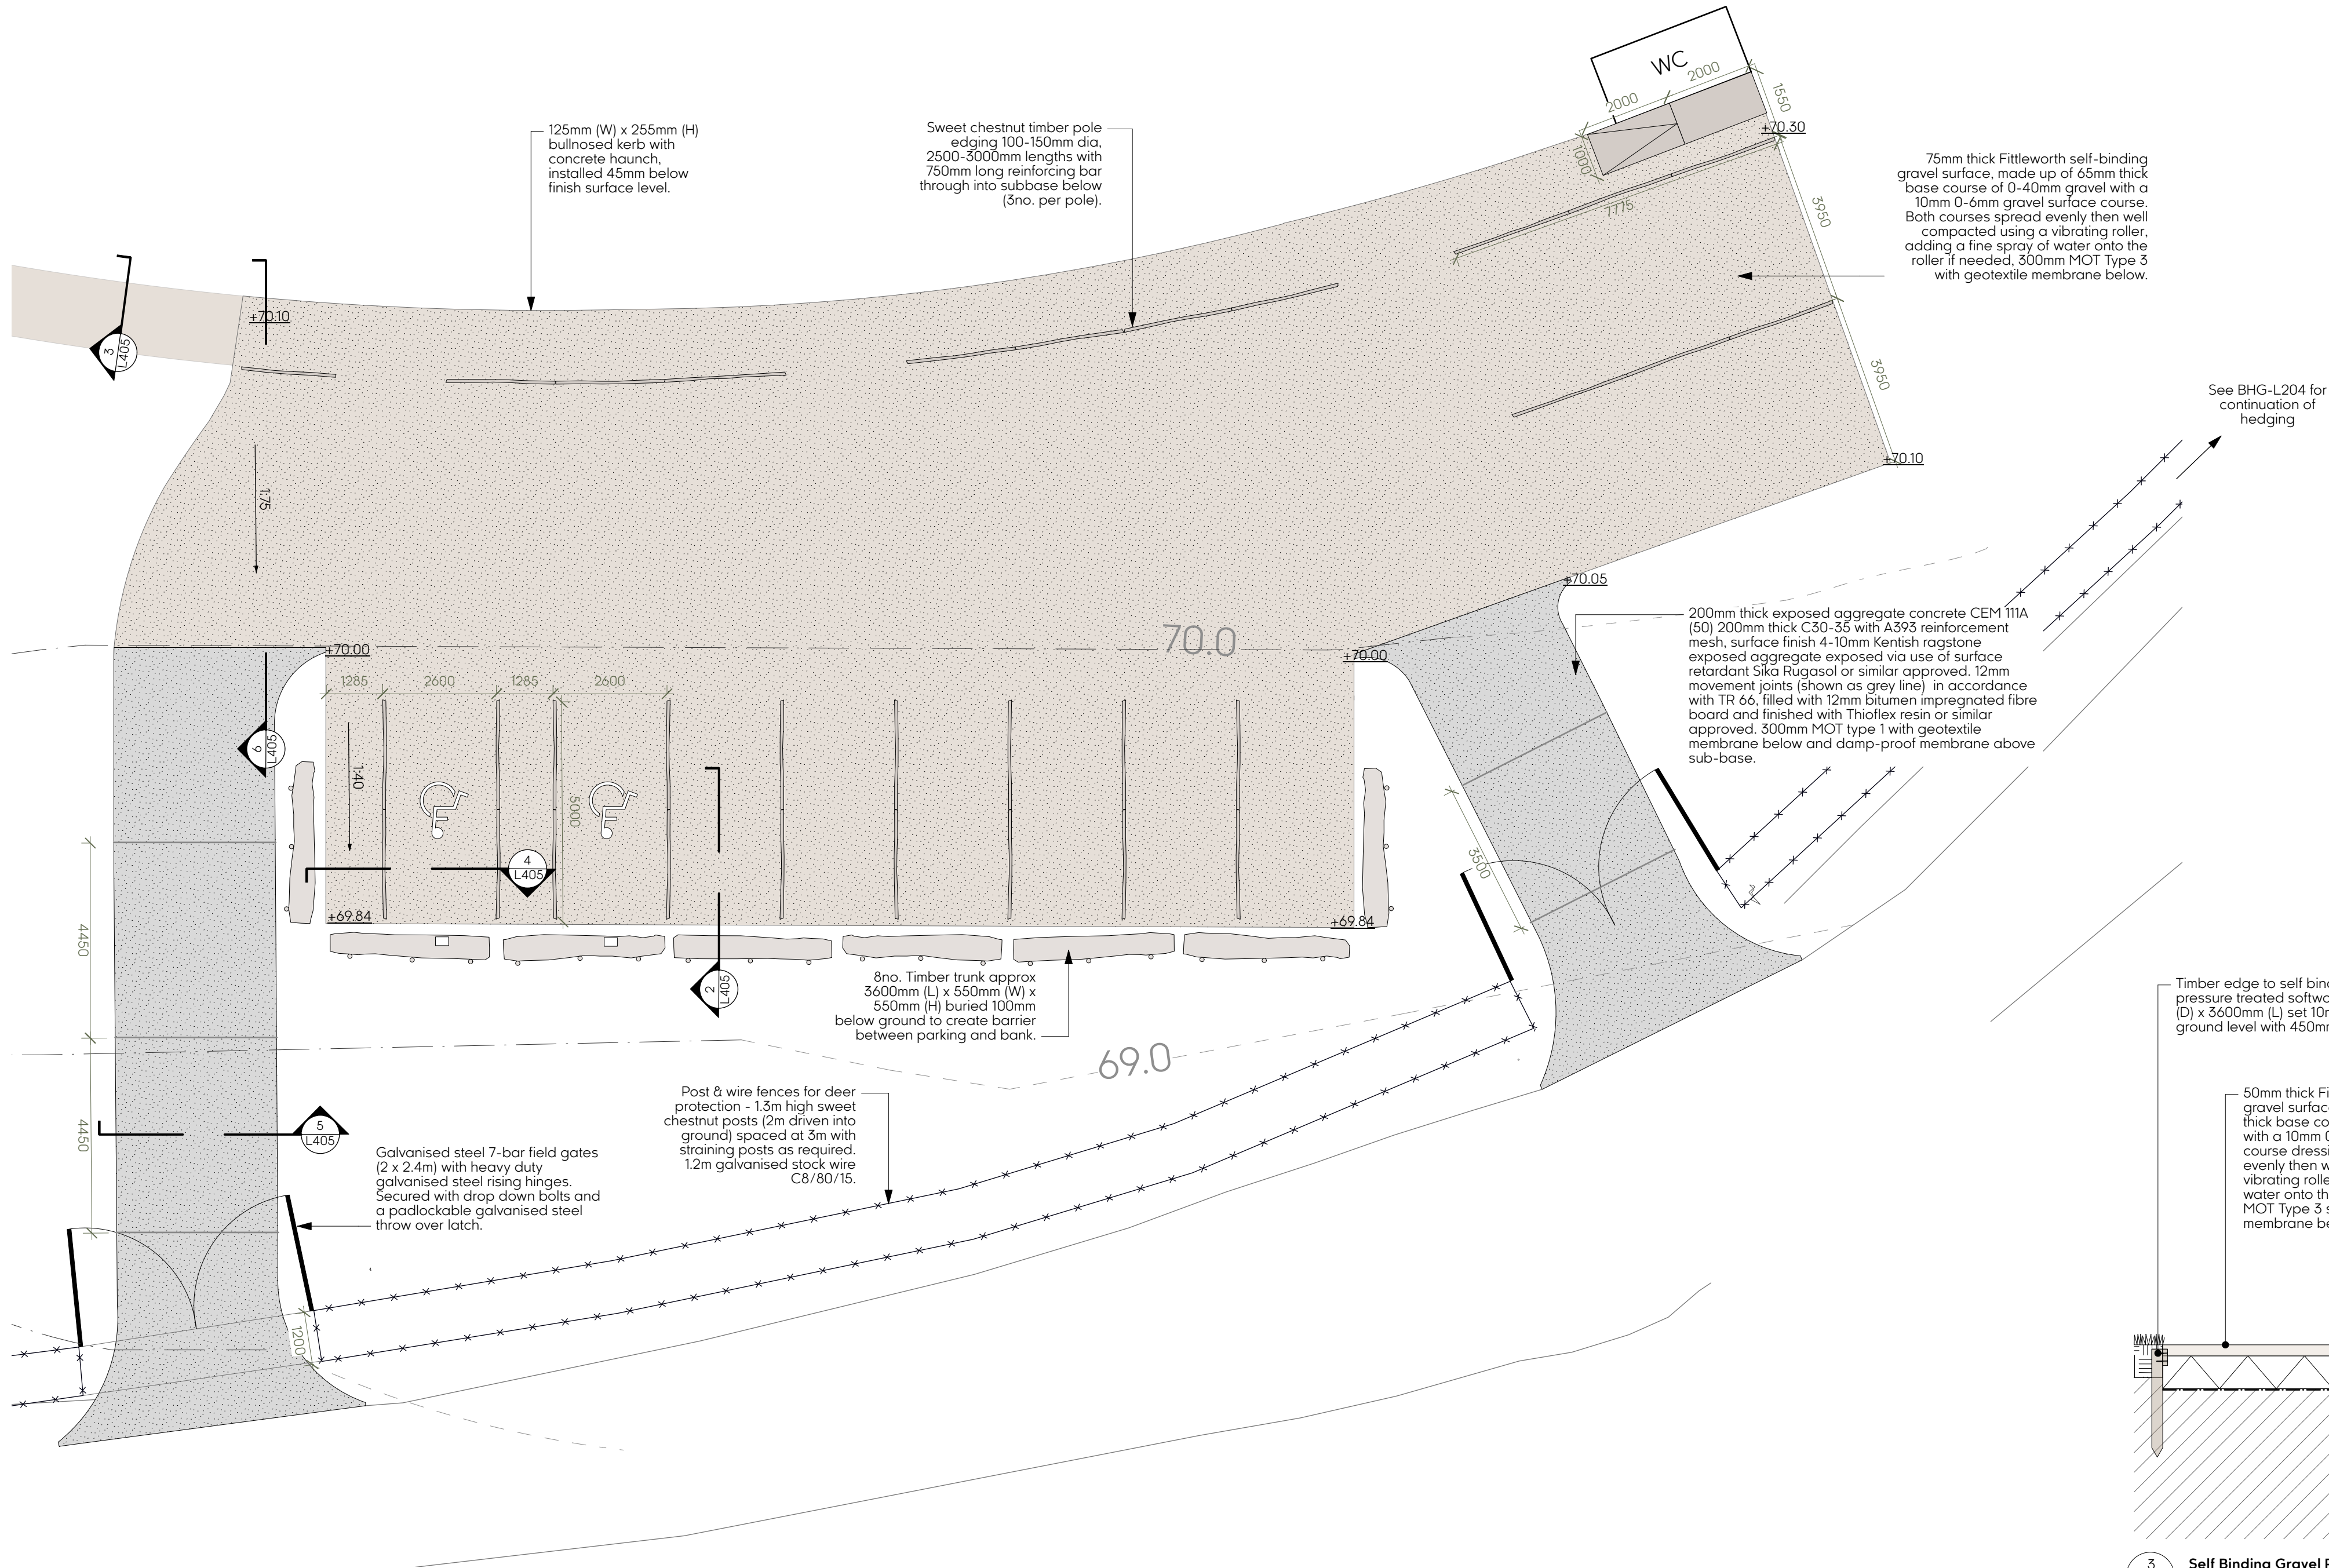


1 Sugworth Car Park Detailed Plan
L405 1:100

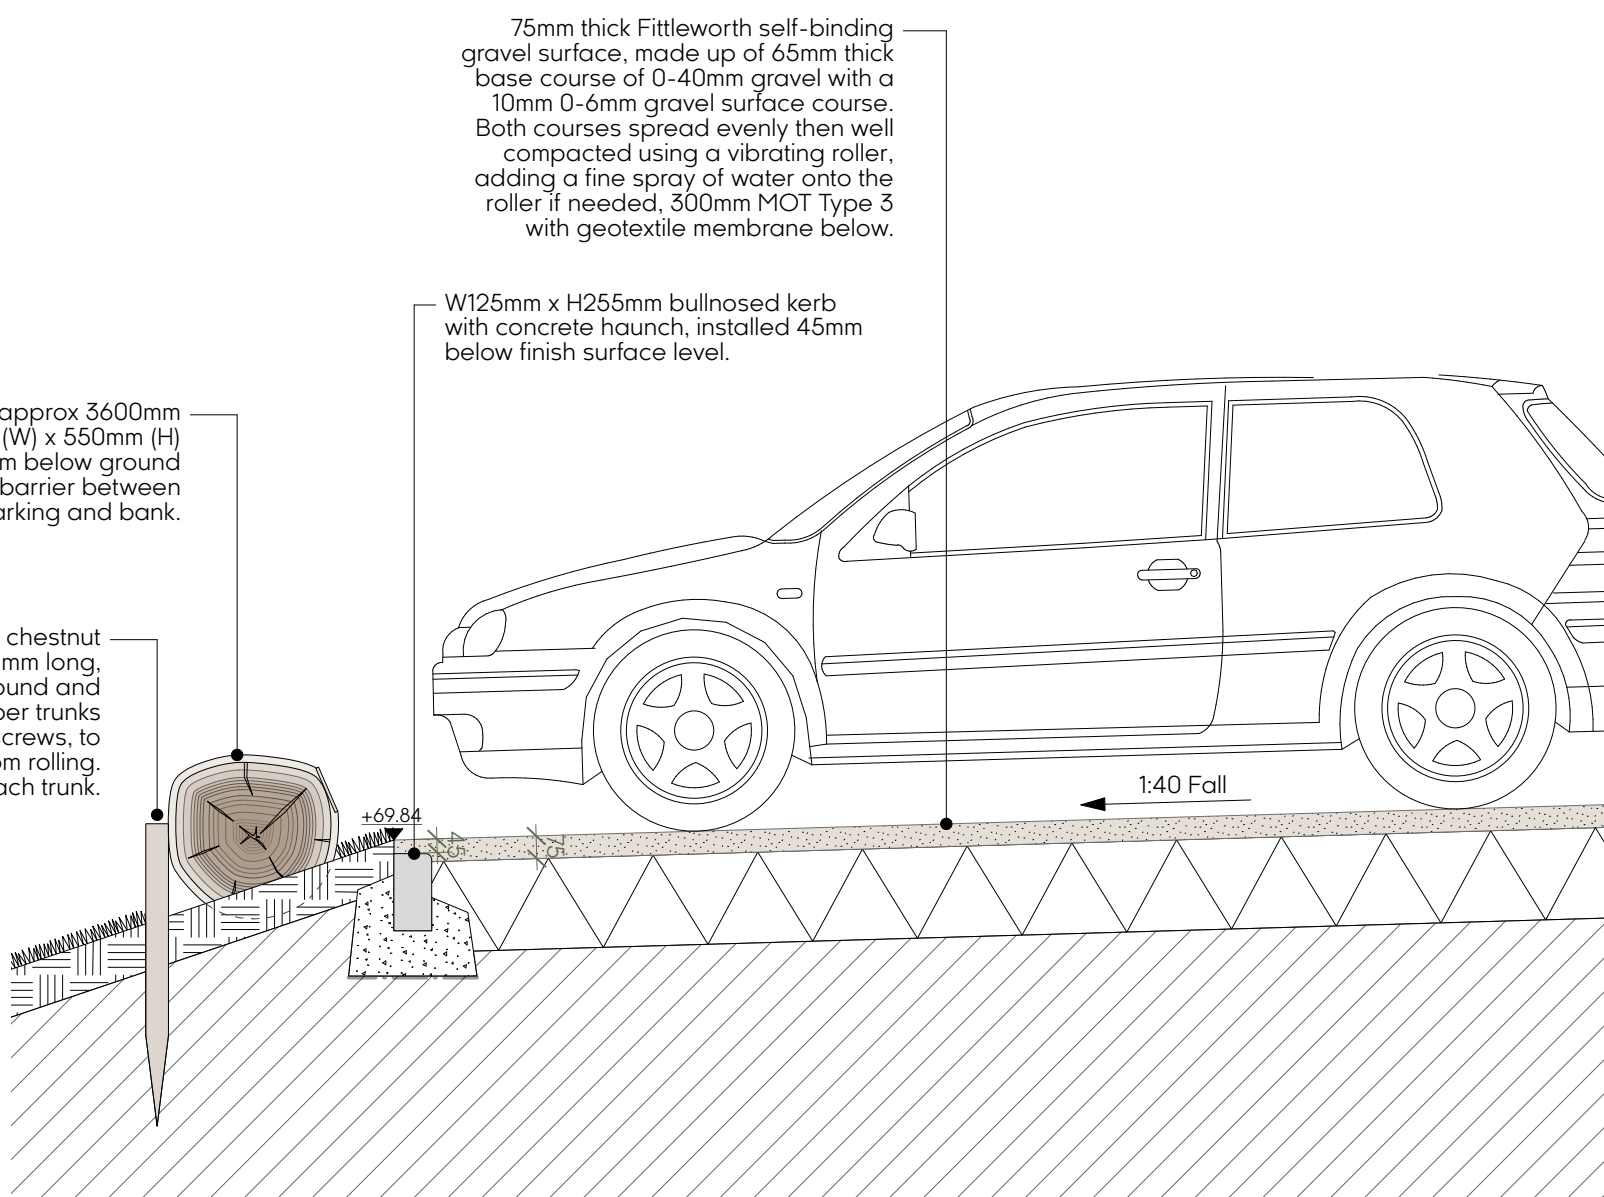


2 Self-binding Gravel Parking Bay
L405 1:25

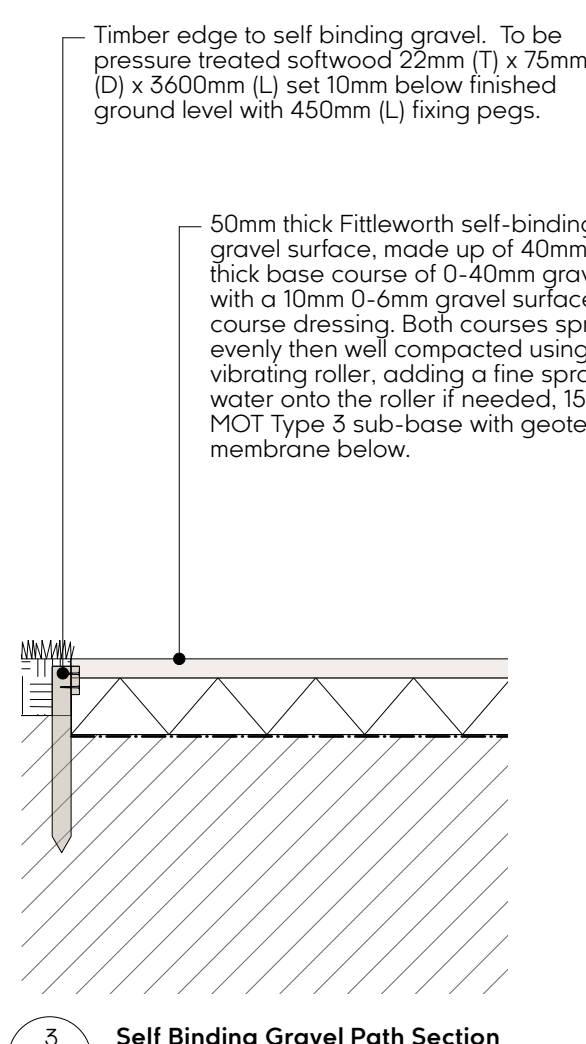


3 Self Binding Gravel Path Section
L405 1:25

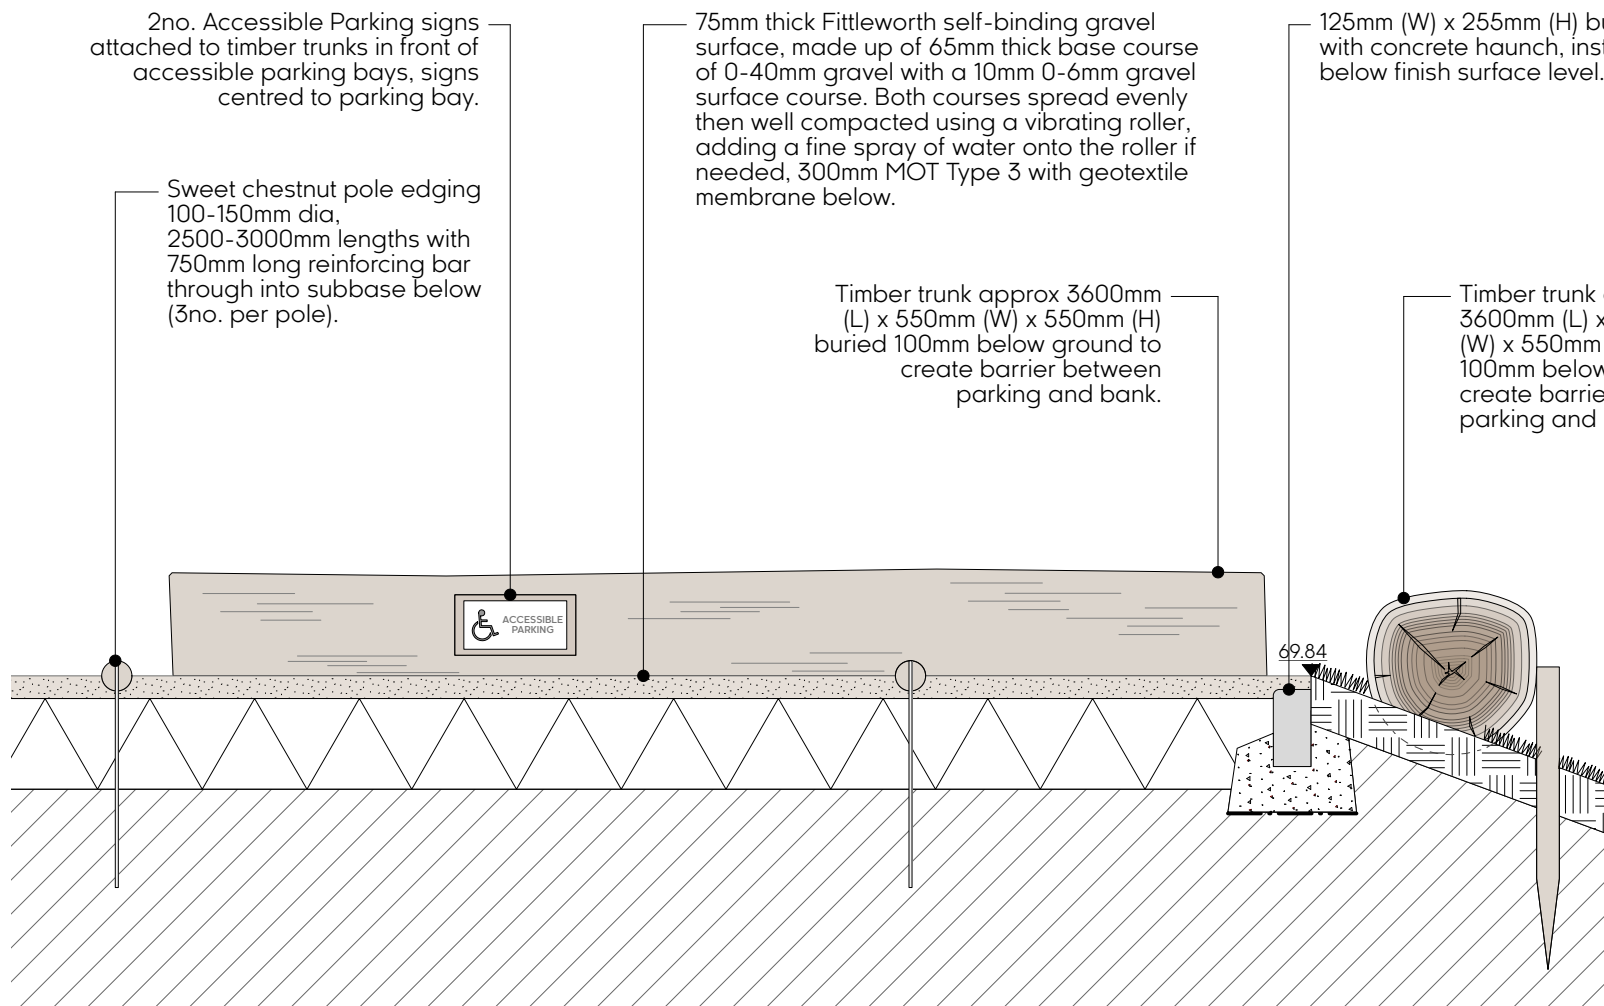

4 Accessible Parking Bay & Signage
L405 1:25

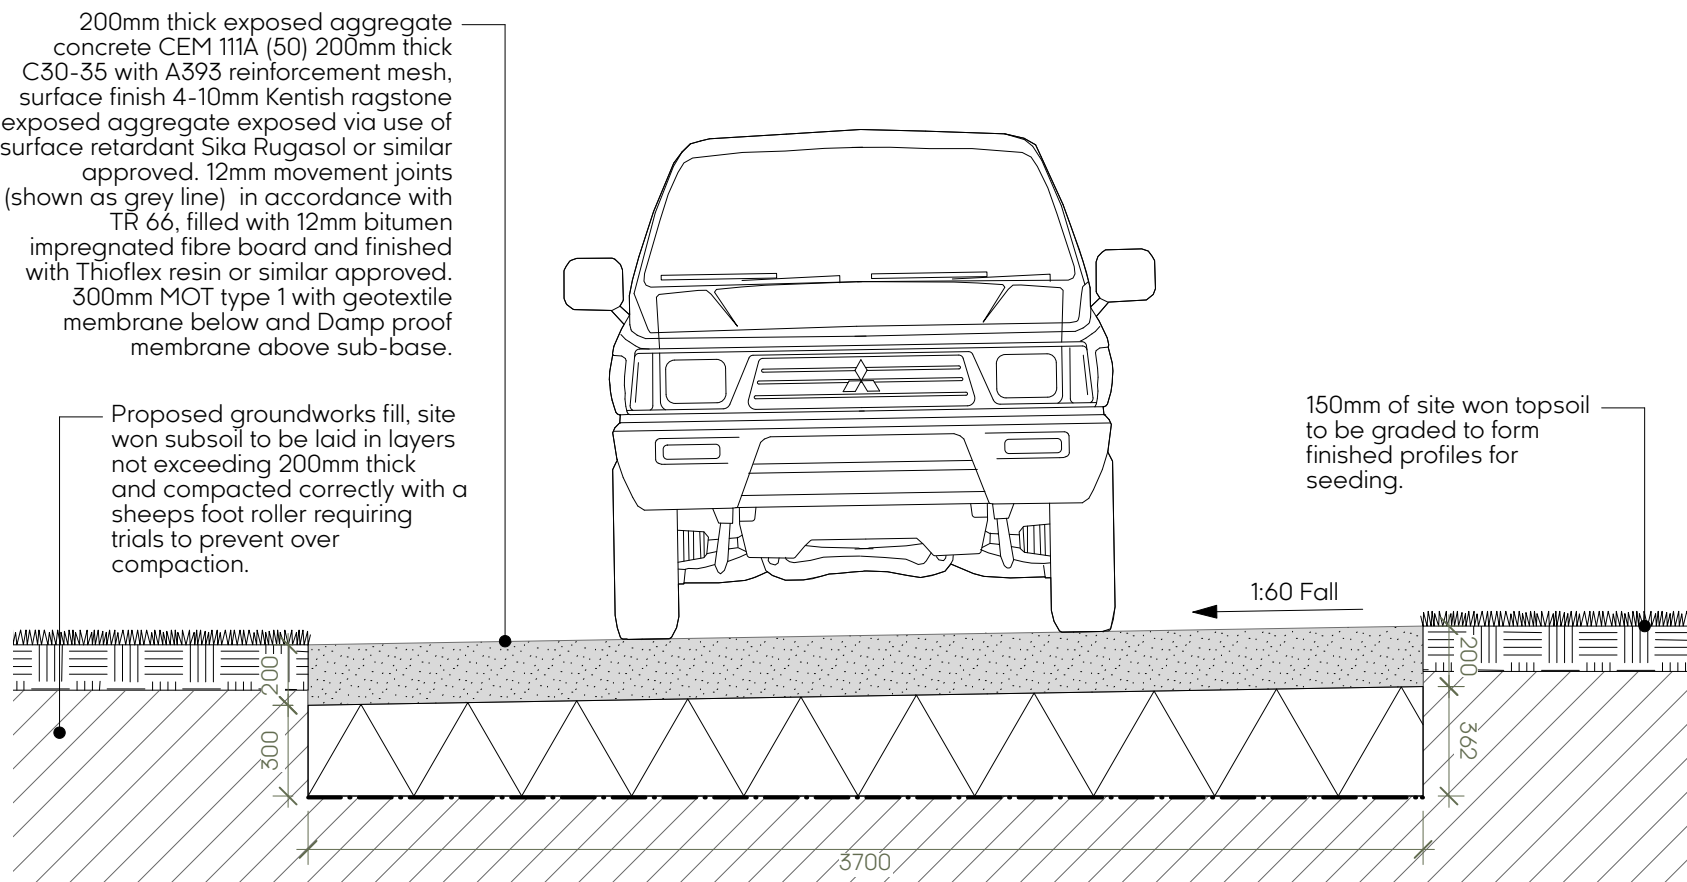

5 Exposed Aggregate Concrete Entrance Road
L405 1:25

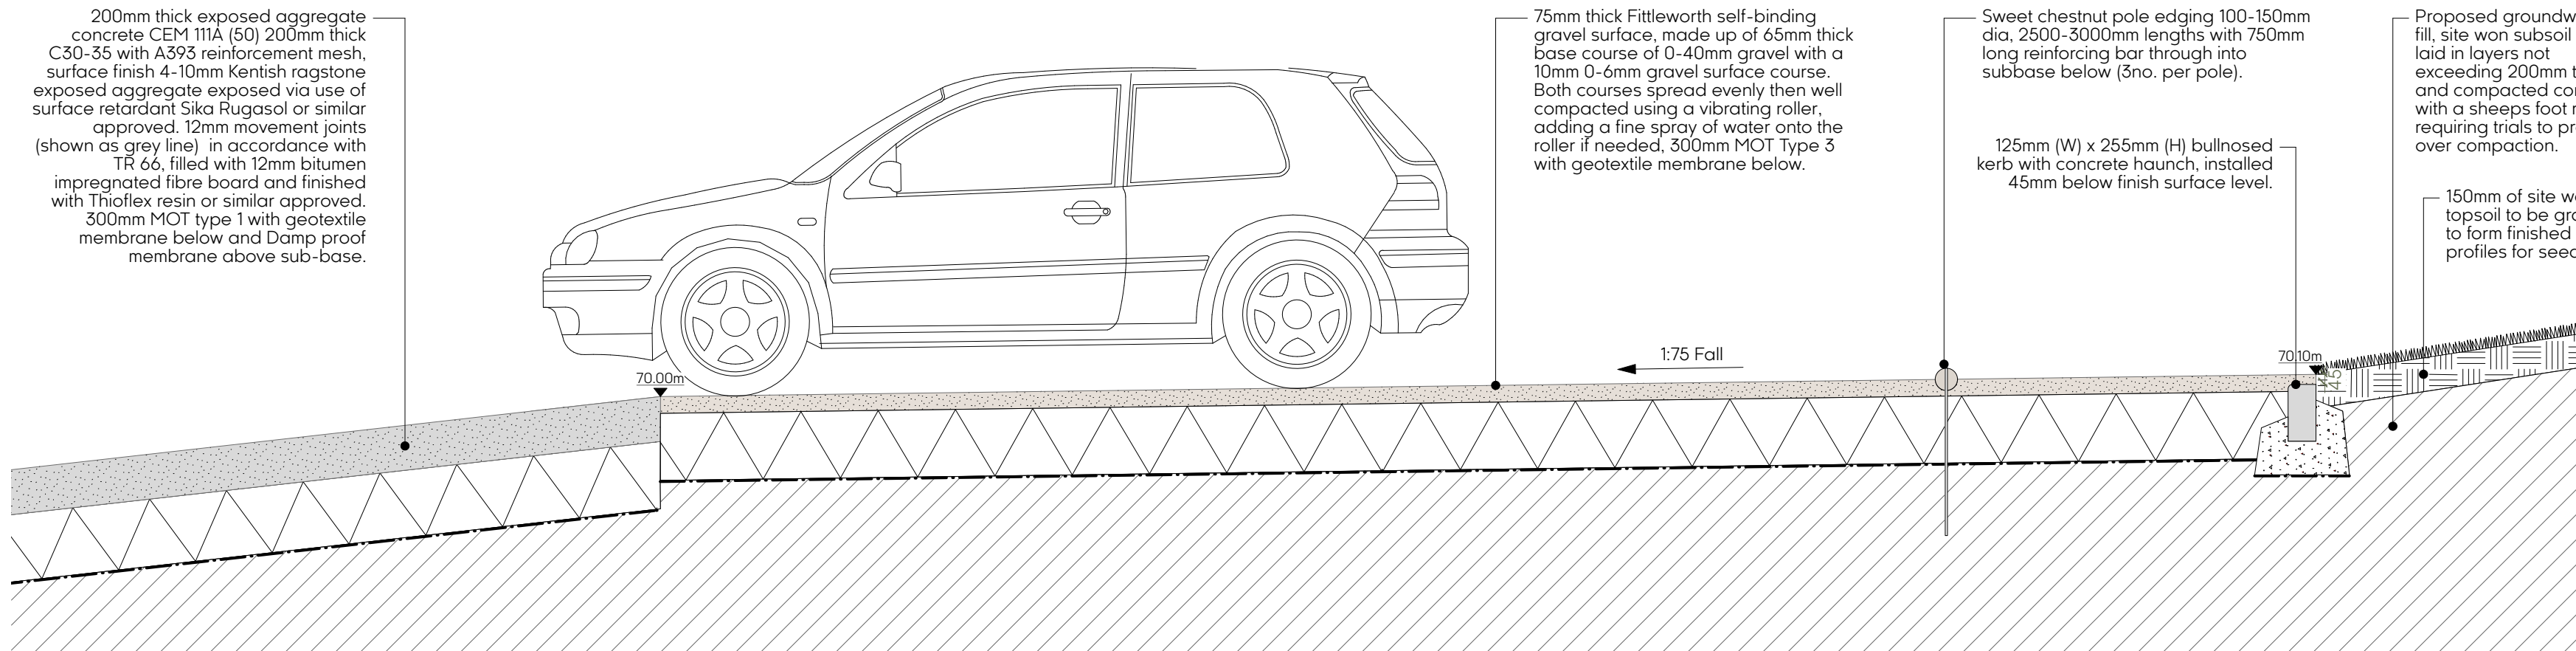

6 Self-binding Gravel Car Park
L405 1:25

P1	Planning condition discharge	03.06.2026
Rev	Description	Date

HC Hortus Collective
© Hortus Collective Ltd www.hortuscollective.co.uk

Project
Borde Hill Garden - Sugworth Farm

Drawing
Landscape Construction Details 1 of 3

Scale	Date	Drawn	Checked	Status
Varies @ A1	09.12.25	JE	MR	Planning

Drawing Number	Revision
----------------	----------

BHG-L405 P1