

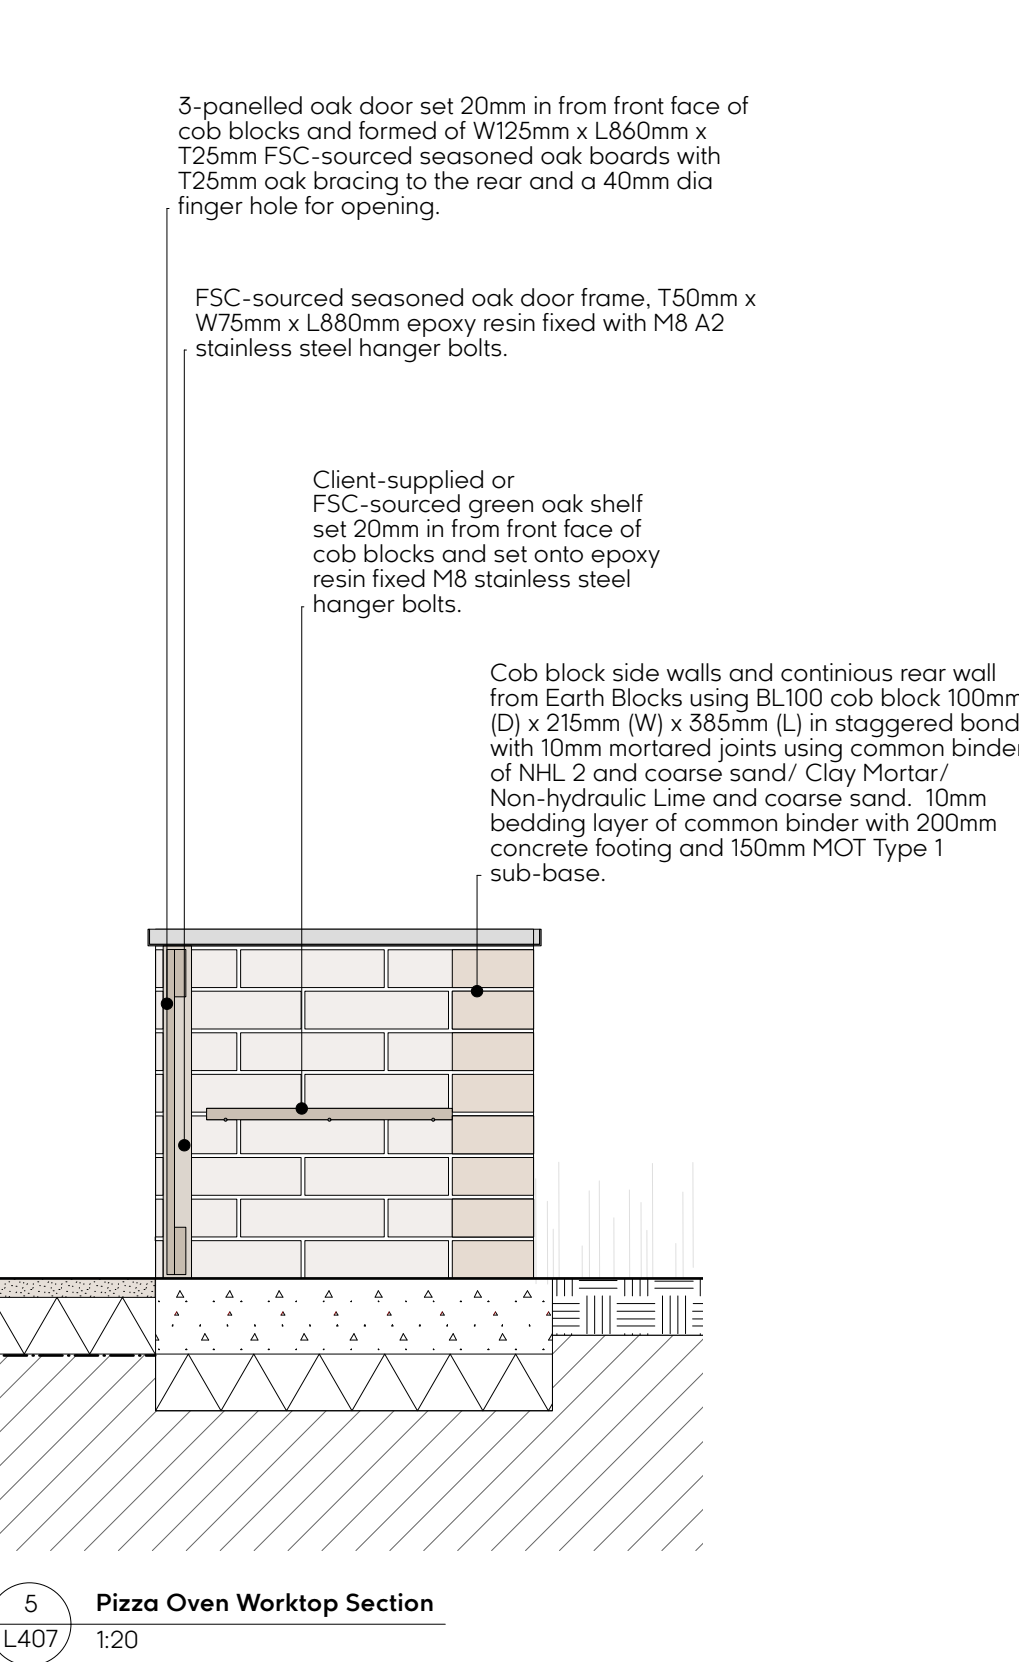
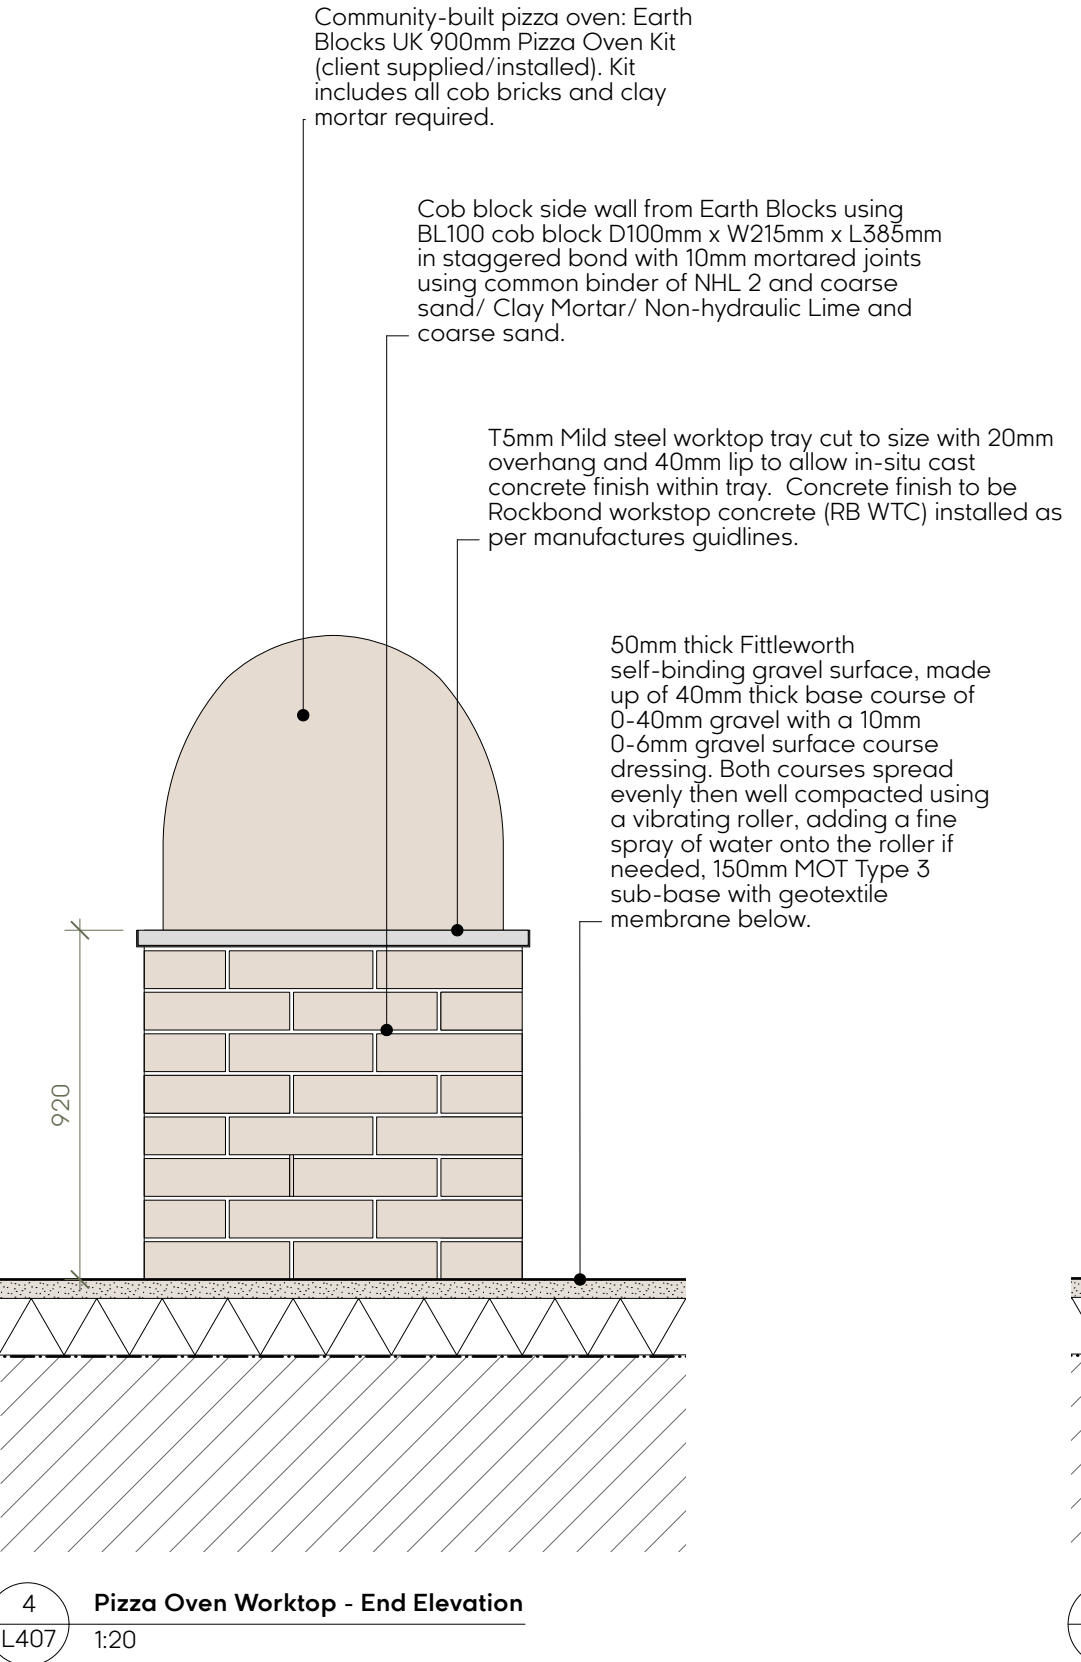
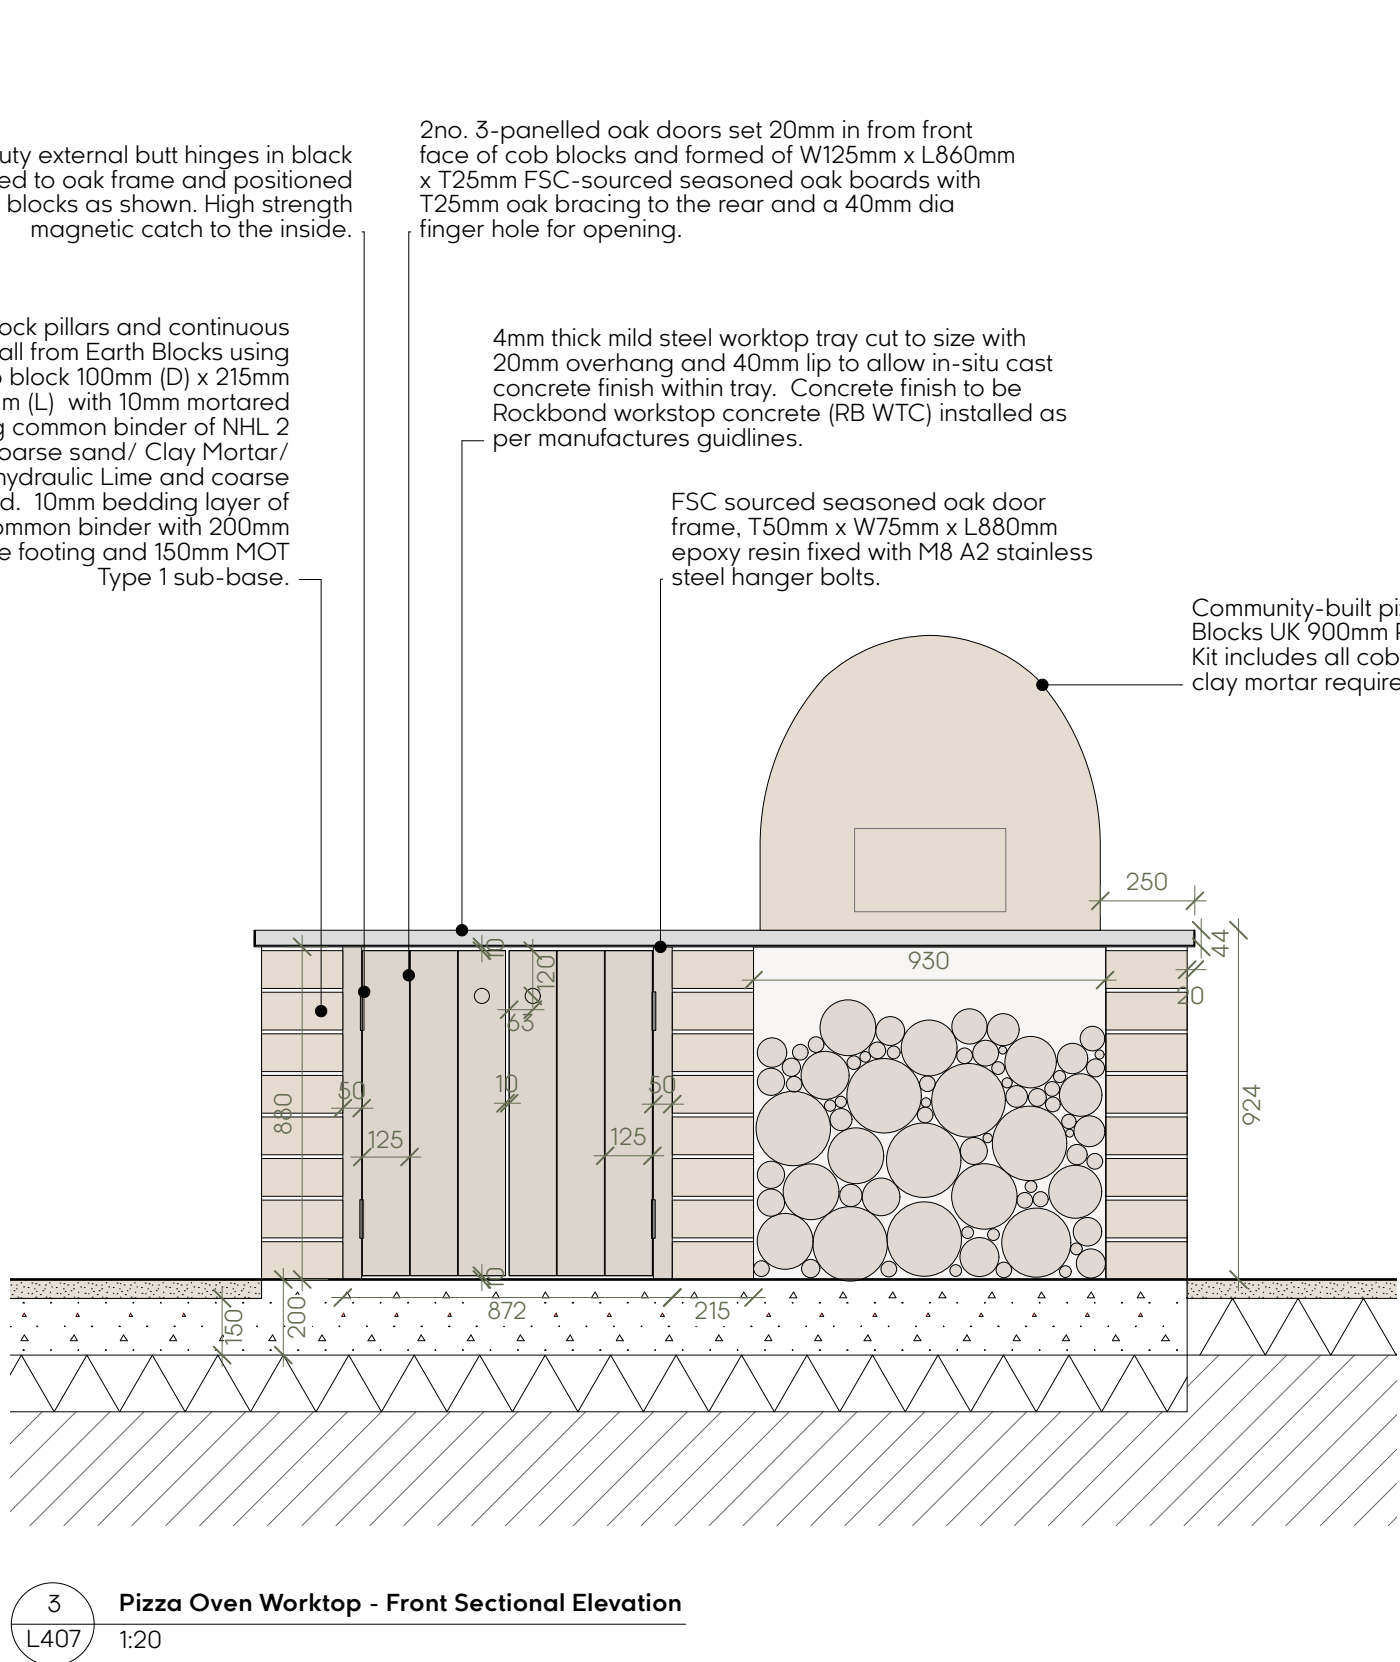


- General Notes**
- Drawings to be read in conjunction with other plans and elevations.
 - This drawing is not for construction and should not be scaled.
 - All dimensions and setting out shall be verified on site by Hortus Collective.
 - Spot heights and contour levels are approximate only.
 - Any discrepancies must be reported to Hortus Collective.

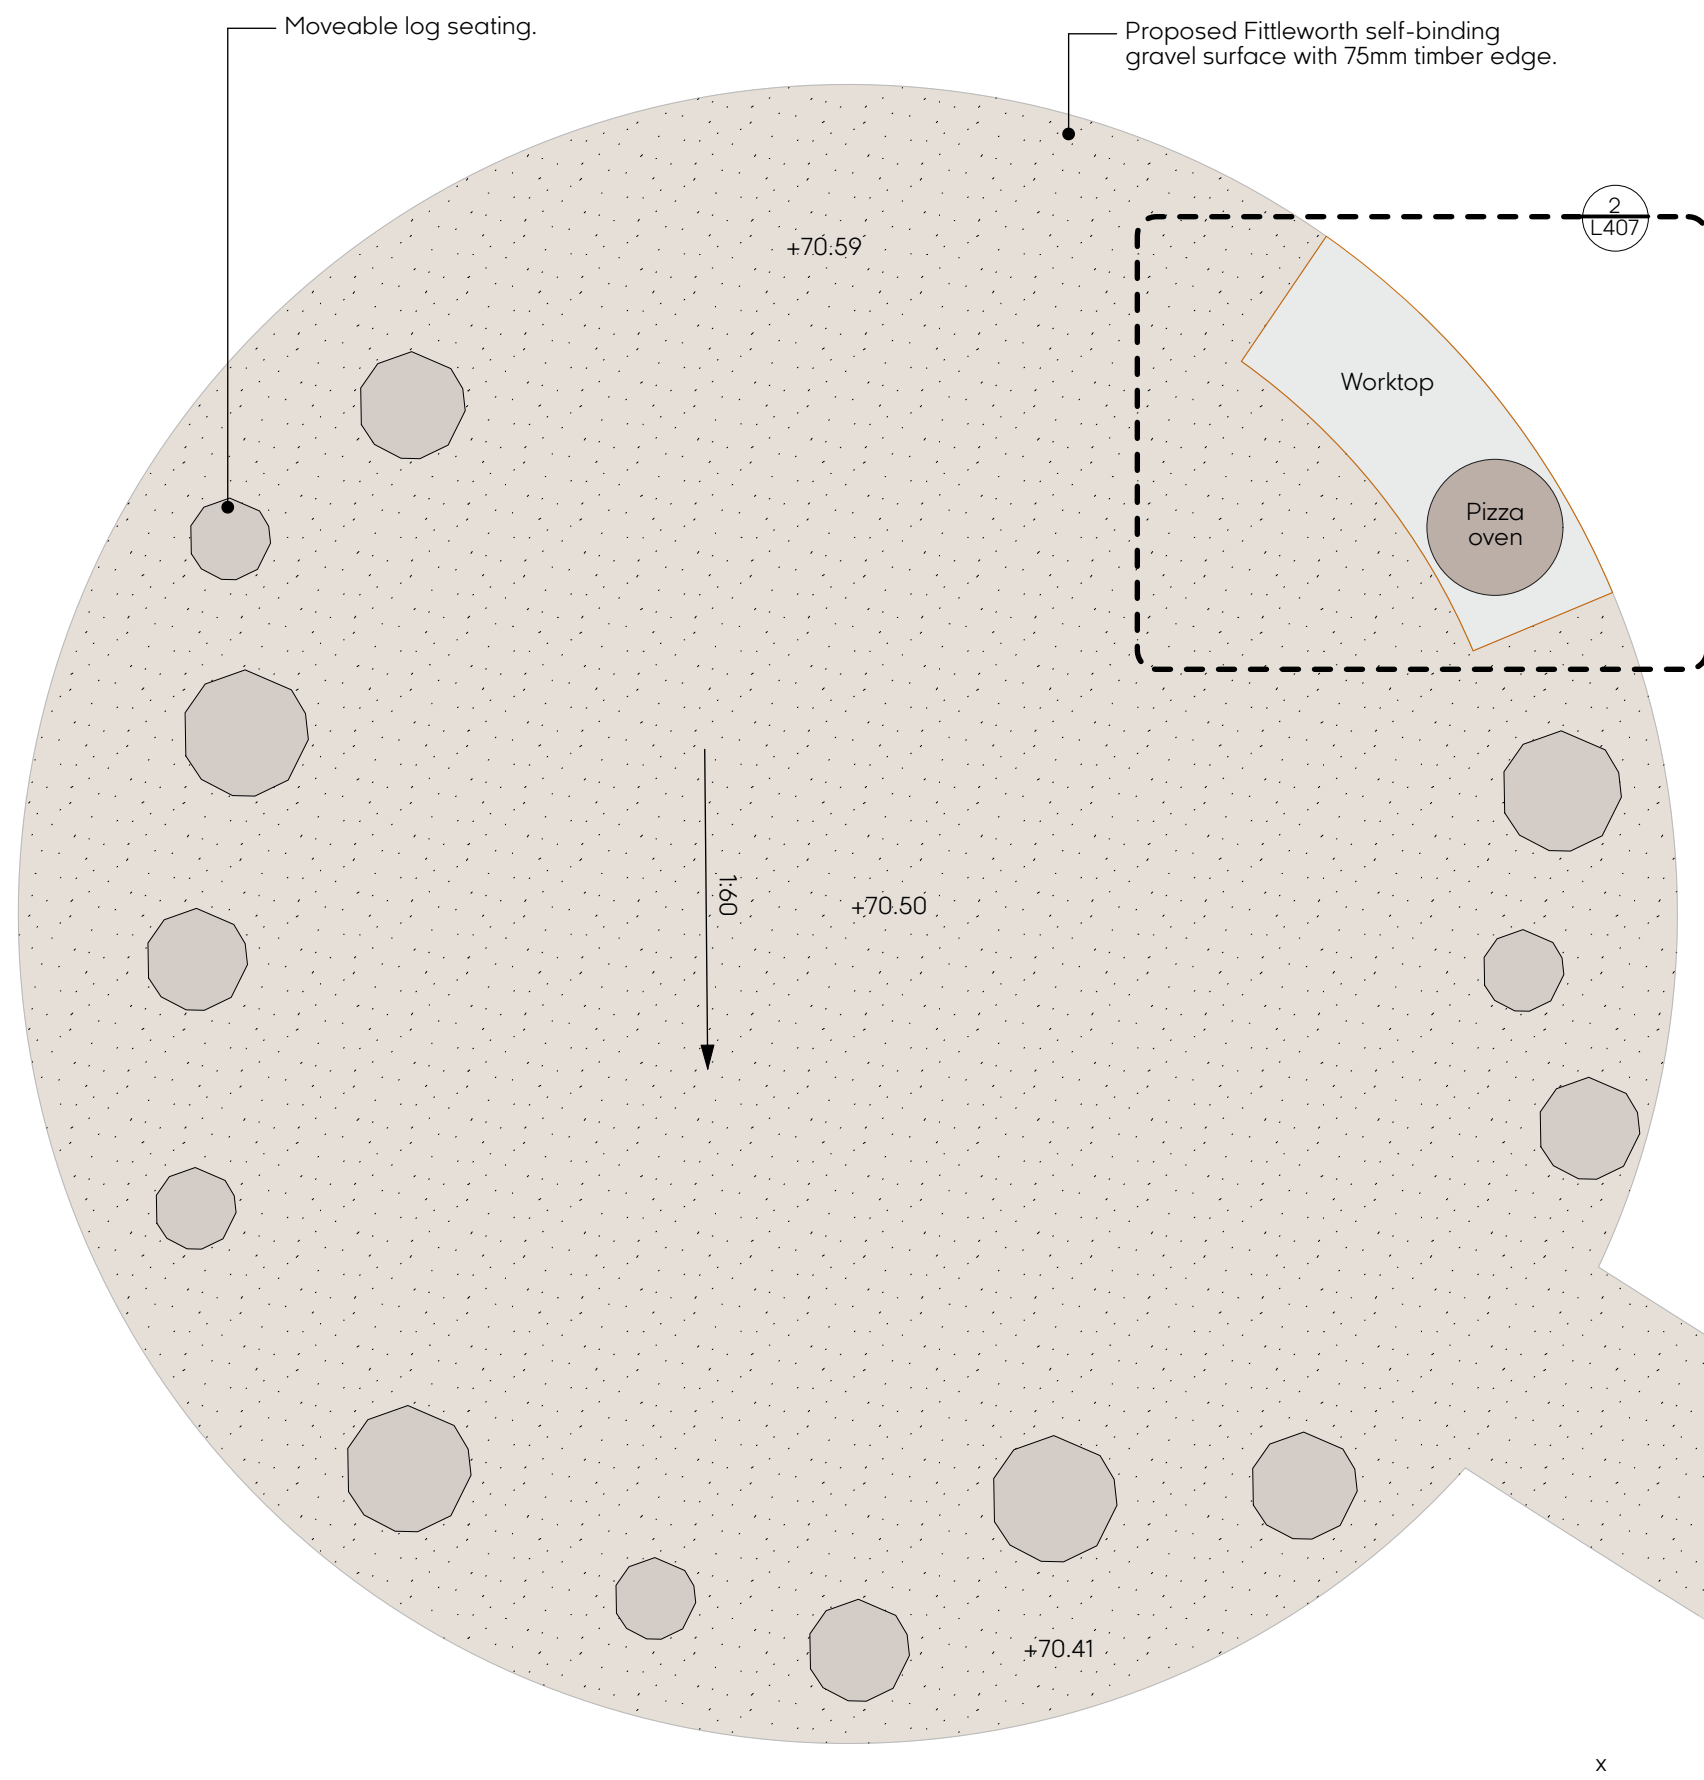

Pizza Oven Kit 900mm (Earth Block UK)

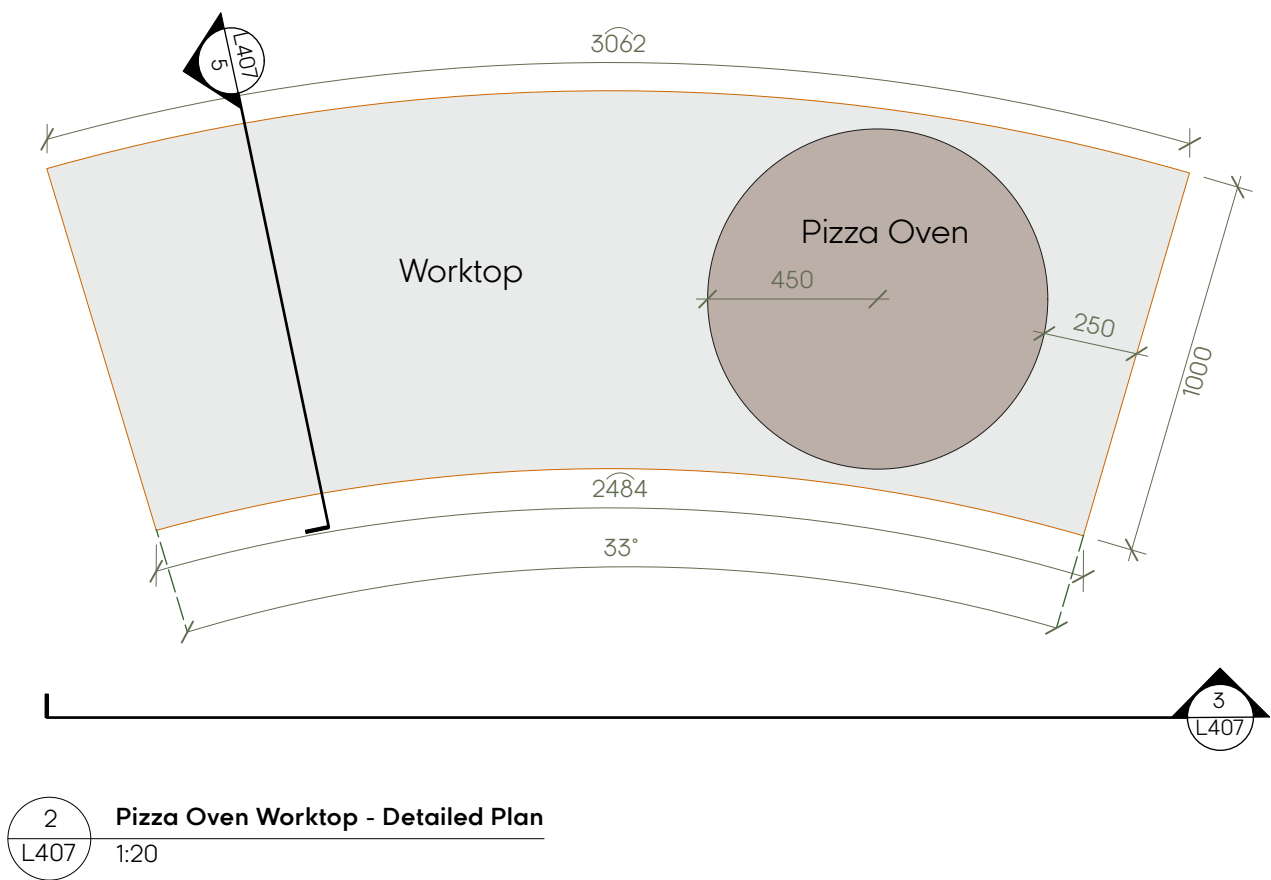

P1	Planning condition discharge	03.06.2026
Rev	Description	Date



Project
Borde Hill Garden - Sugworth Farm

Drawing
Landscape Construction Details 3 of 3

Scale	Date	Drawn	Checked	Status
Varies @ A1	09.12.25	EW	MR	Planning

Drawing Number	Revision
----------------	----------

BHG-L407 **P1**