


Location Plan

Site Address: Mill House, Old Hollow, Copthorne, RH10 4TB

Date Produced: 11-Jun-2026

Scale: 1:1250 @A3

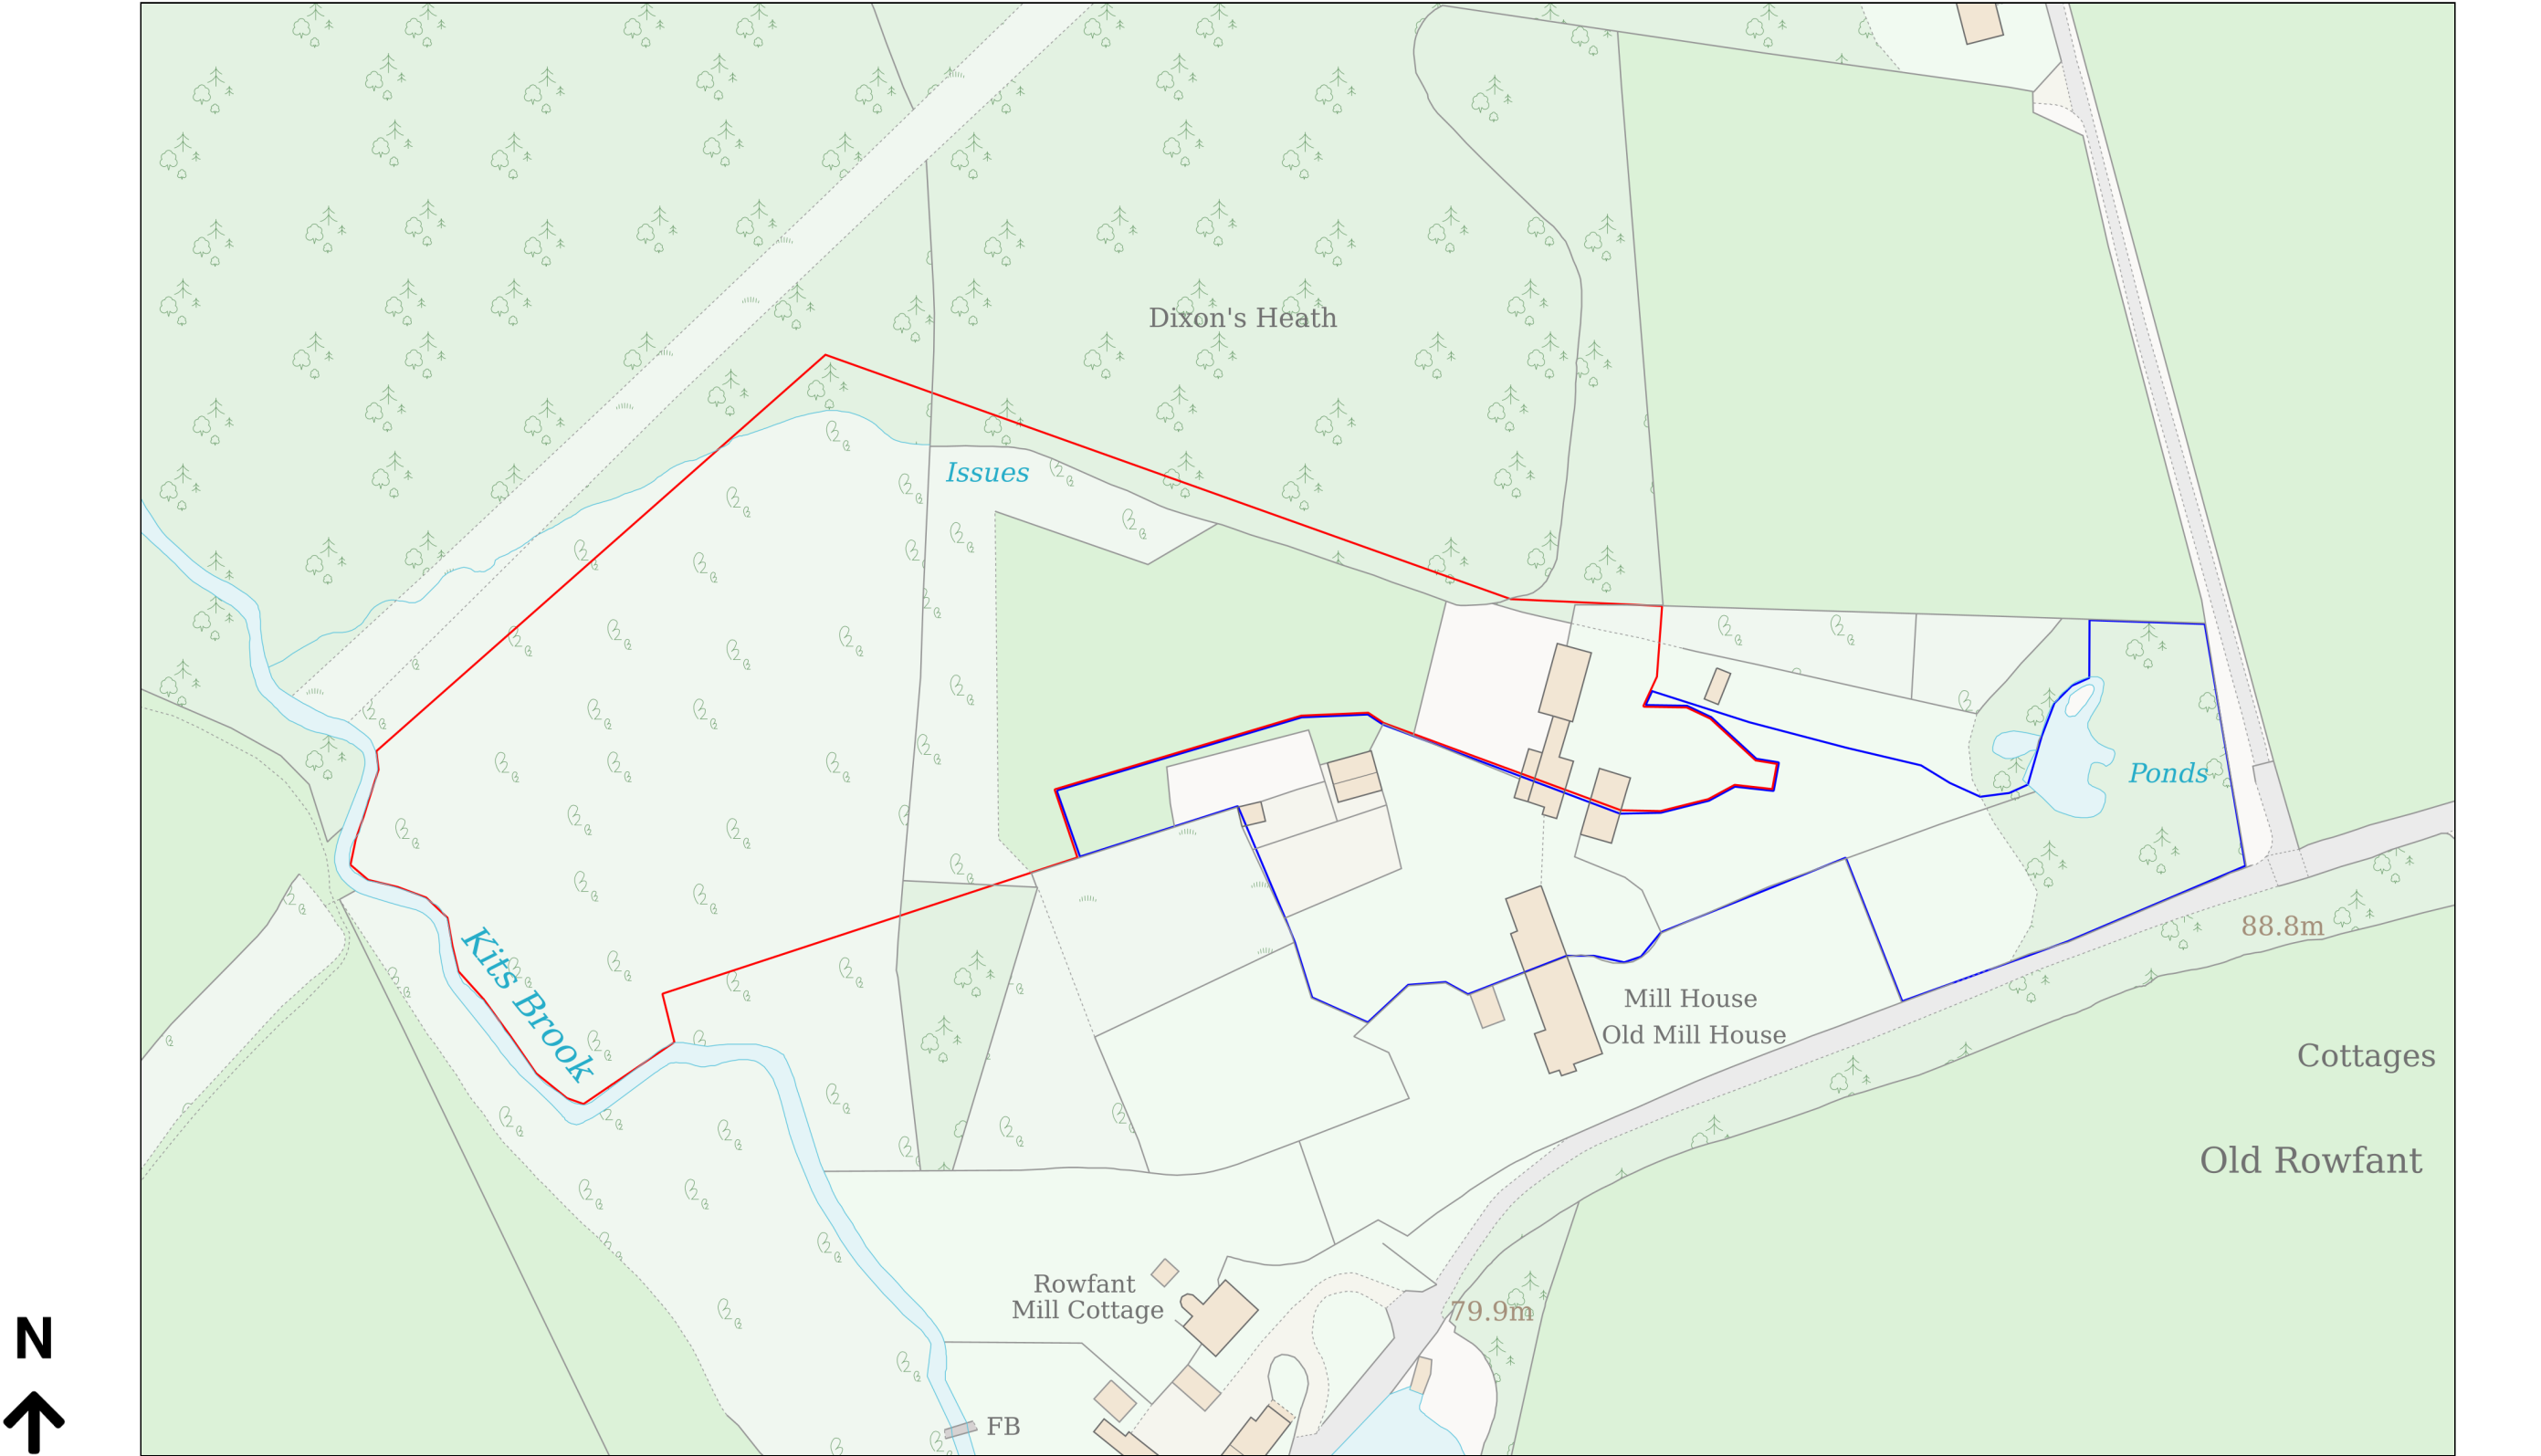

Planning Portal Reference: PP-15005479v1