
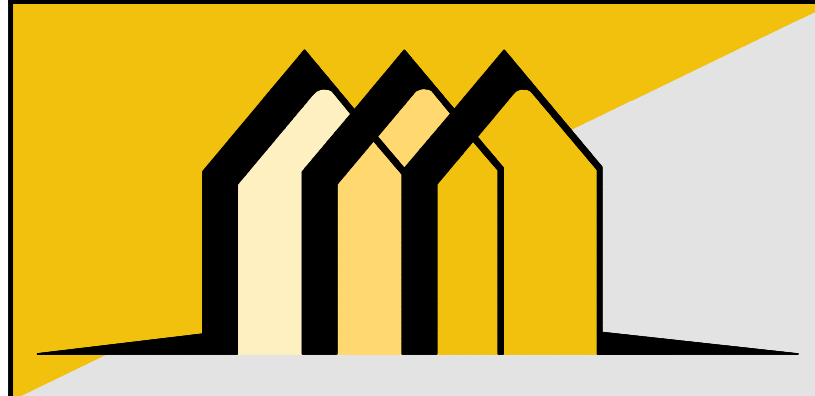
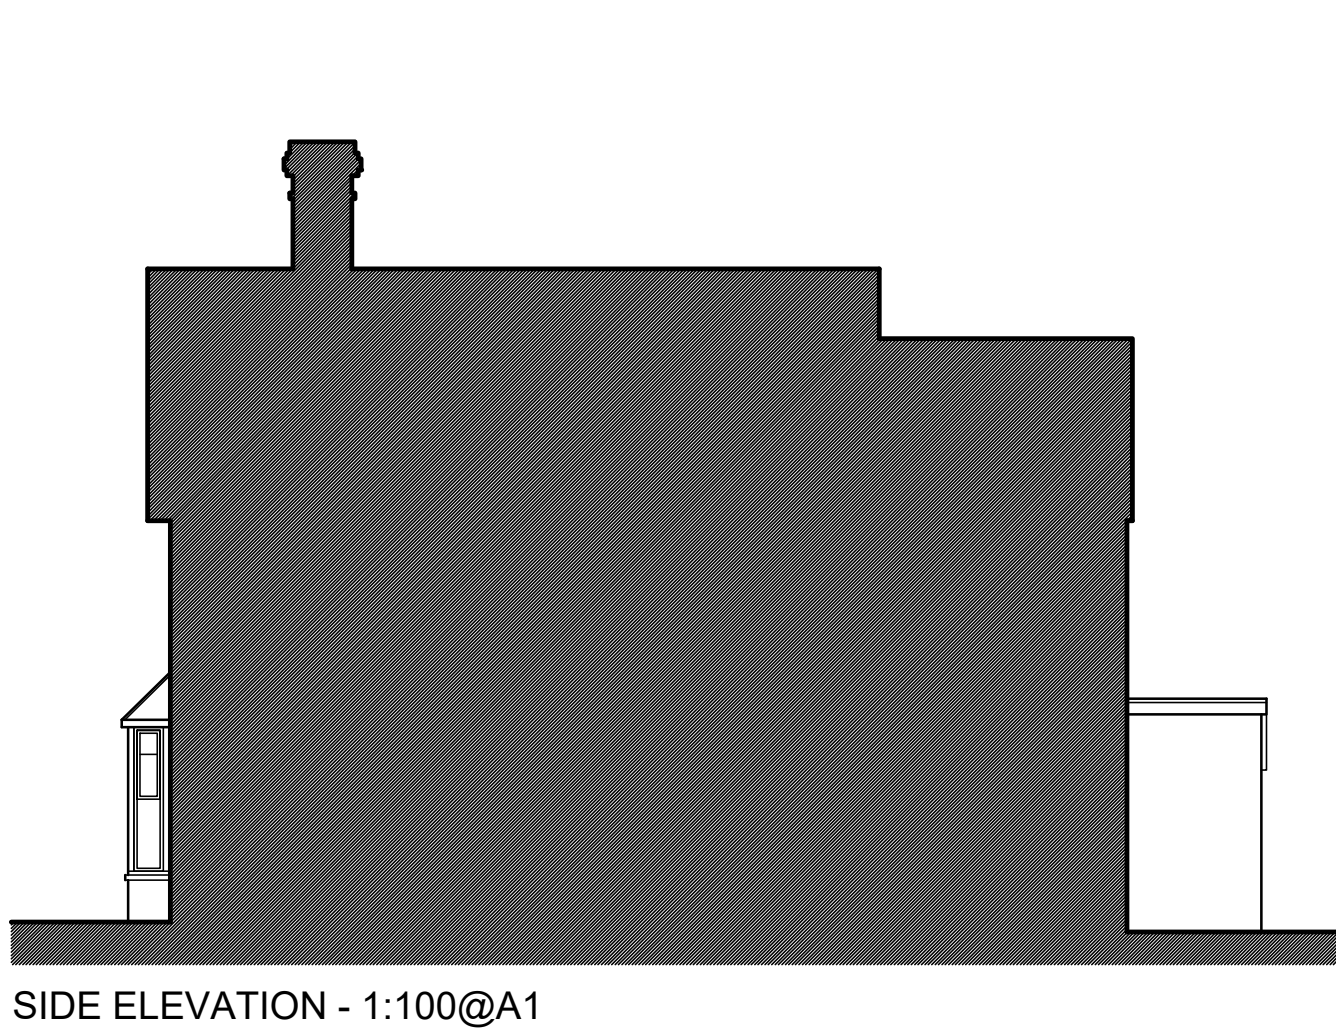
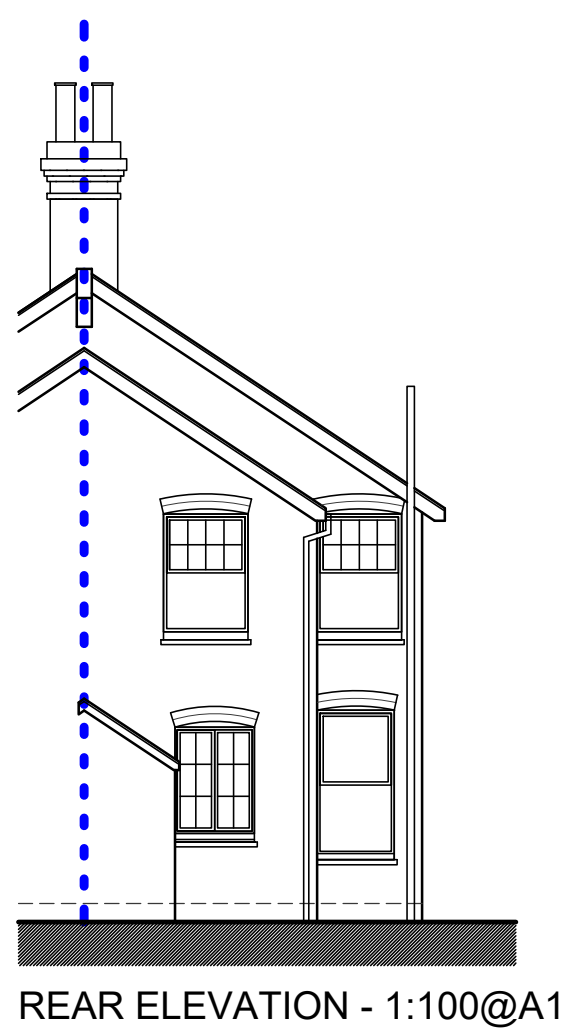
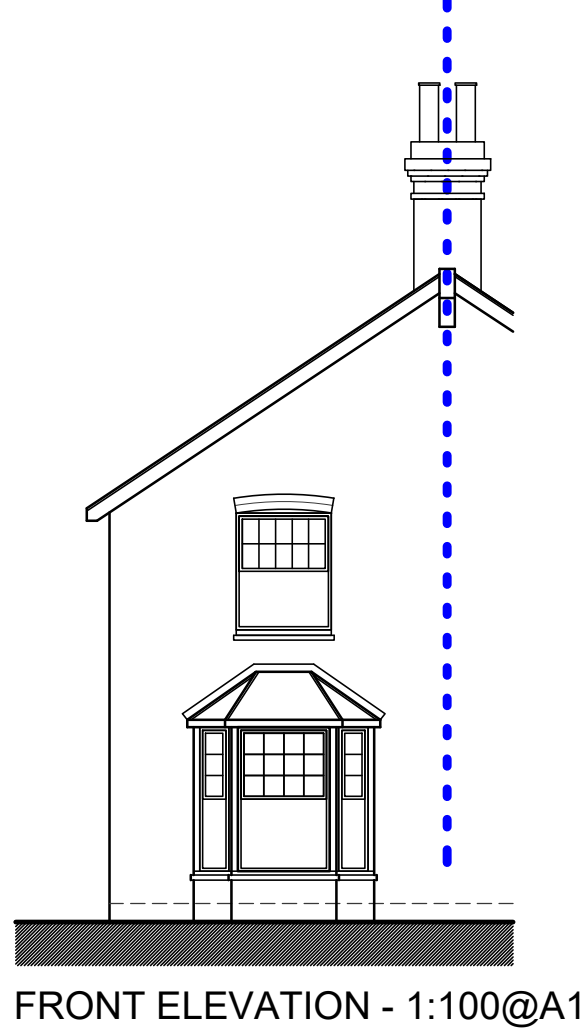
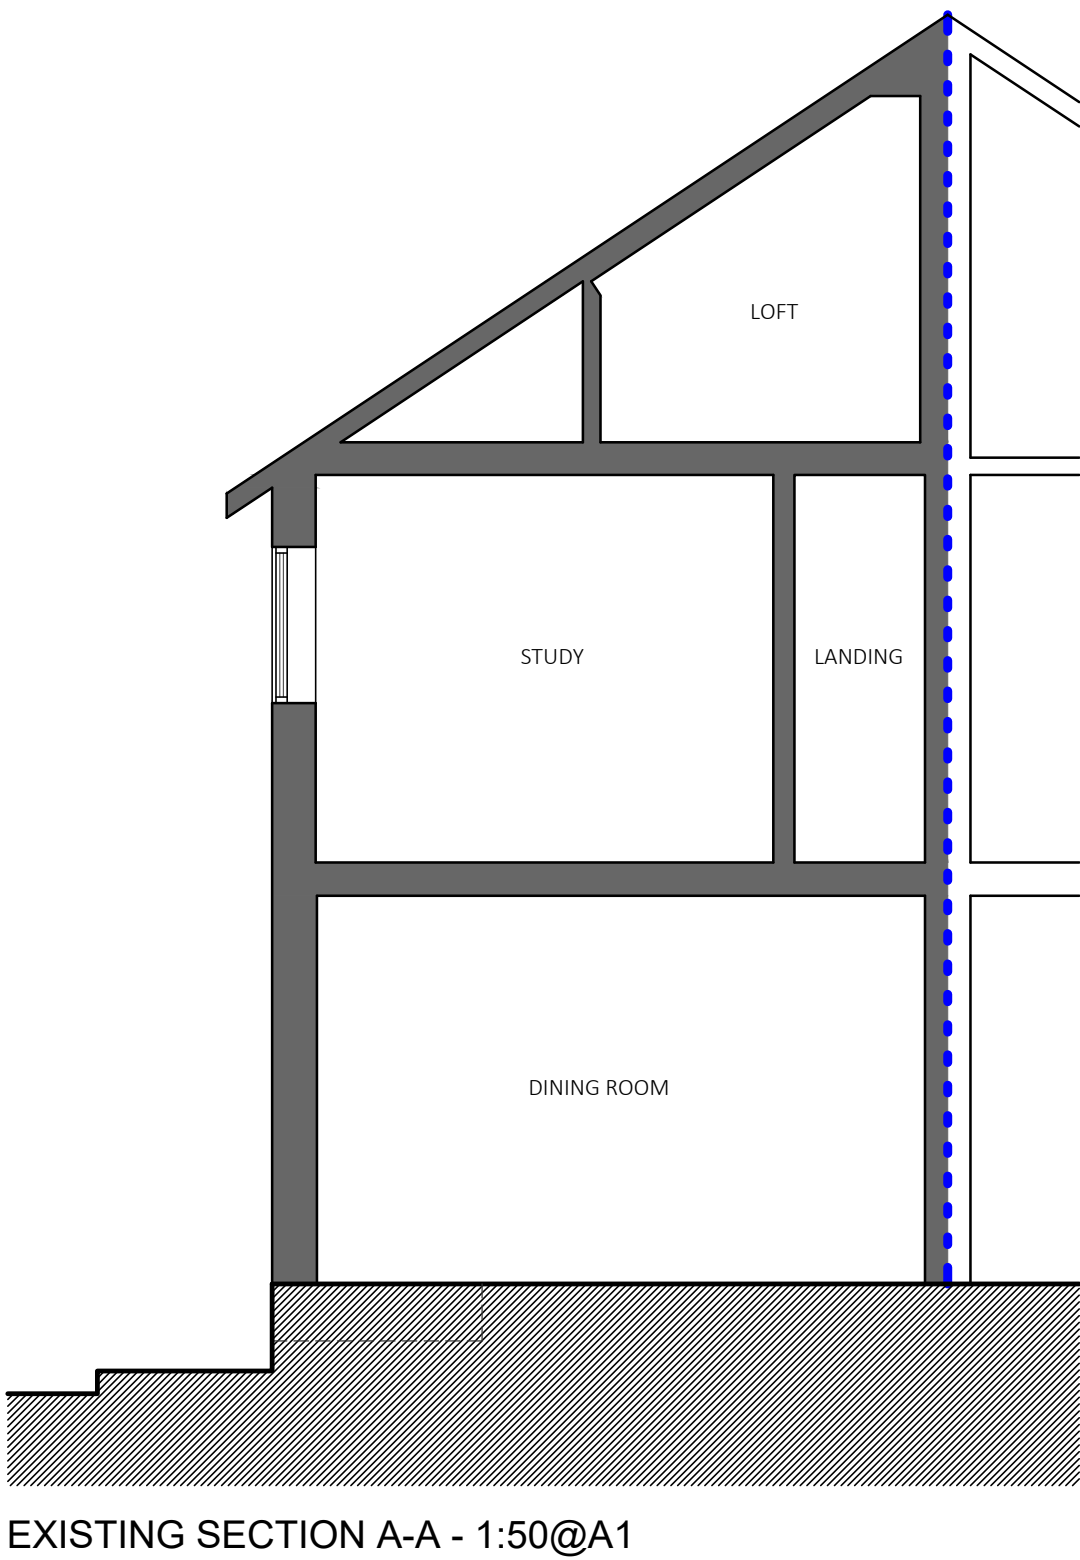
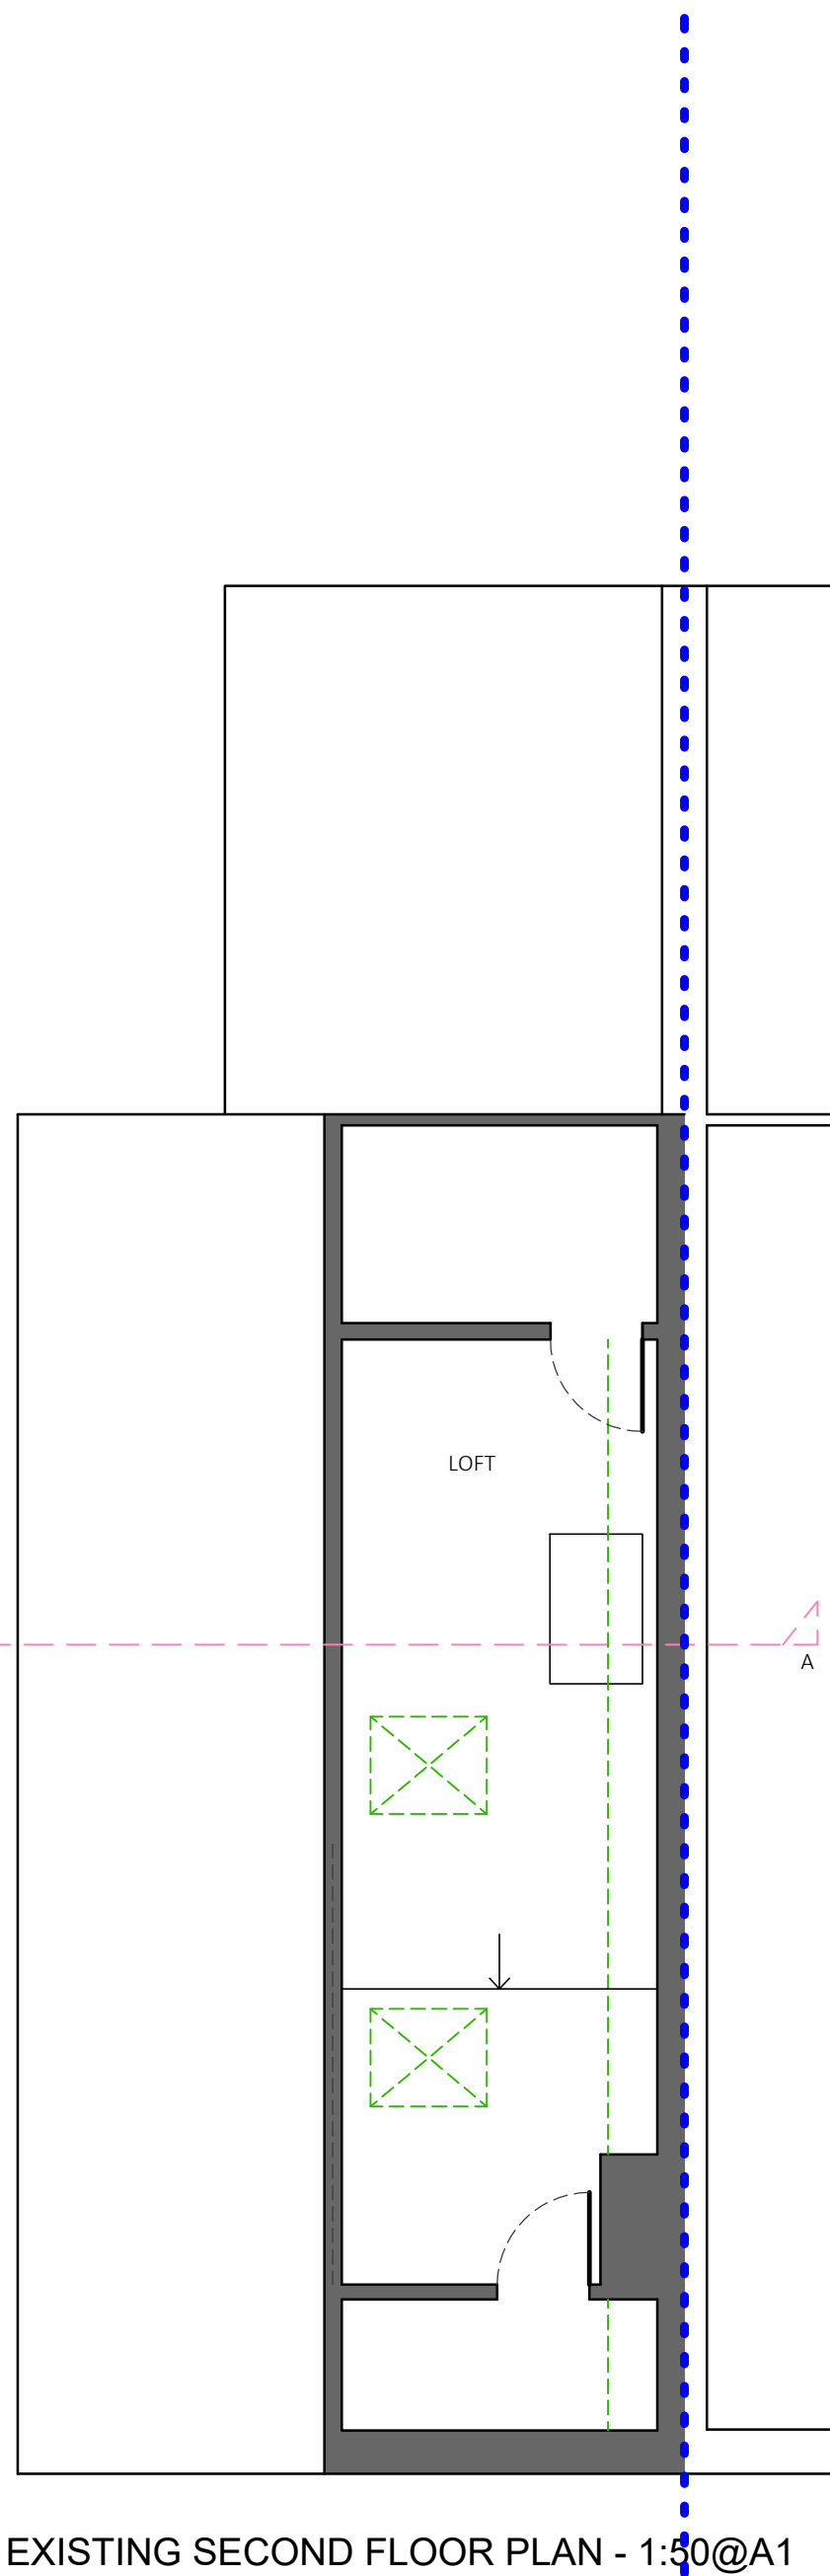
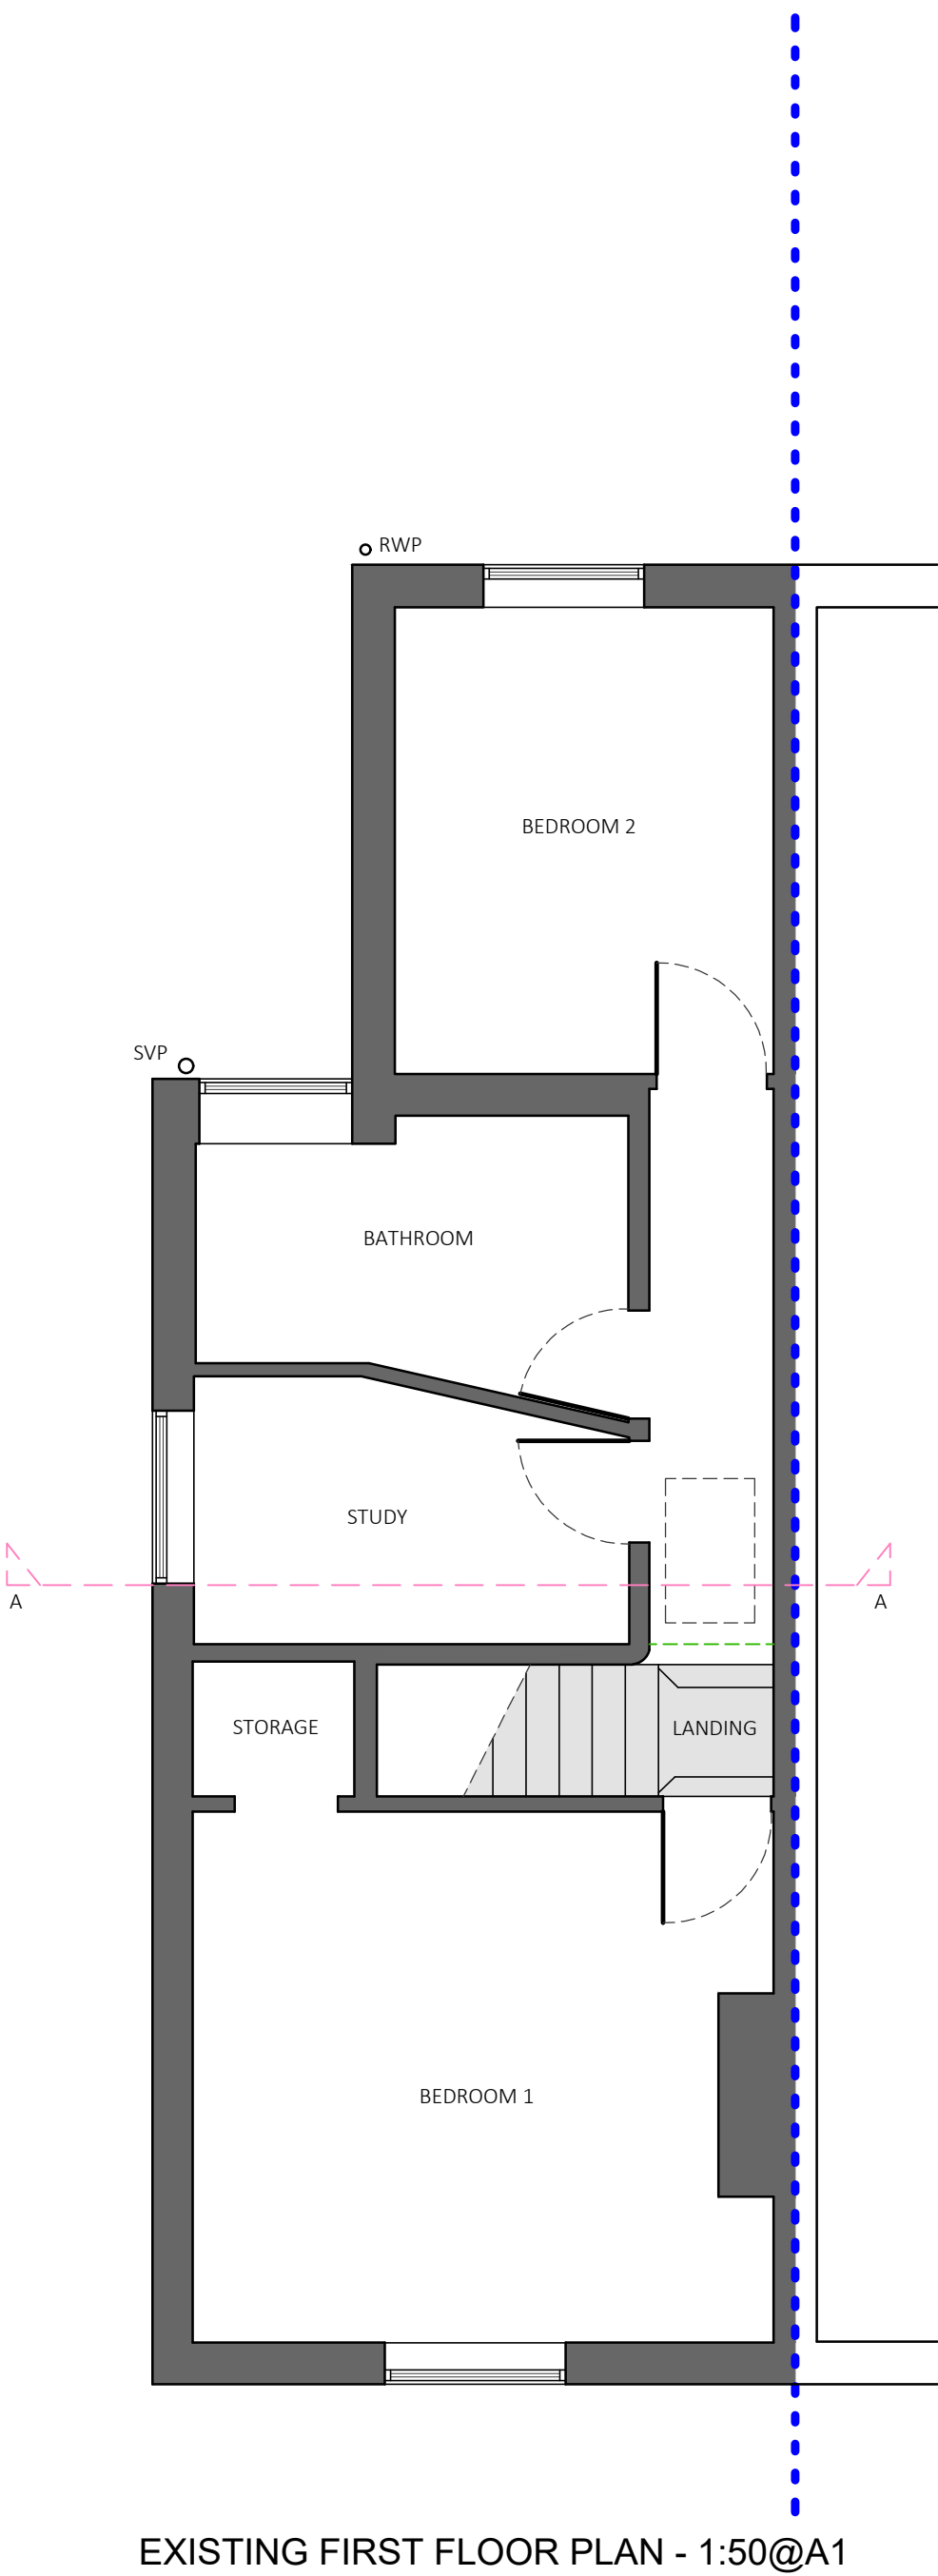



SIGNIFICANT SURFACE WATER SEWER /
STREAM. INDICATIVE POSITION ONLY
AND TAKEN FROM INFORMATION
SUPPLIED BY SOUTHERN WATER -
SONDE & TRACE / RADAR SURVEY
TO BE UNDERTAKEN BEFORE
COMMENCEMENT OF ANY GROUND
WORKS. SIZE, CONDITION, DEPTH AND
MATERIAL UNKNOWN BUT BUT
ASSUMED TO BE 1800 DIAMETER

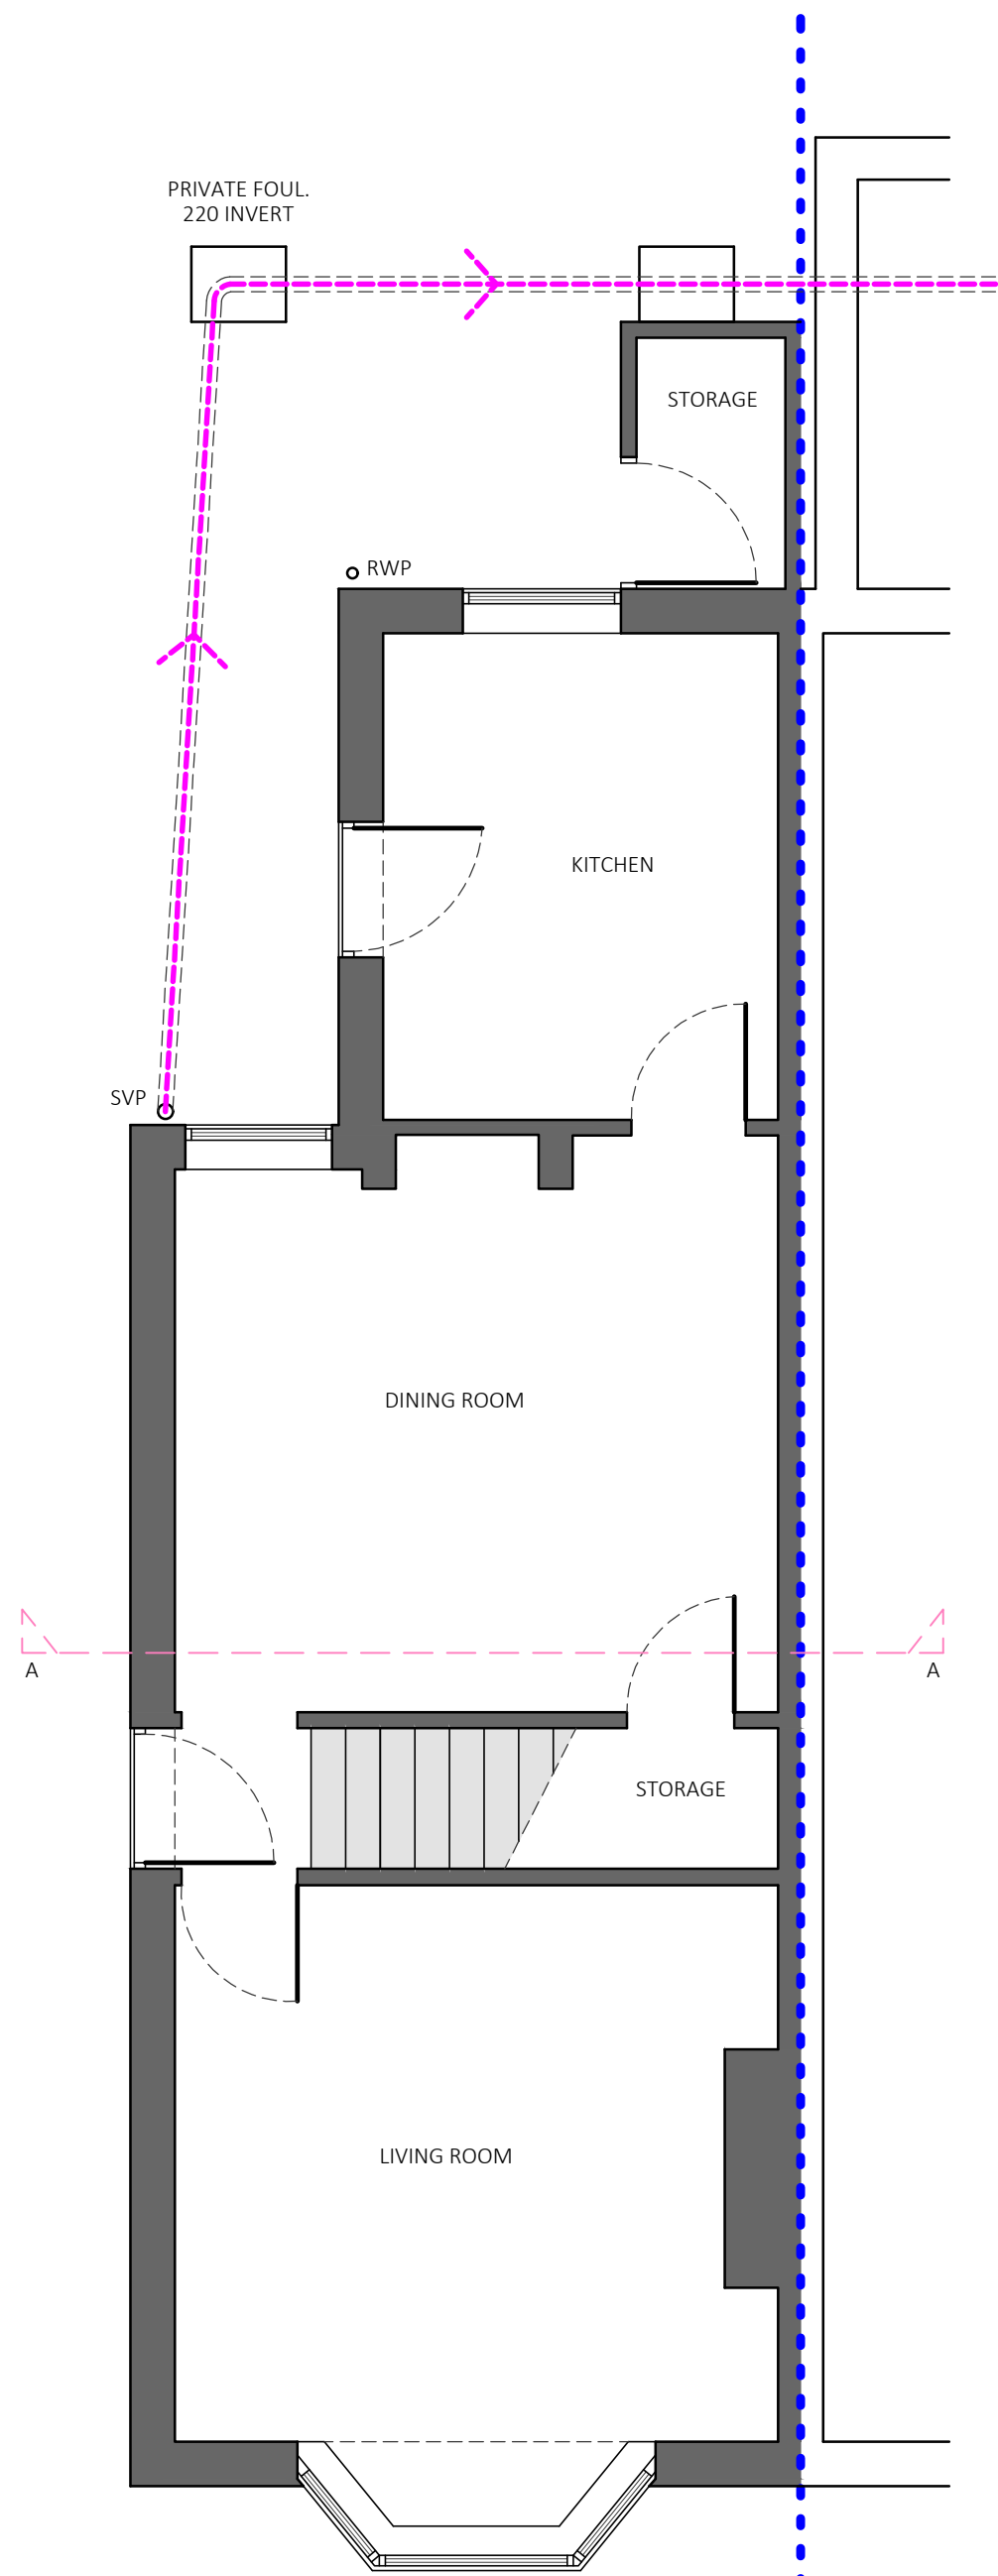

CONTACT INFO

E: Scott@EllisdonArchitecturalAssociates.co.uk
W: WWW.EllisdonArchitecturalAssociates.co.uk
M: 07828 189525

SCALE BARS

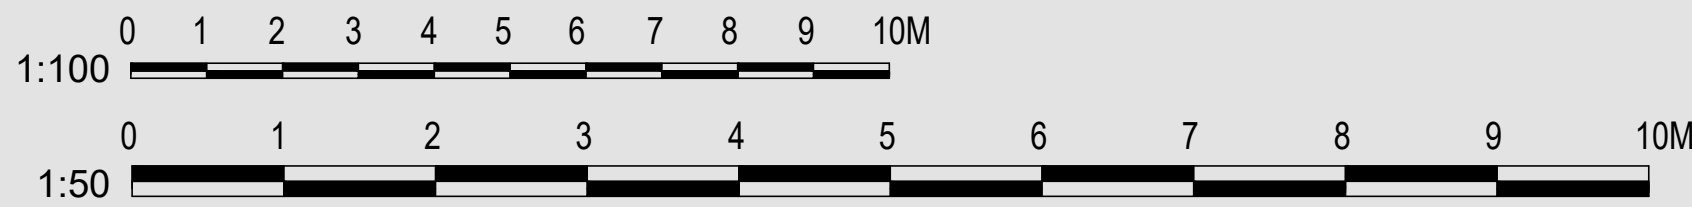

REVISION	DESCRIPTION	STATUS	CLIENT:	MR CAMERON PARDUE	SITE ADDRESS:
0	FIRST ISSUE	PLANNING	JOB REF:	721	40 MILL GREEN ROAD HAYWARDS HEATH RH16 1XQ
A	WINDOW ADDED		DRG. NO:	01	
			DRG. TITLE:	EXISTING PLANS	
			DATE:	JULY 2026	
			SCALE:	1:50@A1	