


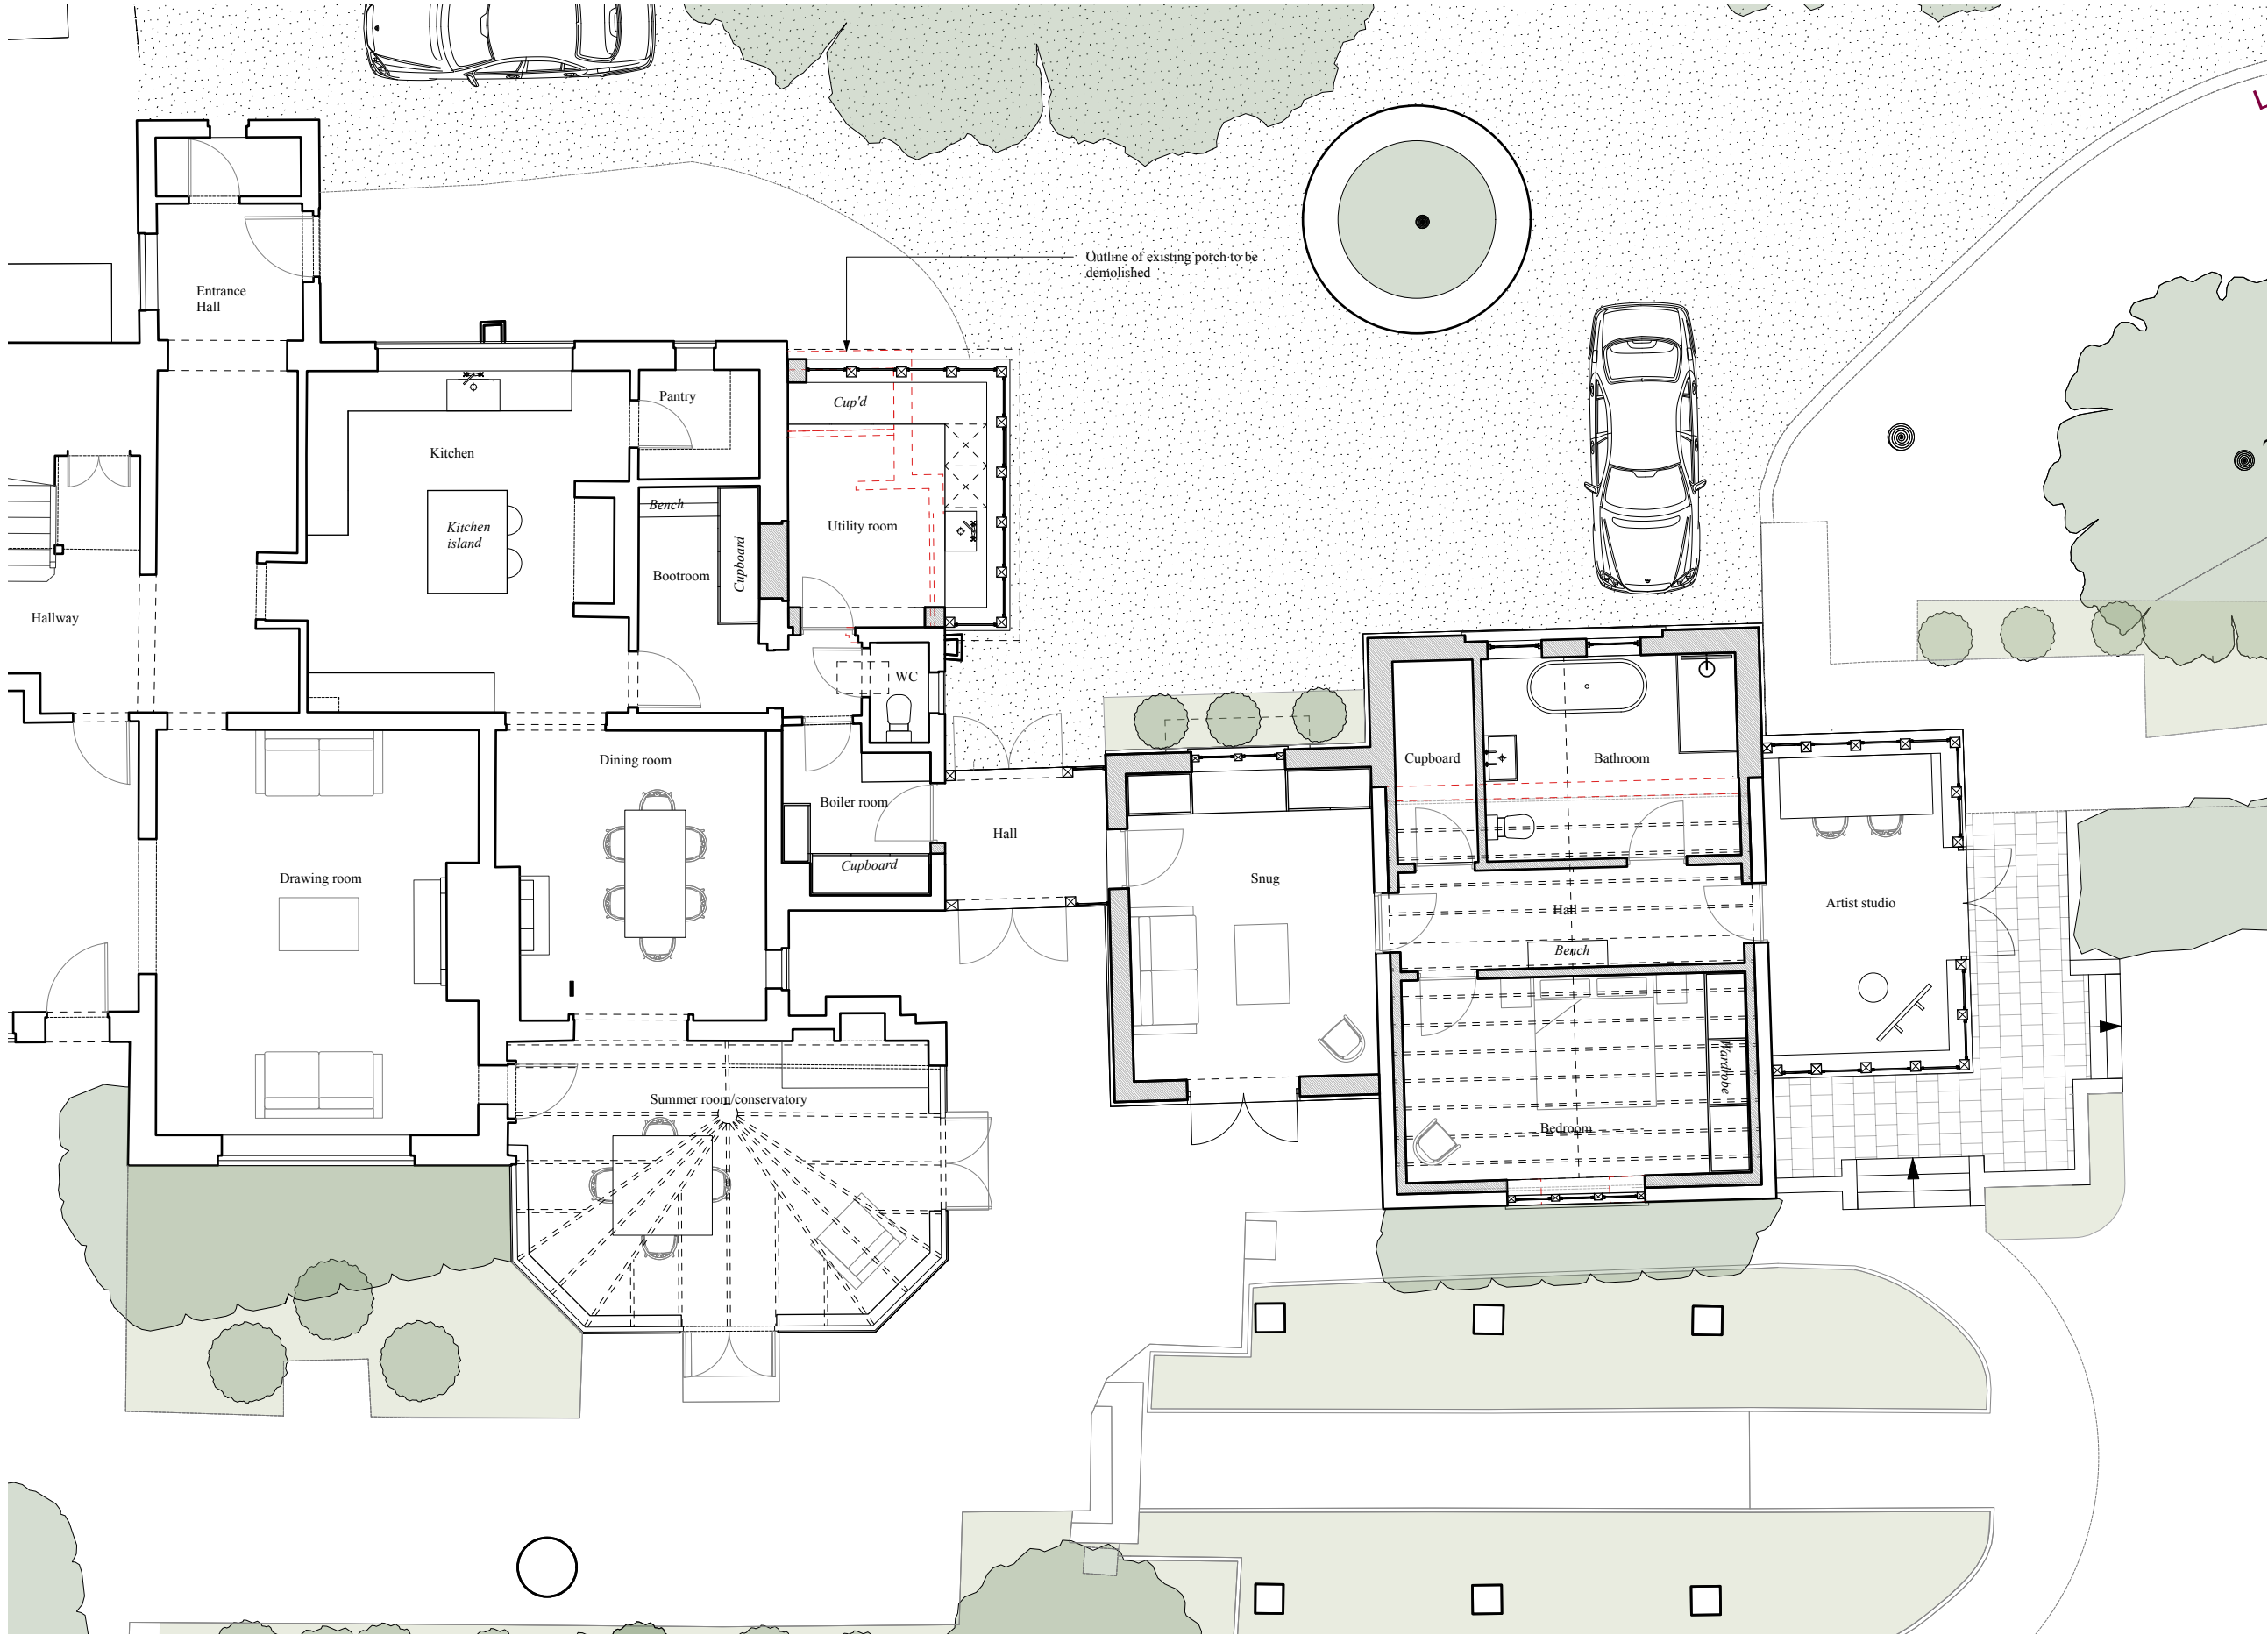

- General Notes
- Existing wall
 - Proposed wall
 - To be demolished

Rev	Date	Description
-	06.12.25	First Issue
A	09.02.26	Design revisions to reflect the planning officers comments.

Planning

Red Oaks

Staplefield Road

RH17 5HY

Proposed ground floor

Scale: 1:100@A3

Revision: A

North arrow

Drawing 2506-01-10