



GENERAL NOTES:
1 - THIS DRAWING IS THE COPYRIGHT OF BENTLEYS & CARTER AND IS NOT TO BE REPRODUCED BY ANY WAY OR FORM WITHOUT PRIOR WRITTEN CONSENT
2 - Do not scale from this drawing for planning purposes
3 - All dimensions to be verified on site prior to any works starting and any discrepancies to be reported to Bentleys & Carter
4 - This drawing is to be read in conjunction with relevant consultants and specialist drawings
5 - All works to comply with the relevant British Standards, Codes of Practice and Building Regulations

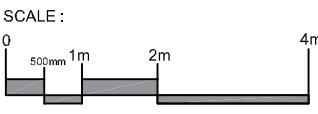

**B+C ARCHITECTURE**

t: 07751 878897
e: info@bentleysandcarter.com
w: www.bentleysandcarter.com

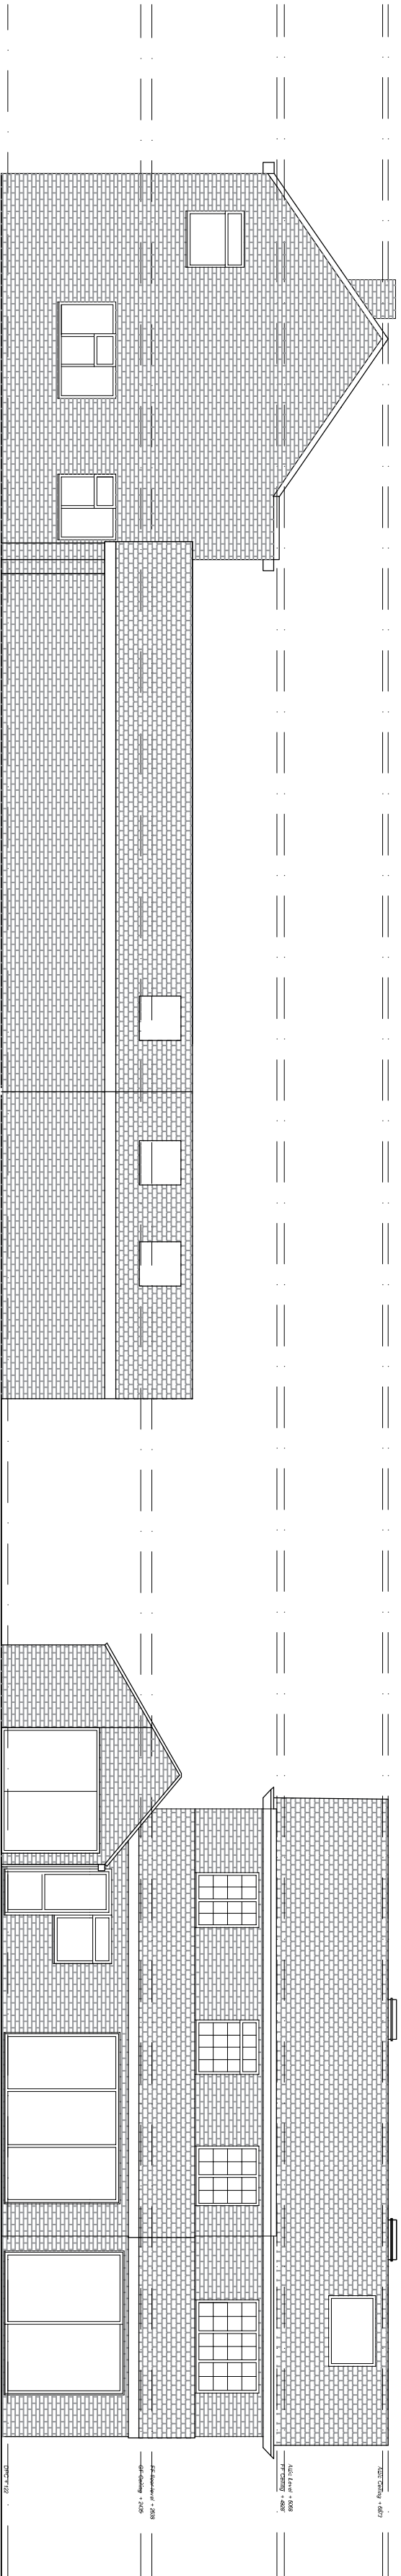

PROJECT :
New 2 storey school east
gates, and school west
susan, m19 4dx

DRAWING :
elevations existing

DRAWING STATUS :
planning submission

JOB NO.:	hues - 0203
DRAWING NO.:	3/3
SCALE:	1/100 @ A2
DATE:	august 2021
DRAWN BY:	pc
REVISIONS:	none

