




This drawing has been prepared for Local Authority negotiations only. Additional information may be required for construction purposes.
In the event of these drawings being used for constructional purposes then the builder is responsible for checking all relevant site dimensions and any other relevant information prior to commencement of works to ensure the accuracy of the drawings, any discrepancies must be notified before work commences.
This drawing has only been prepared for the address shown and should not be copied without permission.
Copyright Nema Designs Ltd.

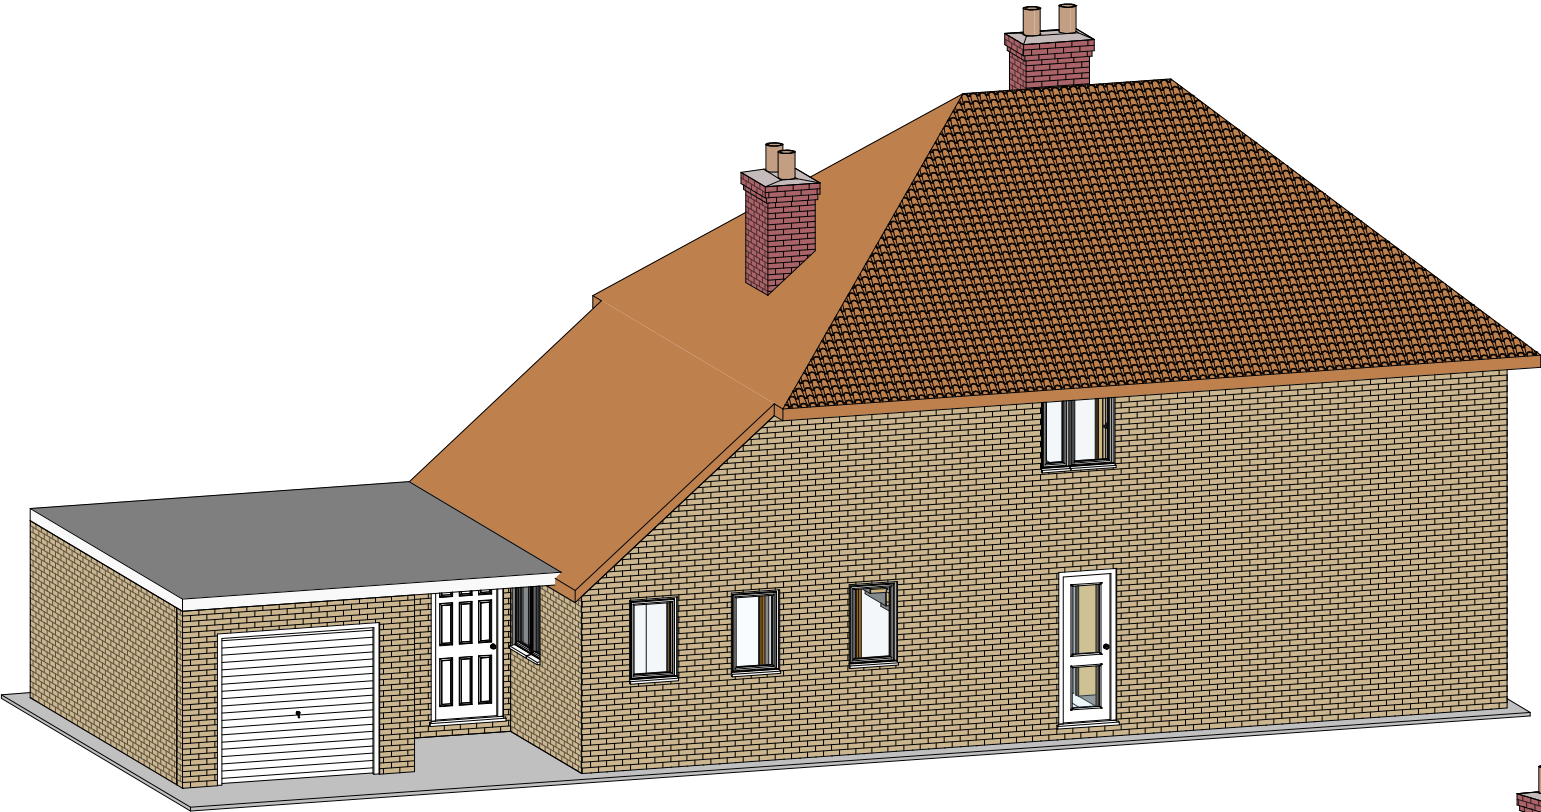

3D FRONT



3D REAR

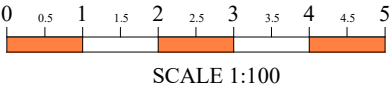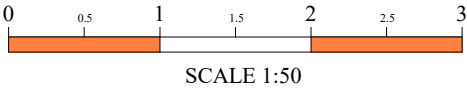

PROJECT TITLE

UPPER GARSTONS
COWFOLD ROAD, BOLNEY.
WEST SUSSEX RH17 5QT

DRAWING TITLE

3D VIEWS

NEMA DESIGNS LTD
email - info@nemadesigns.co.uk

SCALE

As Shown

DATE

MAR '25

DRAWING No.

PL10