



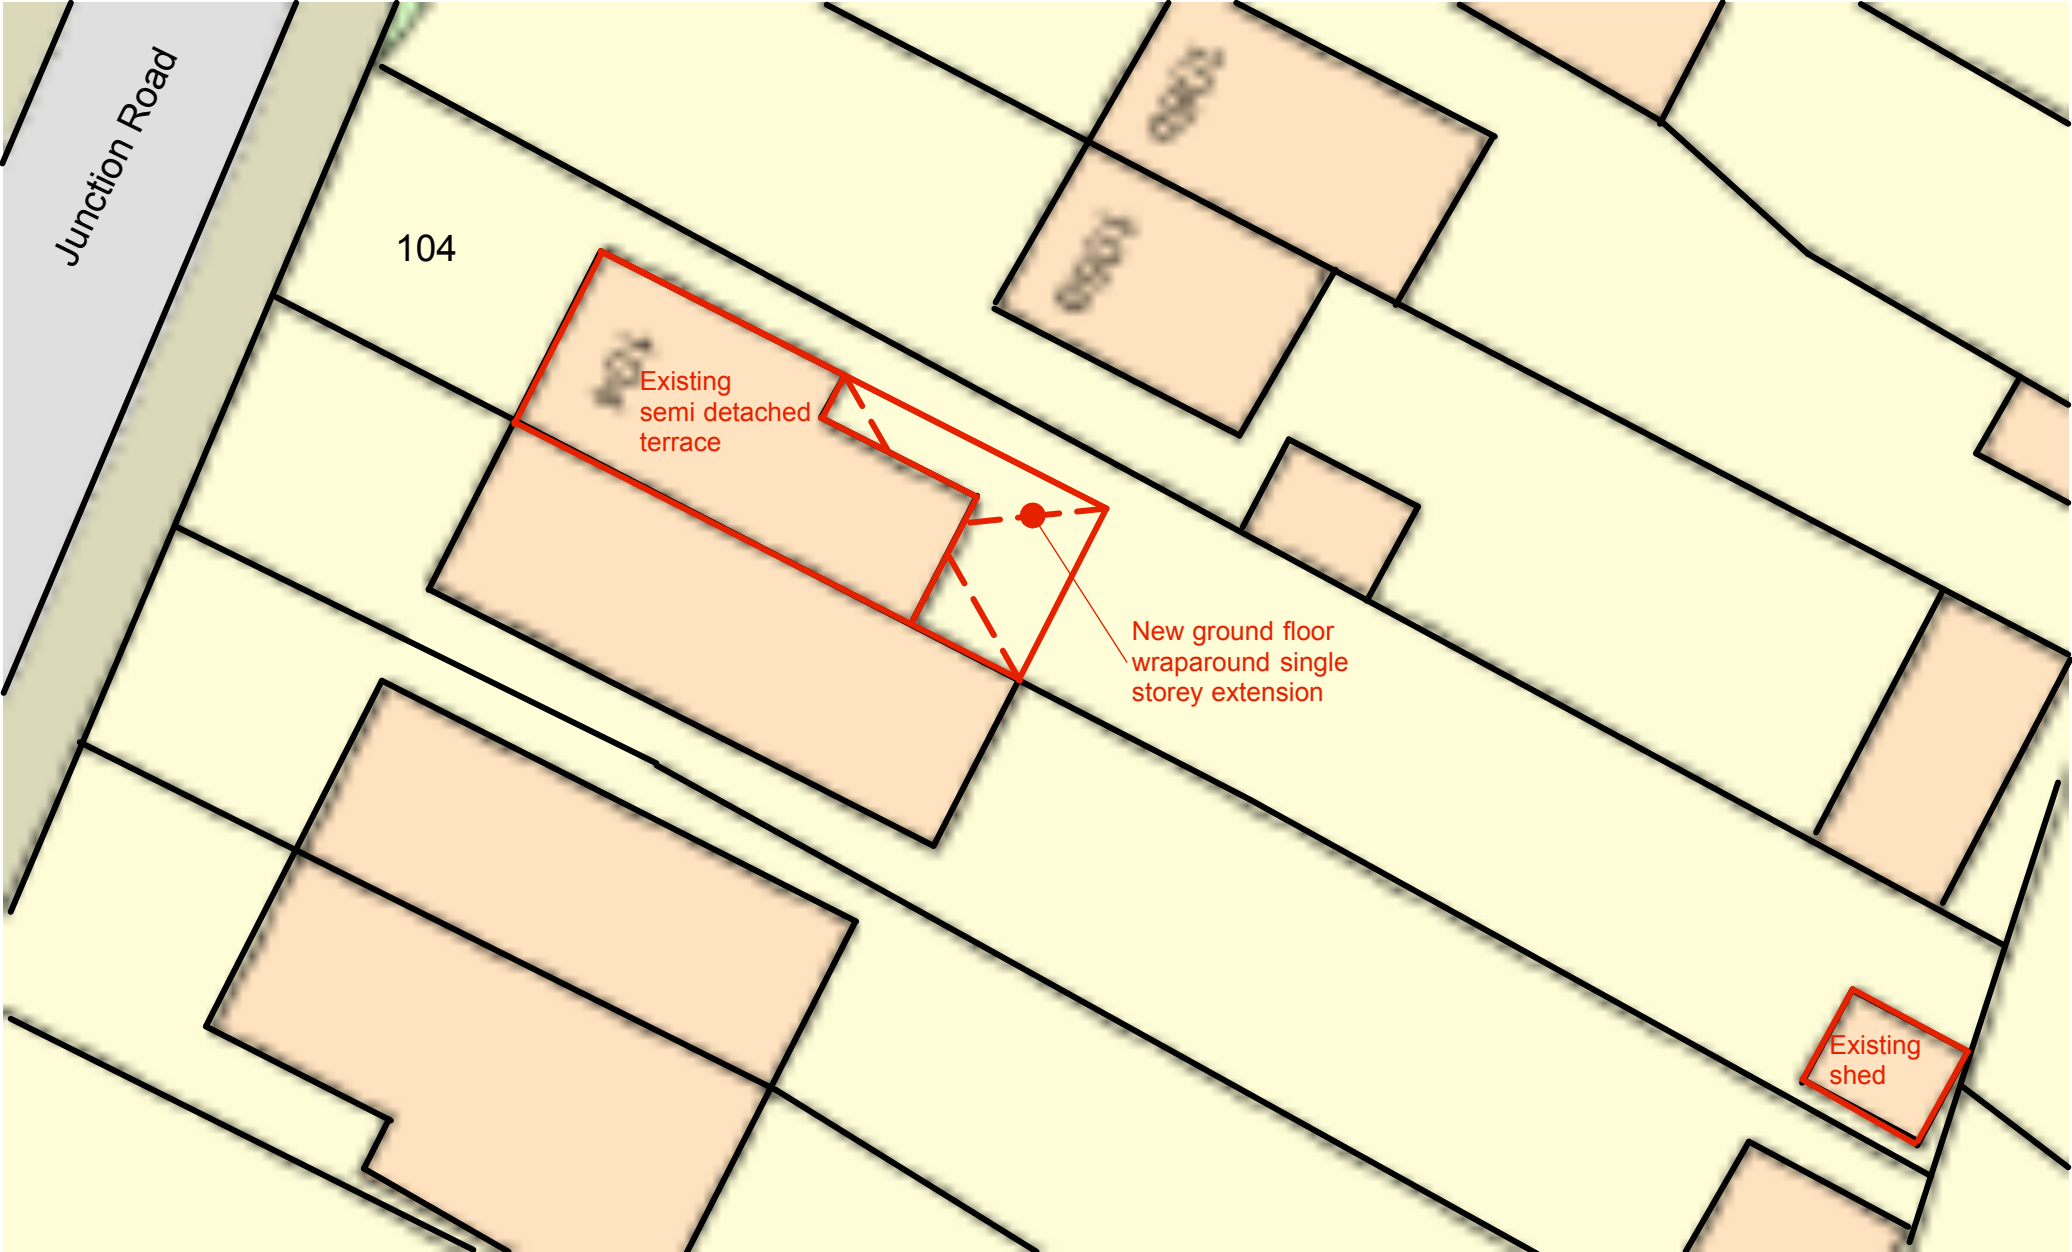

Block Plan Showing Existing Building Demise
And Area To Be Extended
Scale 1:200 @ A3

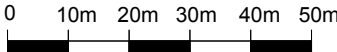

Location Plan
Scale 1:1250 @ A3



COPYRIGHT

All site dimensions and levels to be verified by contractors and subcontractors on site prior to manufacture.
Scale for planning only, do not scale for any site works.
To be read in conjunction with all other drawings and contract documentation
Contractor to refer to all relevant consultants and engineers drawings throughout the course of the works. All works to comply to local authority requirements
Any errors, dimensional discrepancies or omissions to be reported to architect prior to manufacture.
Drawing is for design intent only.

Revisions

Rev. Date. Description

Philip Newman Associates
Interior Architect

Client
Mr I Greed & Mrs A Fergus - Greed

Job Address
104 Junction Road
Burgess Hill
RH15 0JZ

Drawing Title
Location & Block Plan

Drawing Status
Planning

Drawn By. Checked By.
PN PN

Scale. Date.
As shown @ A3 14.01.25

Drawing No. Rev.
1002/000