

DOC.01 - Section Detail - Typical Pitched Roof
Eaves Detail

FOR PLANNING
PURPOSES ONLY



Ashbury Restoration Mix handmade
clay tiles

Exposed rafter feet to be stained in
dark finish to match cladding palette

Permachar charred larch timber
weatherboarding installed horizontally
in Raven finish to ground floor walls
and soffits to inset window apertures

Alutec Tudor cast aluminium
traditional half round gutters and
circular downpipes in black finish
installed with side fix rafter brackets in
black to match.

Windows to be Bereco Flush
Casements. See submitted brochures
for further information.

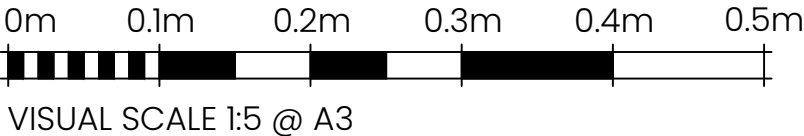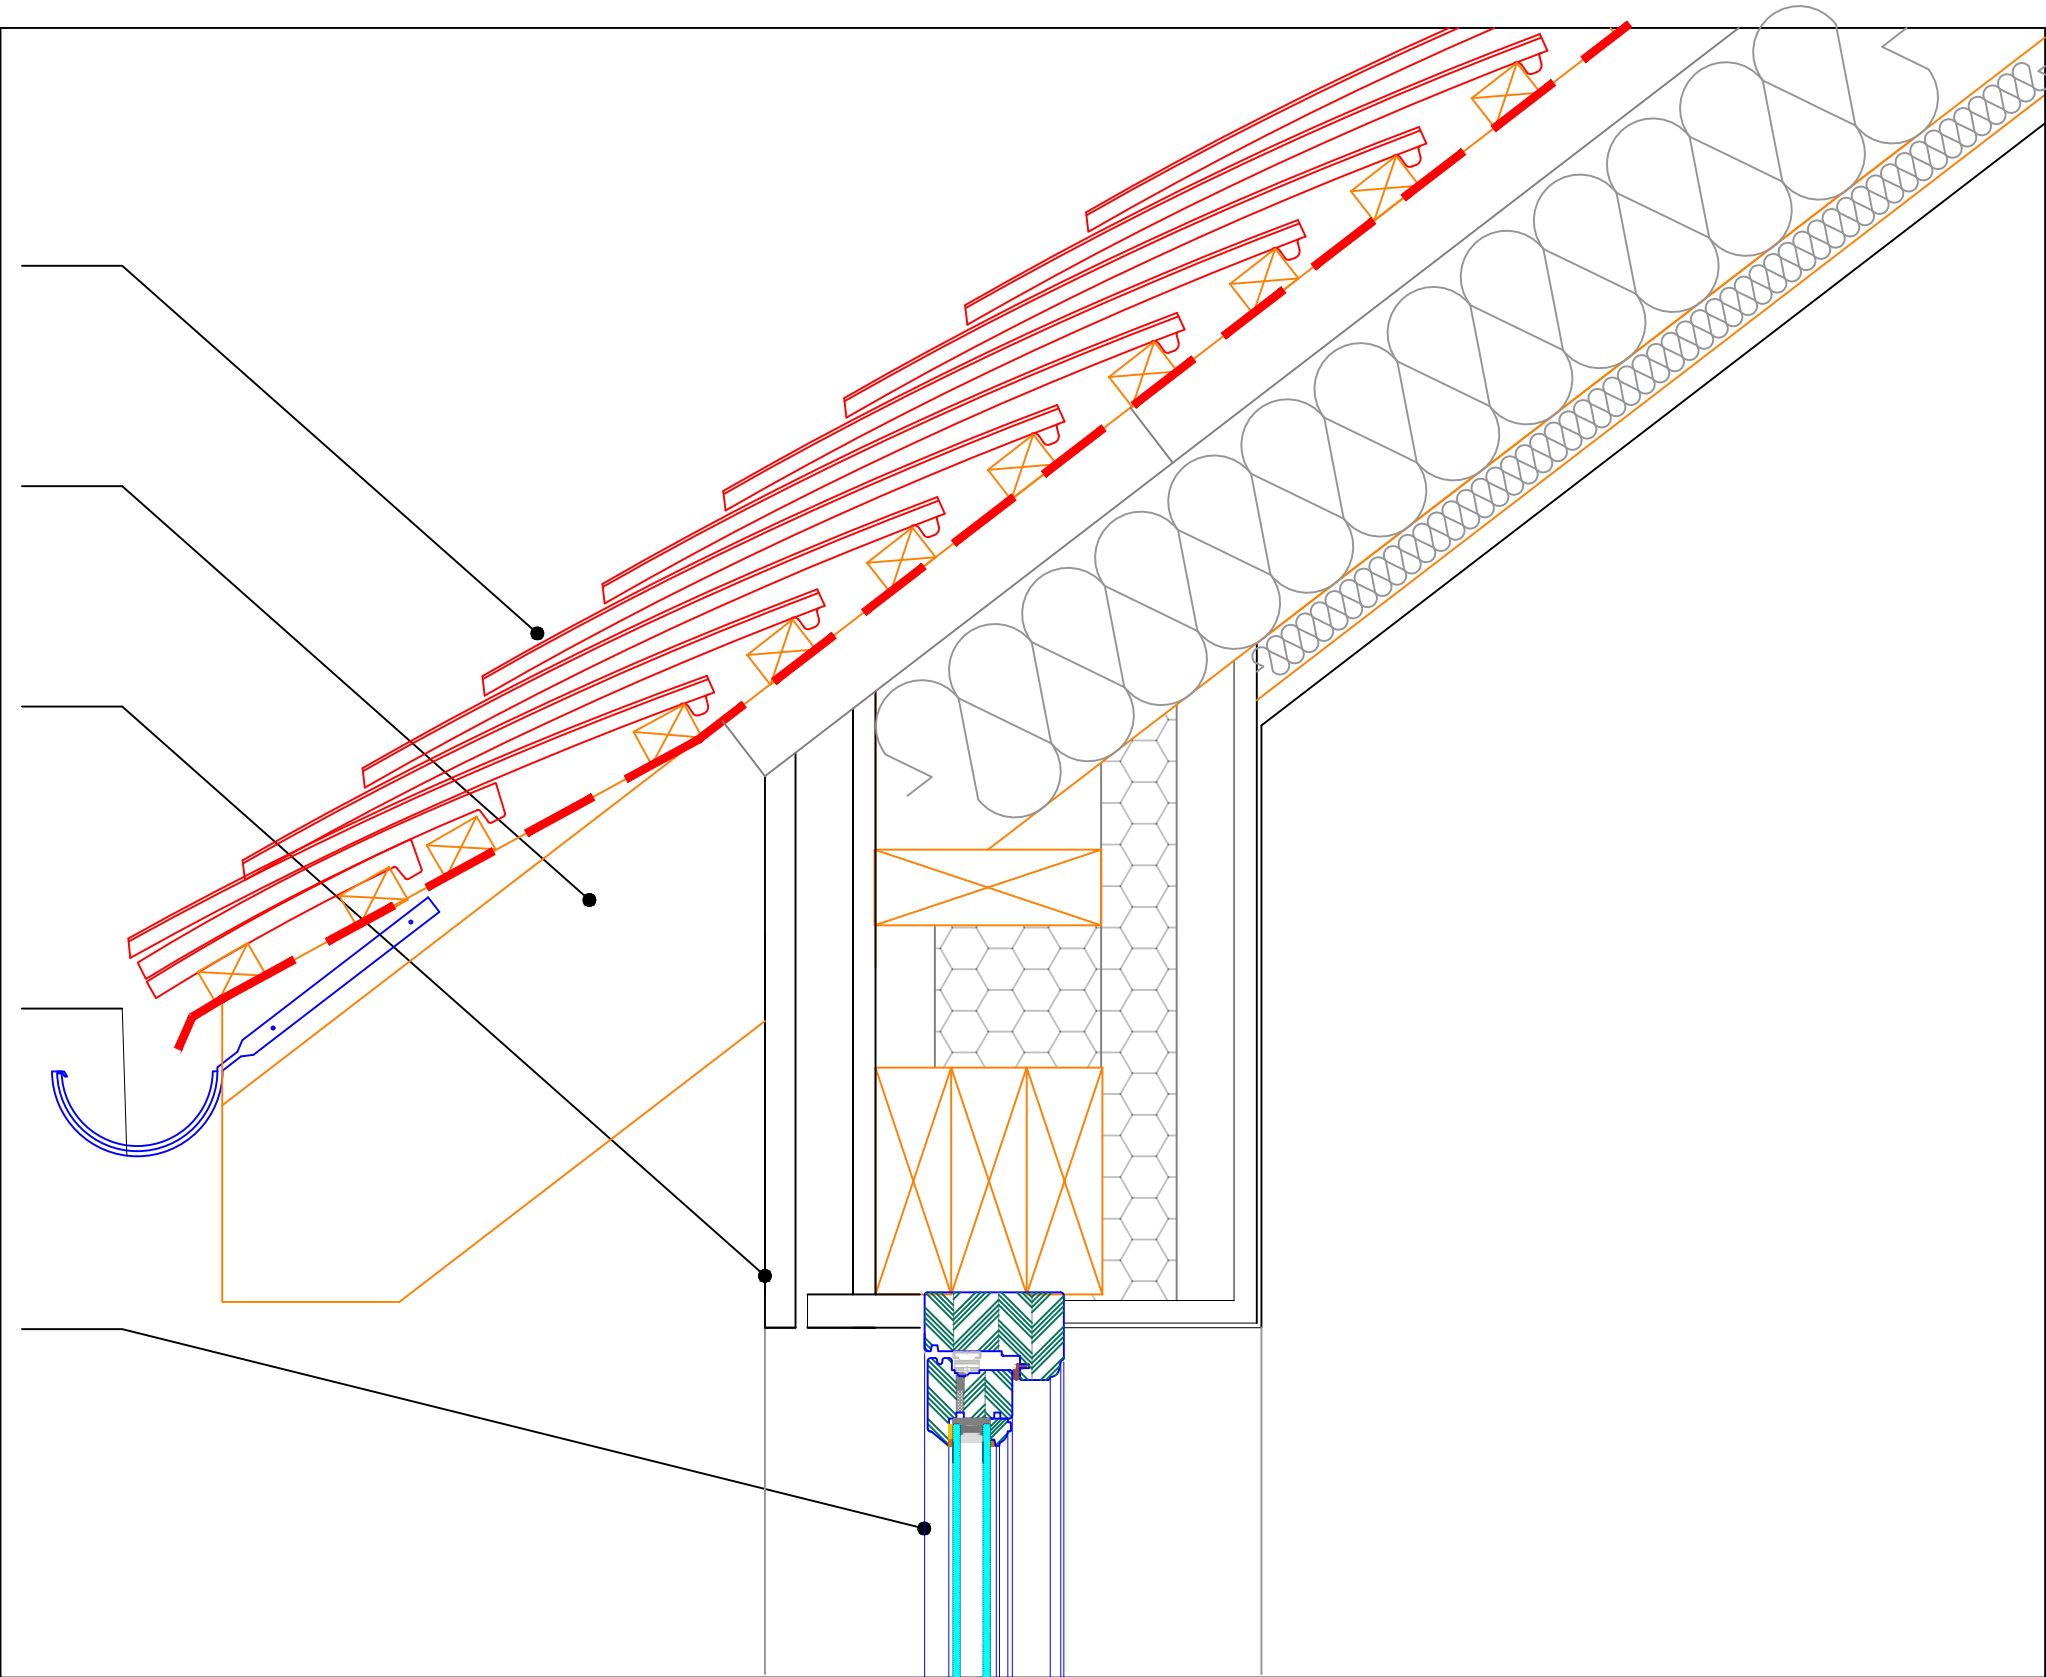

All detailing is to strictly comply with
Manufacturer's instructions and
recommendations.

REV.	DATE.	BY.	AMENDMENT.	CHK.

DISCHARGE OF
CONDITION

NOTES:
DO NOT SCALE OFF THIS DRAWING UNLESS FOR PLANNING
PURPOSES.
CHECK ALL DIMENSIONS ON SITE BEFORE ANY WORK IS
COMMENCED.
ALL GOODS MATERIALS AND WORKMANSHIP MUST
CONFORM WITH CURRENT BUILDING REGULATIONS, BRITISH
STANDARDS AND CODES OF PRACTICE.
COPYRIGHT OF THIS DRAWING IS RETAINED BY GOULD
BAXTER AND IT MUST NOT BE REPRODUCED WITHOUT
WRITTEN CONSENT.

gould baxter

2 Lucastes Mews, Paddockhall Road,
Haywards Heath,
West Sussex, RH16 1HE

(01444) 947455
info@gouldbaxter.co.uk
www.gouldbaxter.co.uk

CLIENT: Mr A. Dawson - Benjamin Allen
PROJECT: Plot 2 Townhouse Farm, Church Lane, Ardingly, RH17 6UR

DRAWING:
Section Detail - Typical Pitched Roof
Eaves Detail

DATE: 08.07.24	SCALE AT A3: 1:5	DRAWN BY: SM	CHECKED BY: -
-------------------	---------------------	-----------------	------------------

JOB NO. GH745	DRAWING NO. DOC.01	REV. *
------------------	-----------------------	-----------