




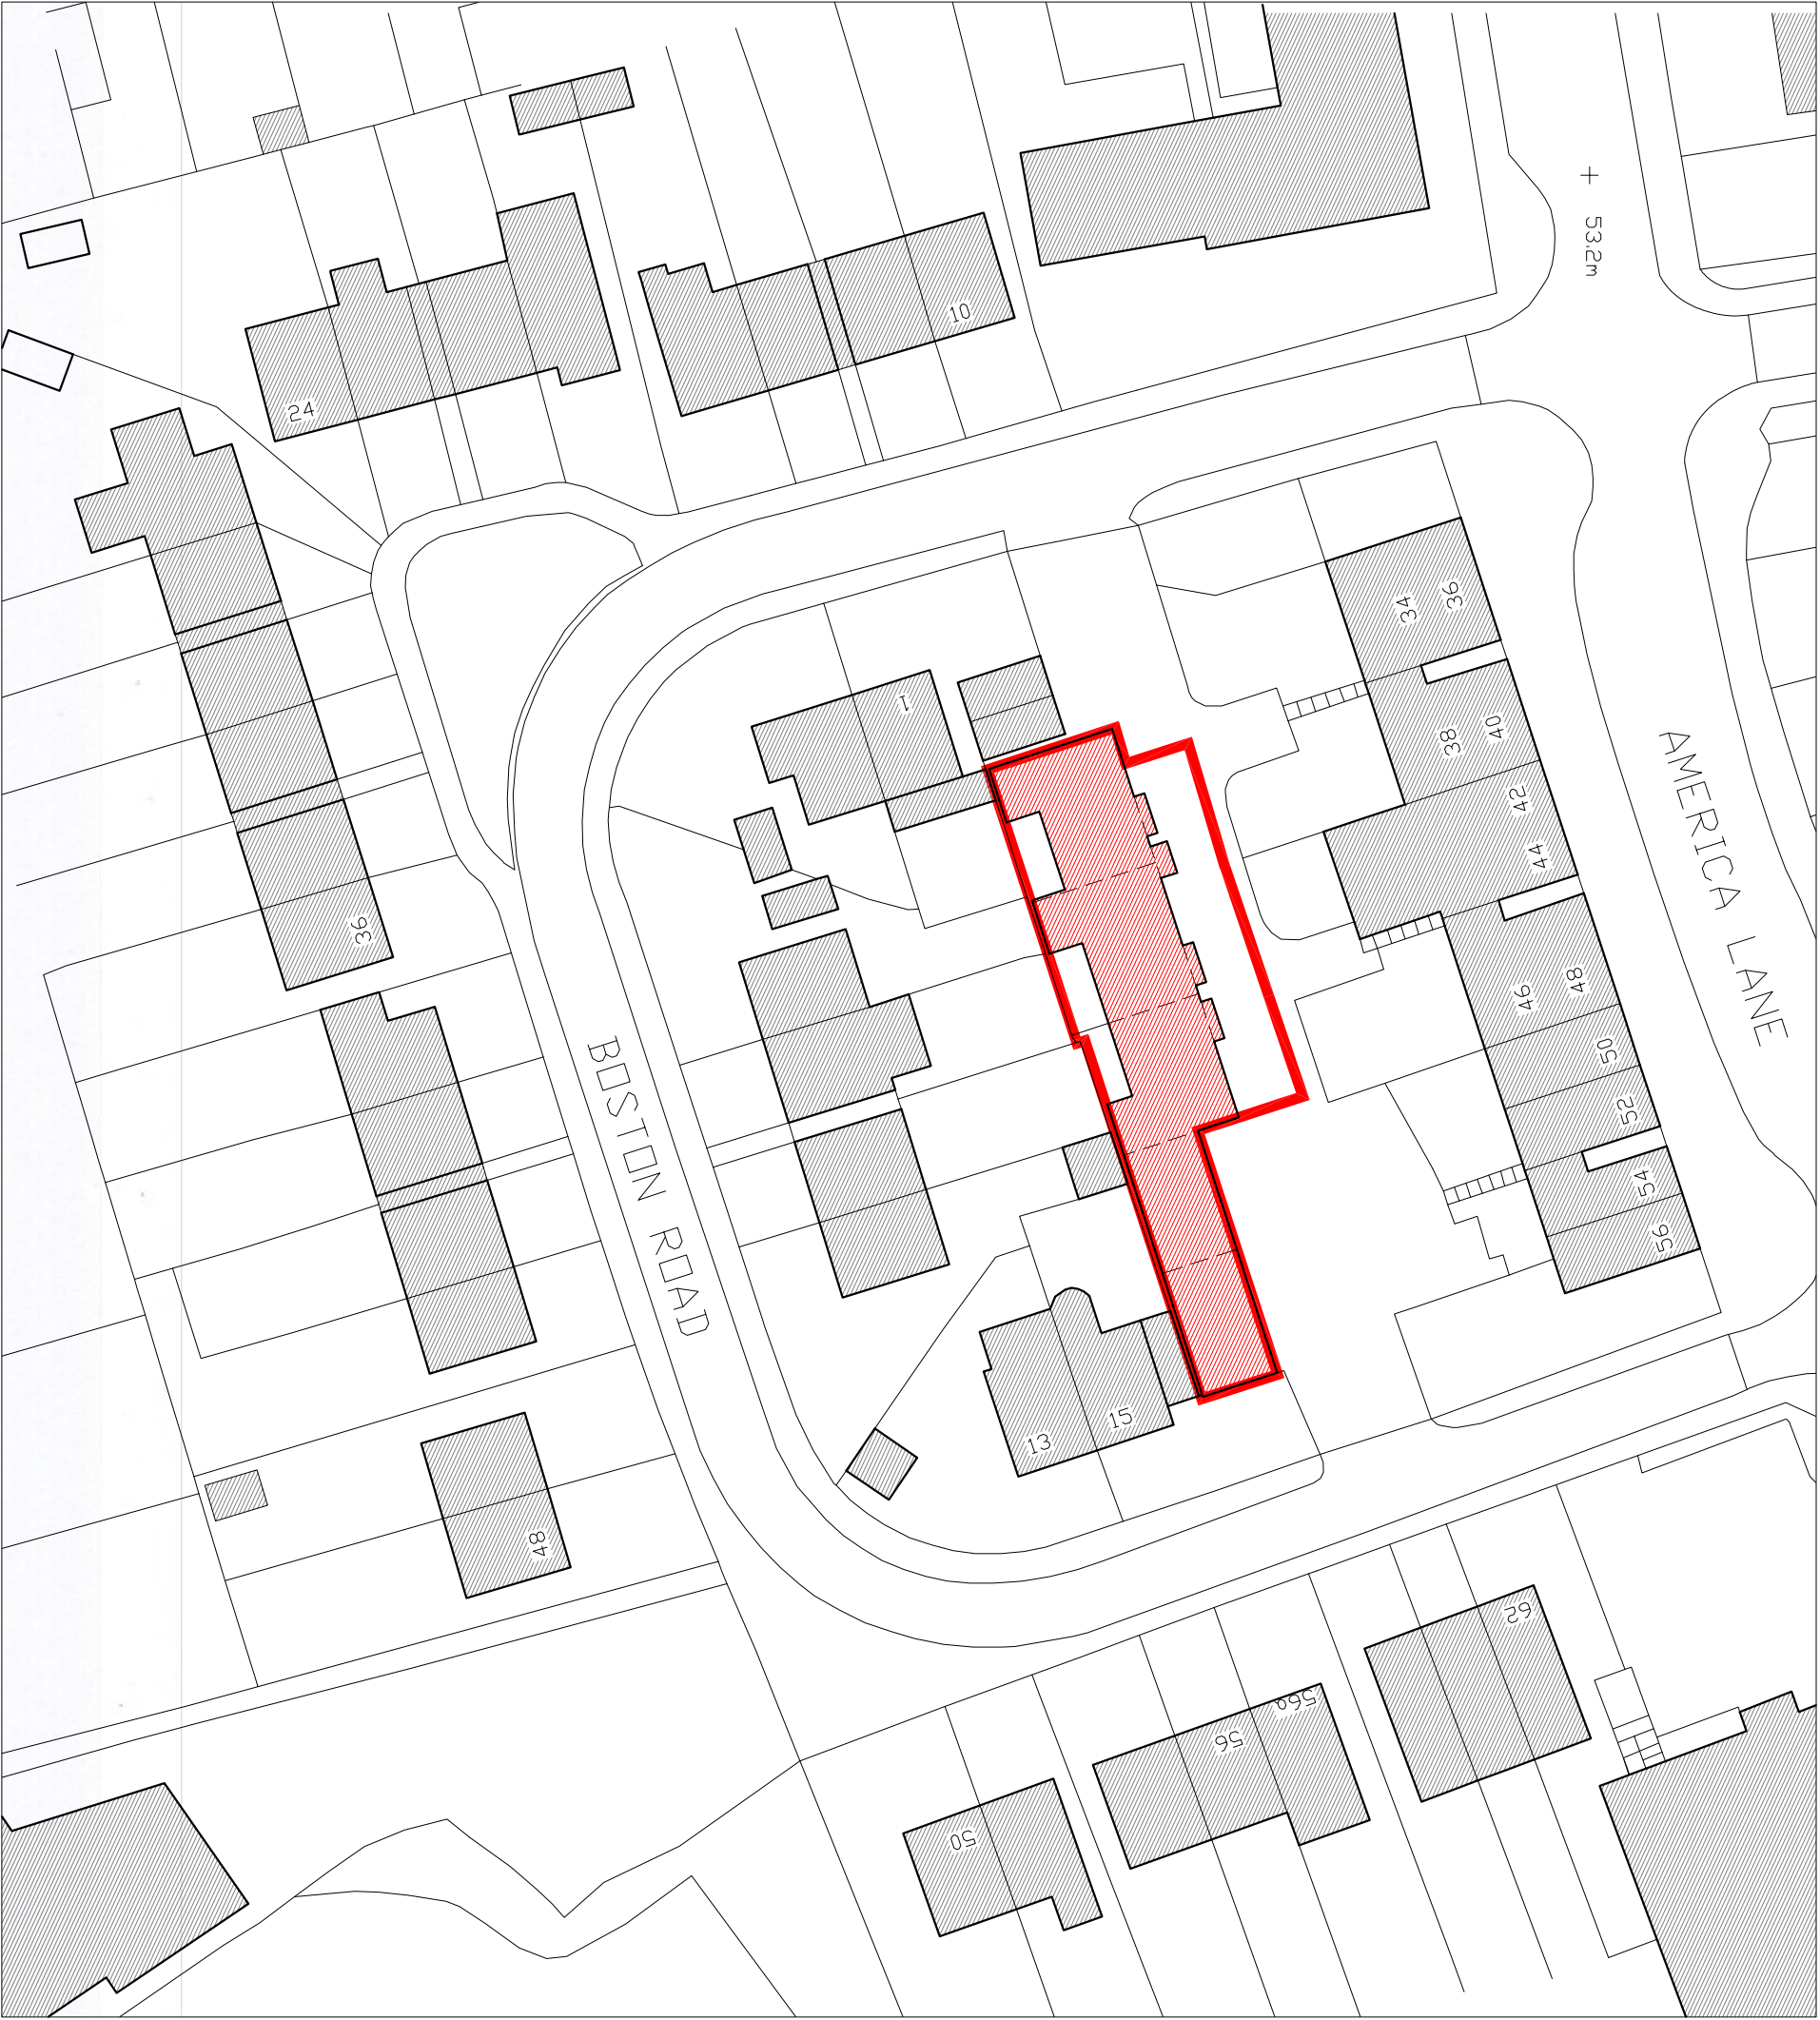

Proposed Block Plan Scale 1:500 @A3

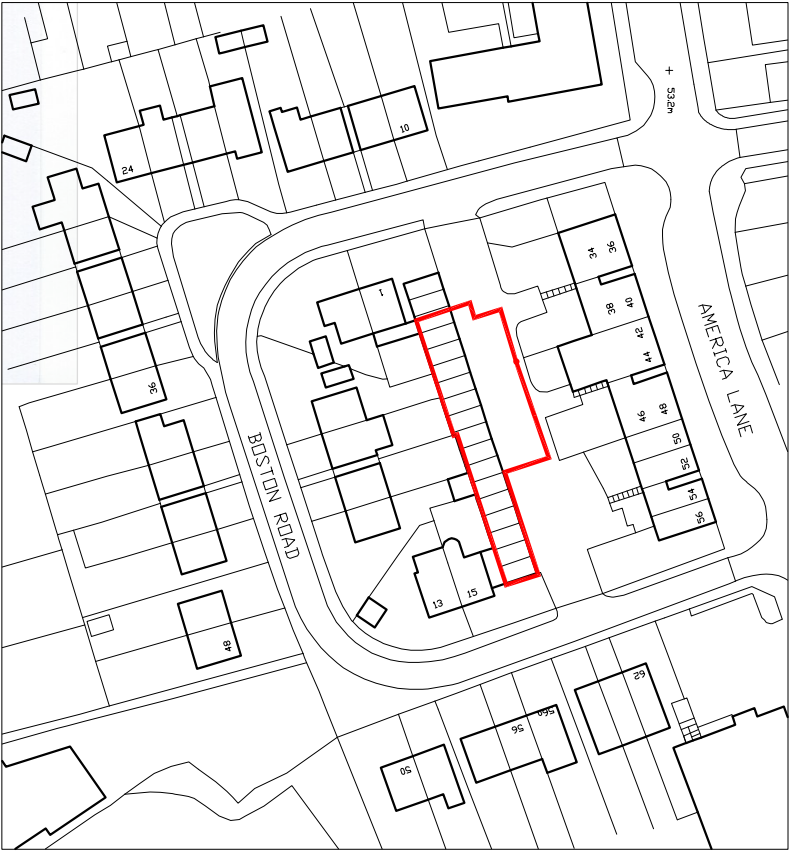

Existing Site Location Plan Scale 1:1250 @A3

 

revised planning

- B 230426 red line boundary revised
- A 190821 Scheme revised

rev.	date
------	------

These drawings should be approved by local Authority
No dimensions to be scaled from this drawing. All dimensions to be checked on site. This drawing is copyright and should not be reproduced without the permission of the Architect.


client
Rayfords LLP

project
Garages 3 & 5-18 America Lane
Haywards Heath, West Sussex

drawing
Block & site location plans

scale	Shown@A3	date	August 2020
		drawn	MOONCIE

196 Wilbury Avenue
Hove East Sussex
BN3 6HS
tel: 01273 203230
fax: 01273 321687
email: info@taarchitects.co.uk

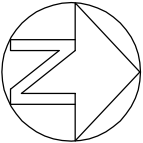

Turner Associates
Architects and Planning Consultants

TA 1283 /01

B

rev.