


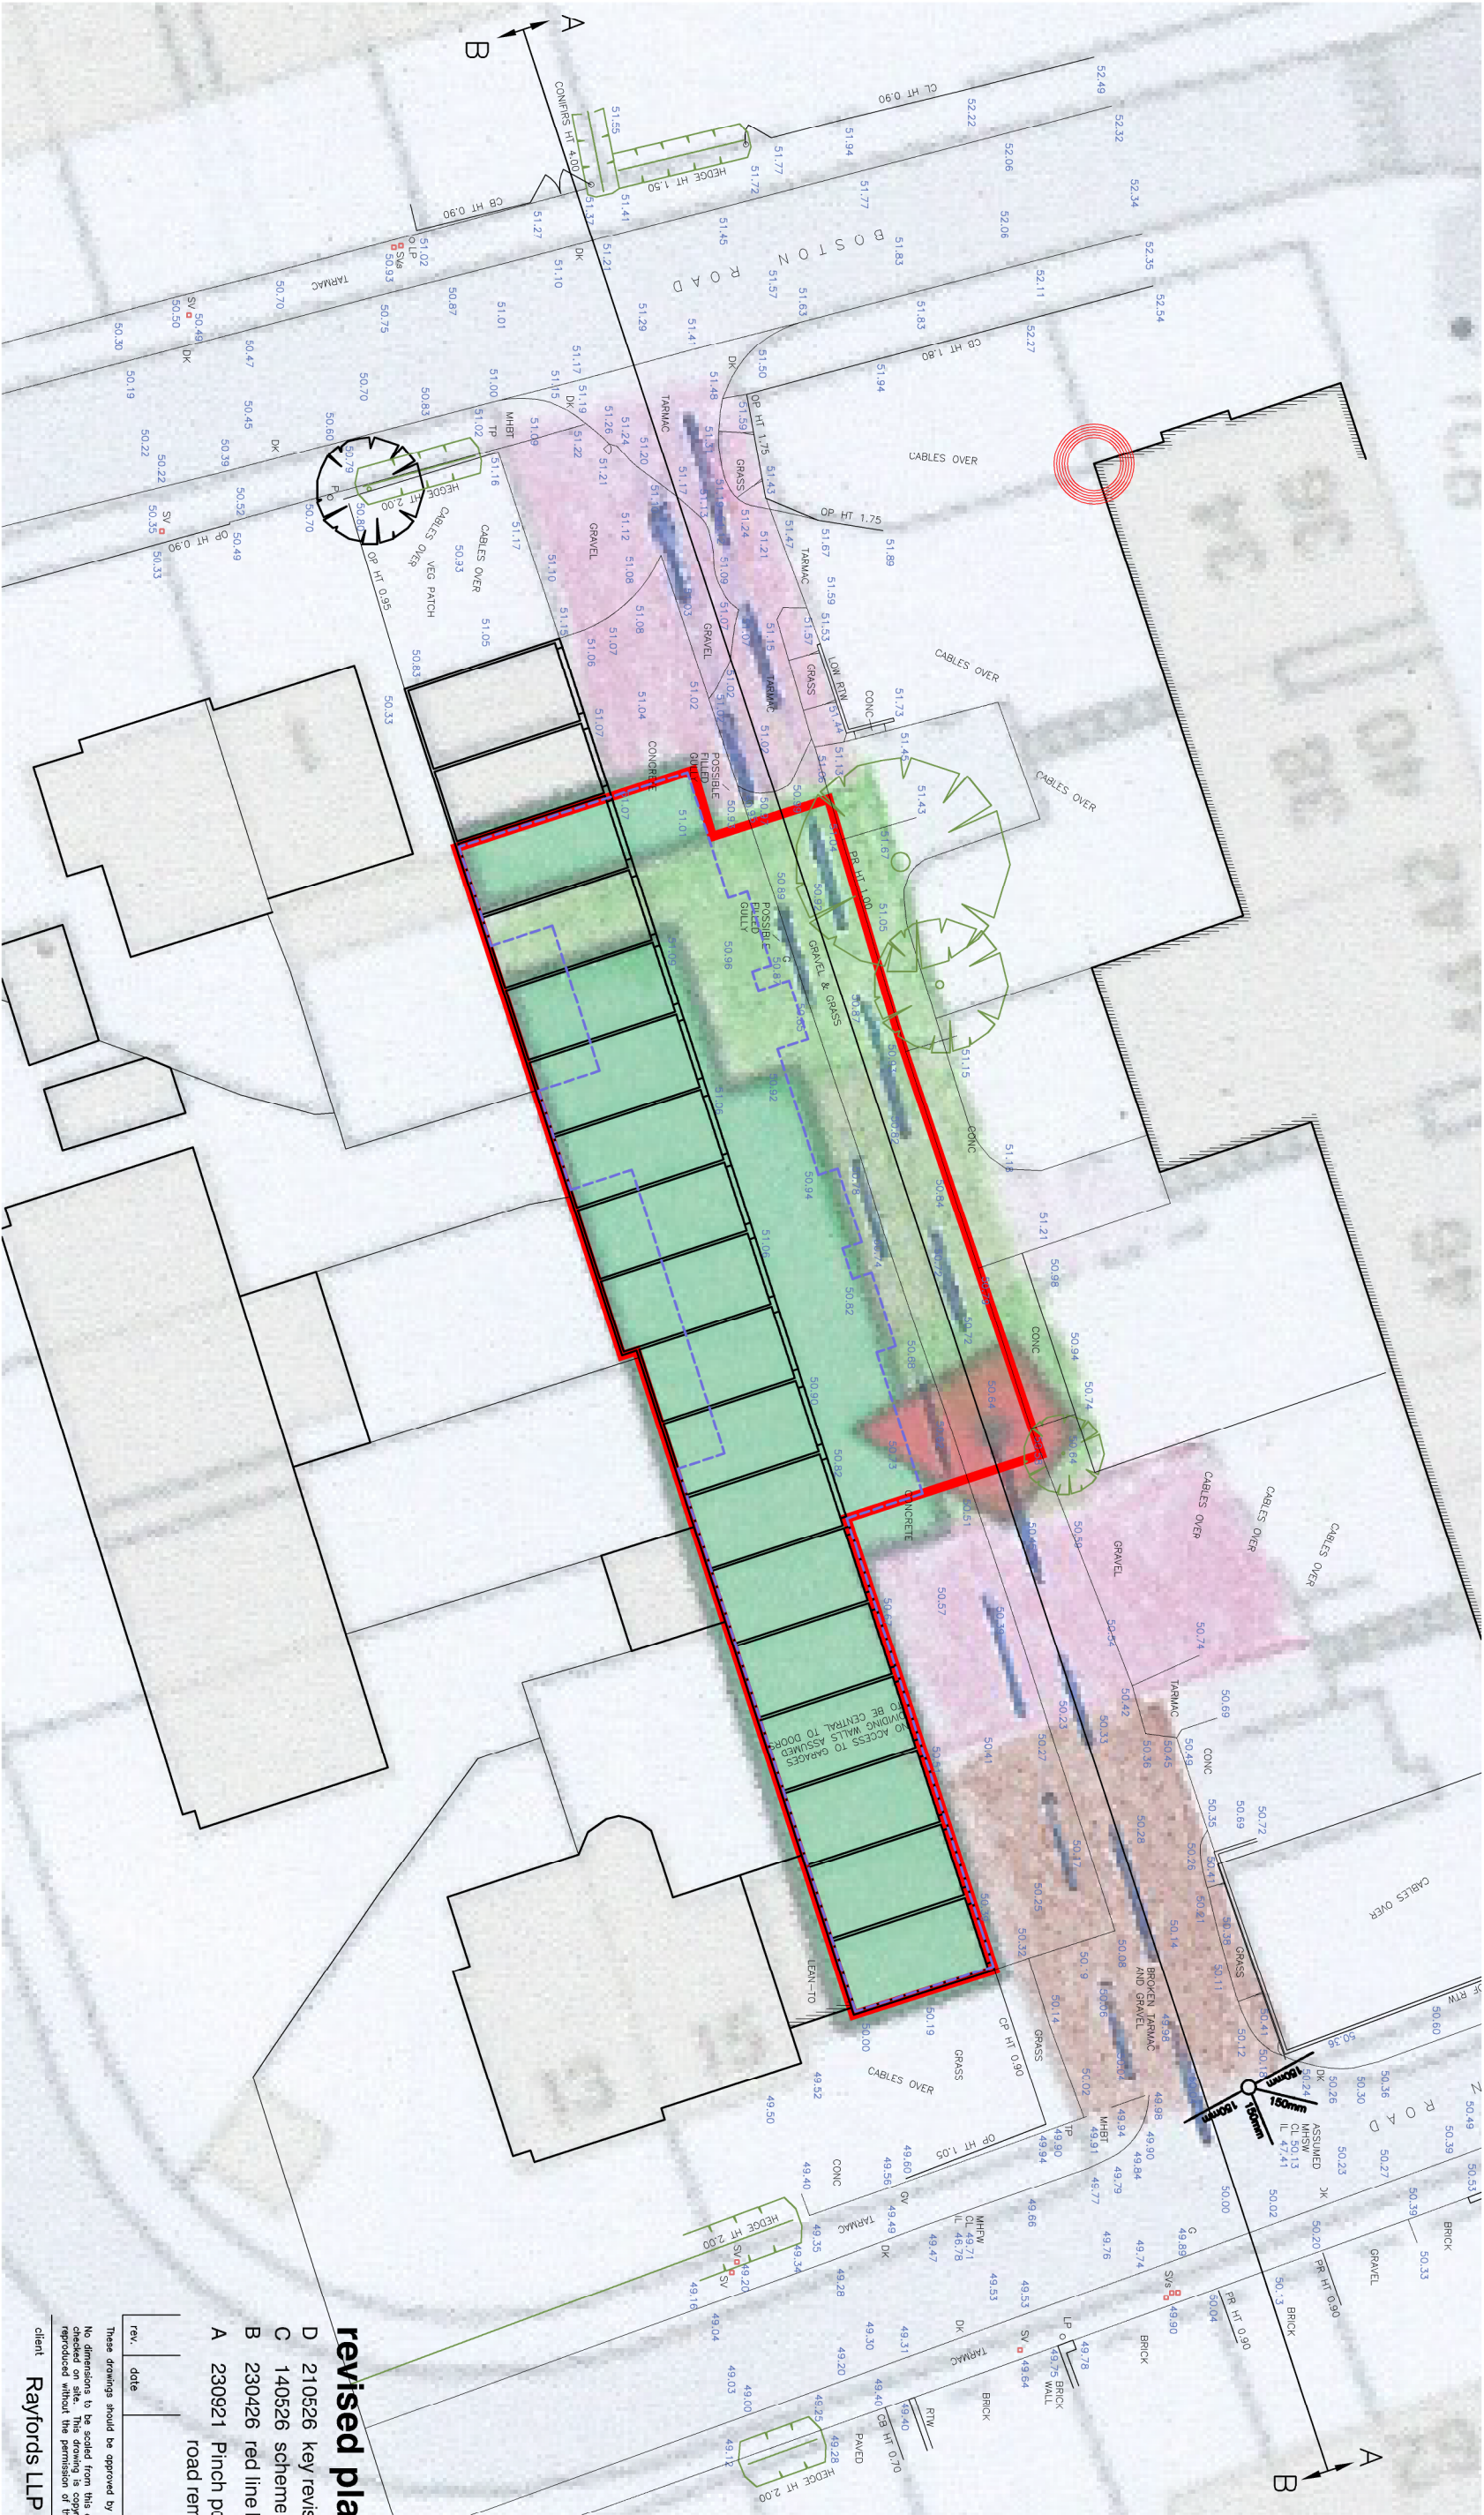

D	210526	key revised
C	140526	scheme outline added
B	230426	red line boundary revised
A	230921	Pinch point to access road removed

rev.	date	
------	------	--

These drawings should be approved by local Authority

No dimensions to be scaled from this drawing. All dimensions to be checked on site. This drawing is copyright and should not be reproduced without the permission of the Architects.

project
Garages 3 & 5-18 America Lane
Haywards Heath, West Sussex

scale	1:250@A3	date	August 2020
		drawn	MOONCIE

19a Wilbury Avenue
Hove, East Sussex
BN3 6HS

tel: 01273 203230
fax: 01273 321687
email: info@taarchitects.co.uk

tel: 01273 203230
fax: 01273 321687
email: info@taarchitects.co.uk

Turner Associates
Architects and Planning Consultants

rev.

