



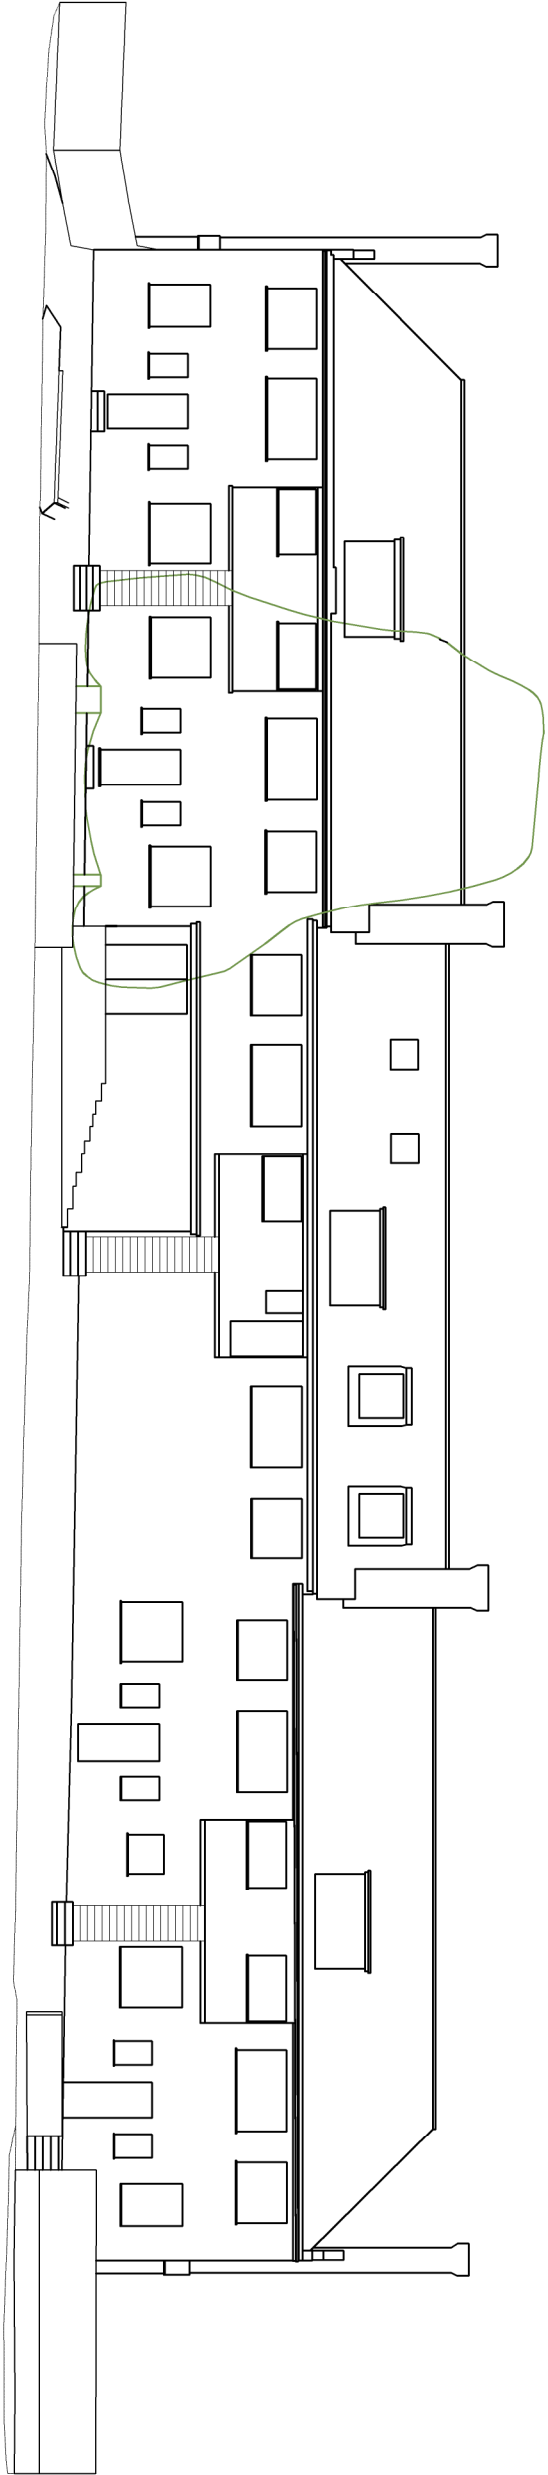

Existing Survey Elevation AA looking north to rear of America Lane Scale 1:200 @A3

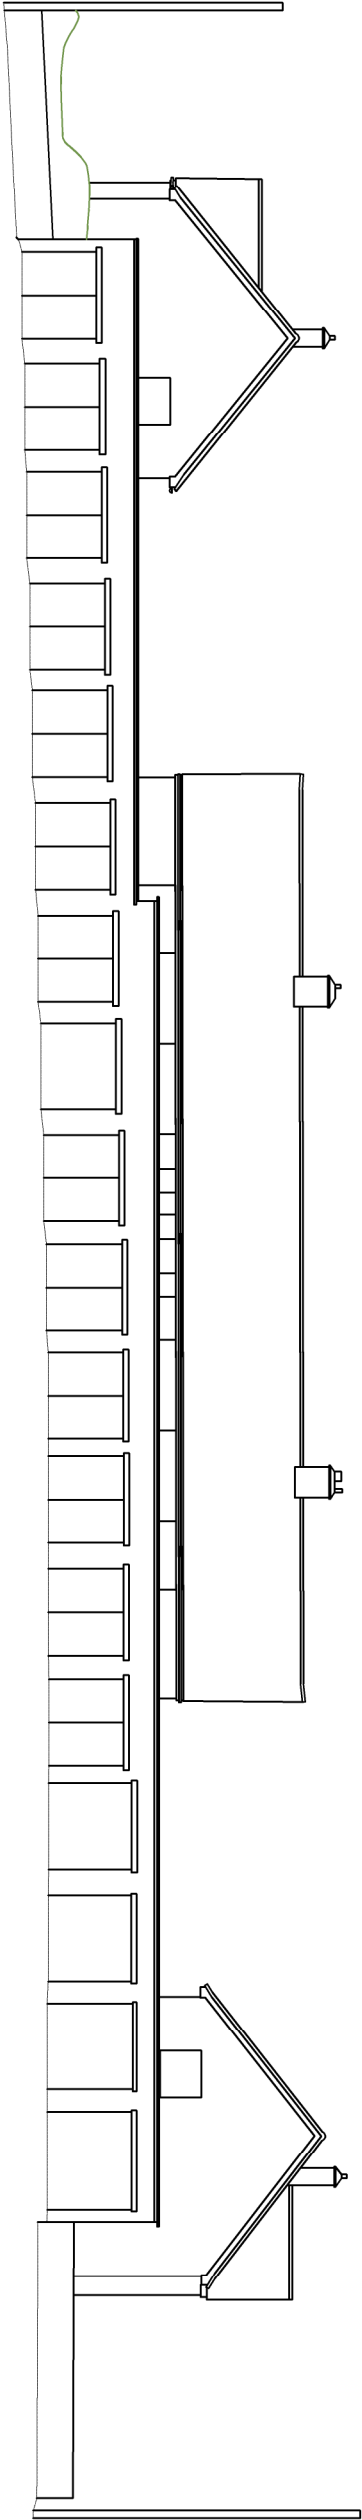

Existing Survey Elevation BB looking north Scale 1:200 @A3

Planning issue

rev.	date	rev.

These drawings should be approved by local Authority
No dimensions to be scaled from this drawing. All dimensions to be checked on site. This drawing is copyright and should not be reproduced without the permission of the architect.

client
Rayfords LLP

project
Garages 3 & 5-18 America Lane
Haywards Heath, West Sussex

drawing
Existing survey elevations

scale	1:200@A3	ddate	August 2020	drawn	MOONCIE
-------	----------	-------	-------------	-------	---------

19a, Wilbury Avenue
Hove, East Sussex
BN3 6HS
tel: 01273 203230
fax: 01273 321687
email: info@taarchitects.co.uk

Turner Associates
Architects and Planning Consultants

