



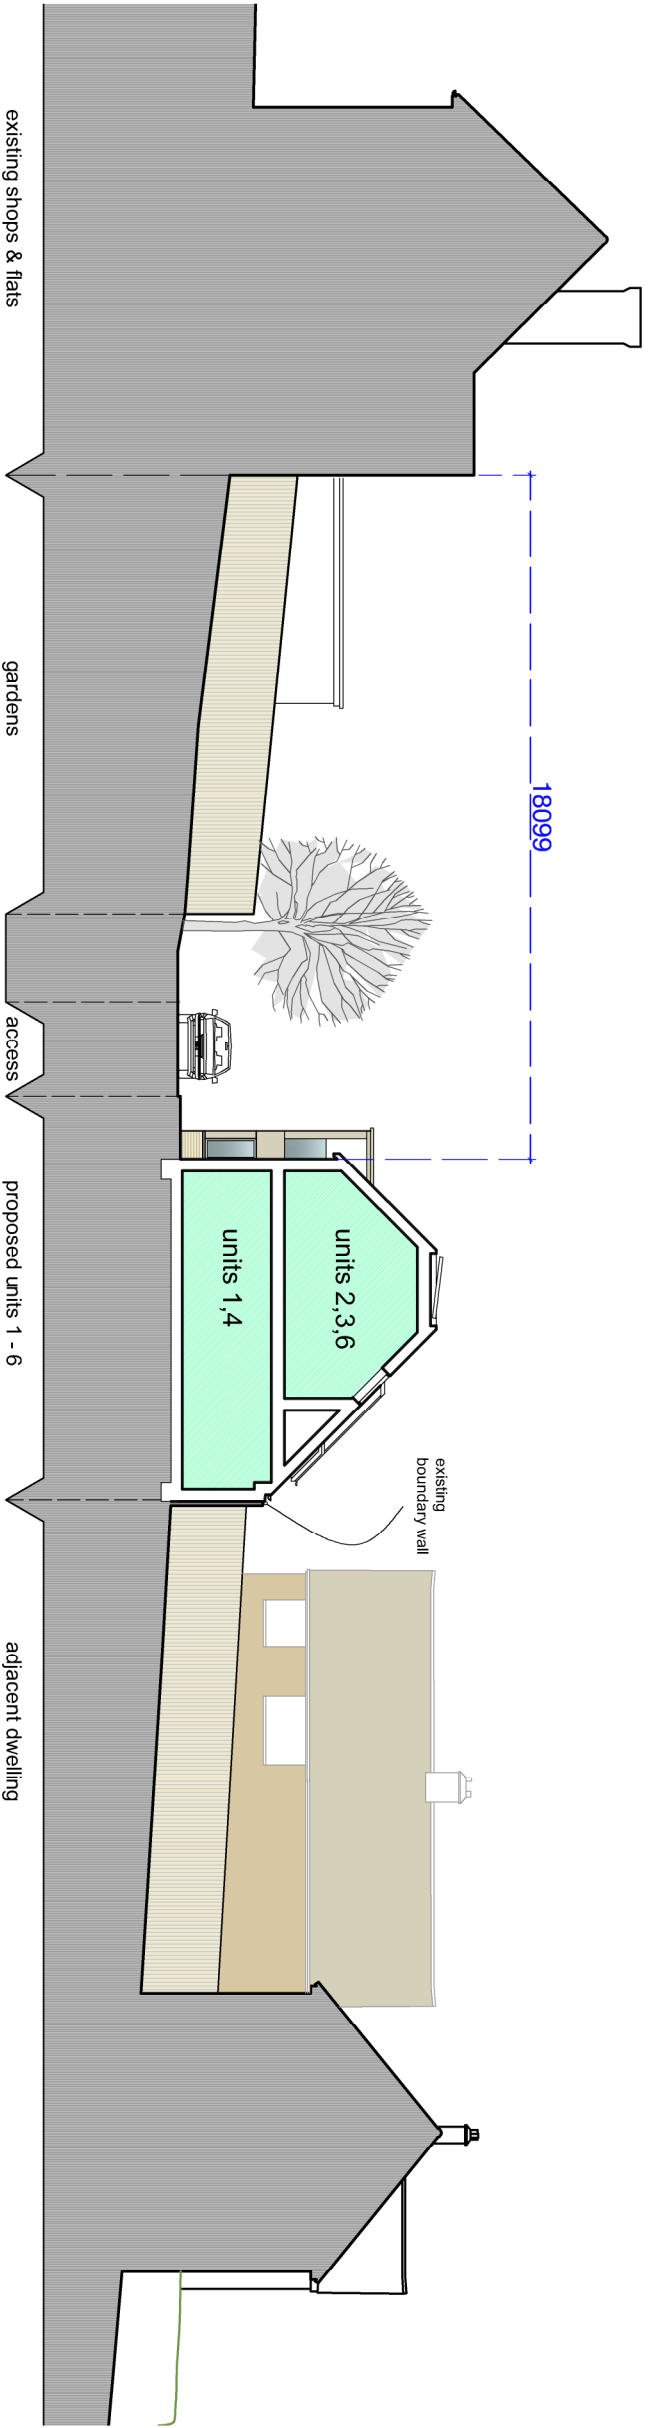

Proposed section AA Scale 1:200 @A3

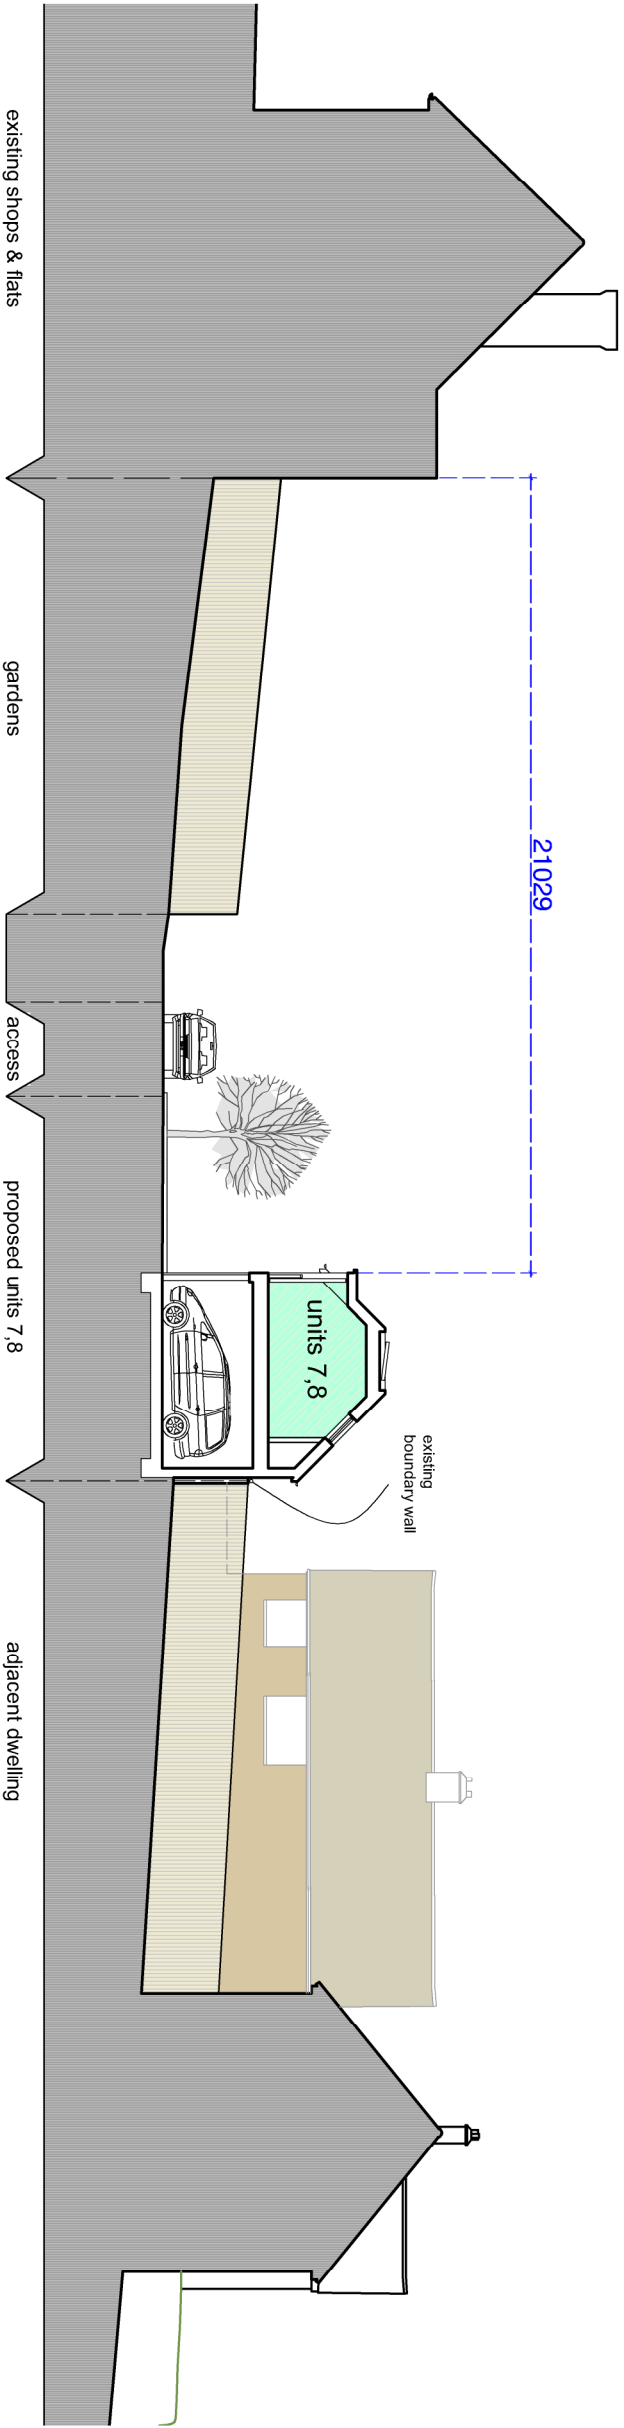

Proposed section BB Scale 1:200 @A3

Planning issue

A 190821 Scheme revised

rev.	date

These drawings should be approved by local Authority
No dimensions to be scaled from this drawing. All dimensions to be checked on site. This drawing is copyright and should not be reproduced without the permission of the architect.

client Rayfords LLP

project Garages 3 & 5-18 America Lane
Haywards Heath, West Sussex

drawing Proposed Sections 1

scale	1:200@A3	date	NOV 20
drawn	JN		

19a, Wilbury Avenue
Hove, East Sussex
BN3 6HS
tel: 01273 203230
fax: 01273 321687
email: info@taurarchitects.co.uk

Turner Associates
Architects and Planning Consultants

TA 1283 / 13

rev.
A