
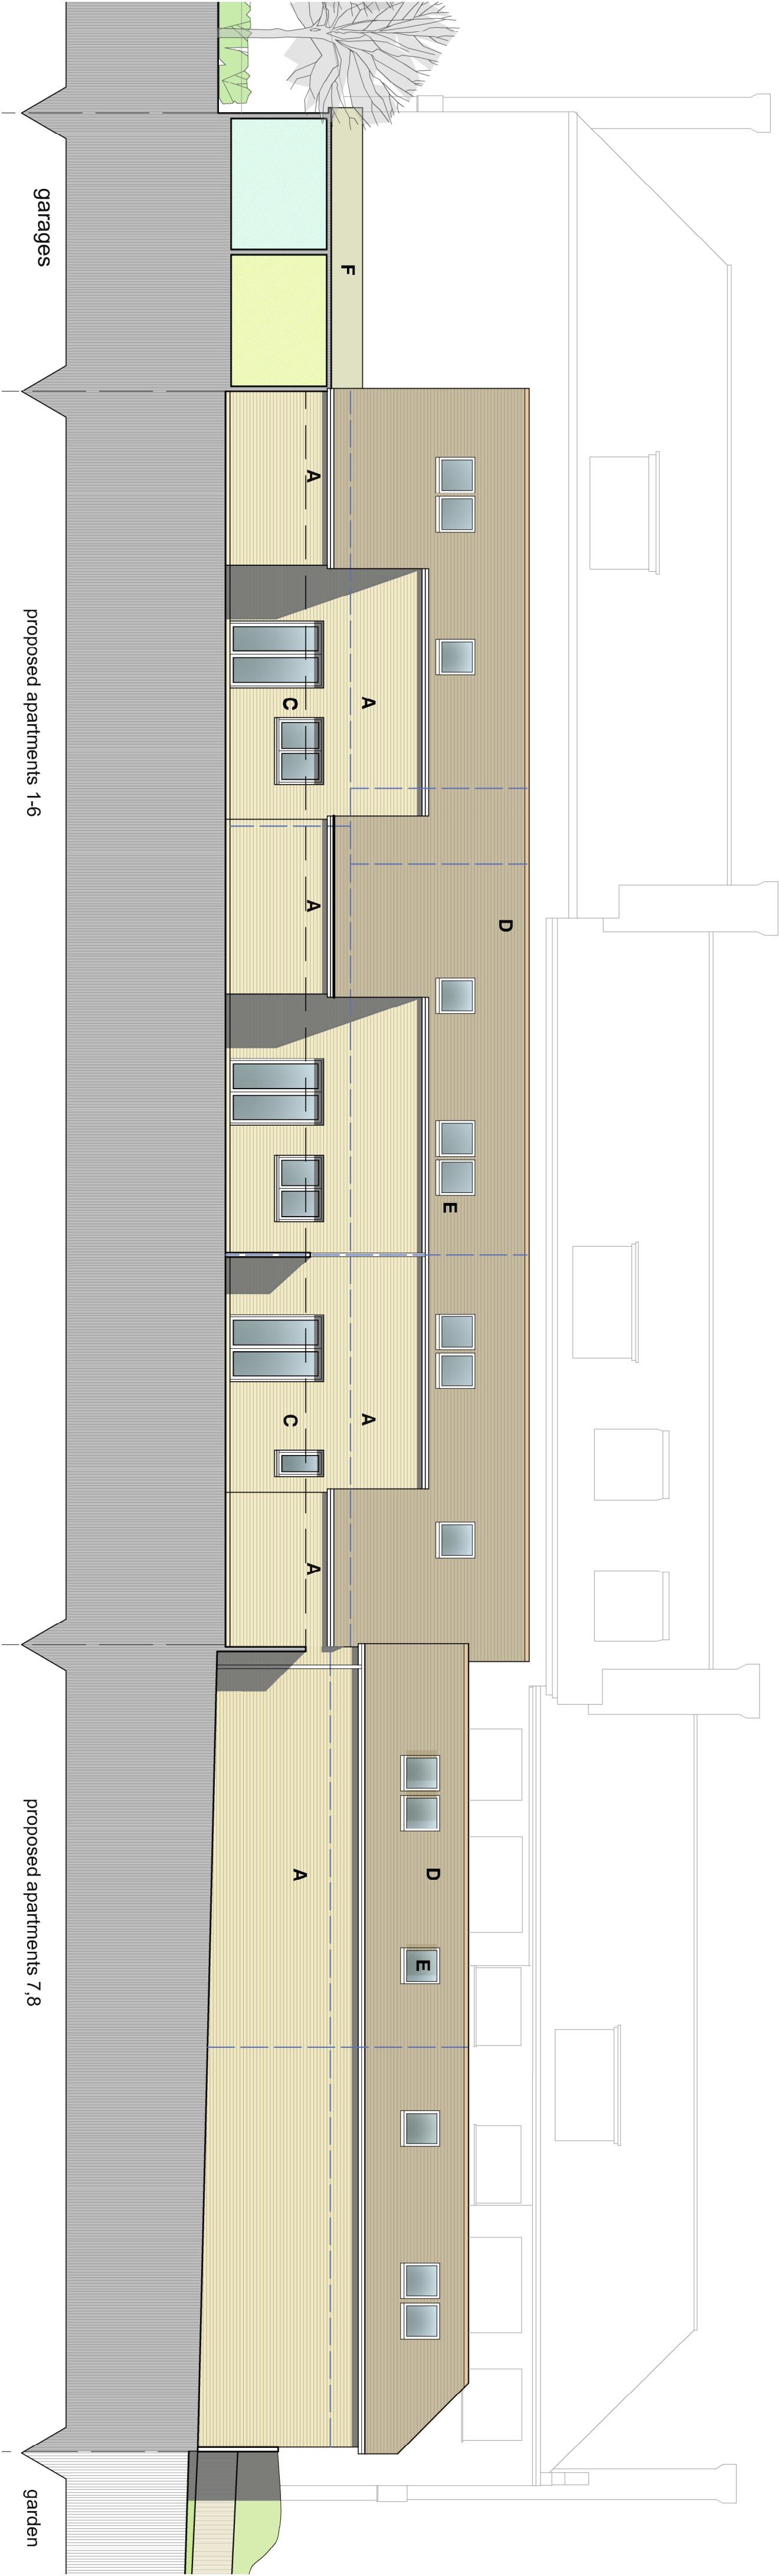


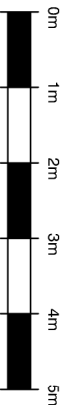

Proposed south (rear) elevation ee Scale 1:100 @A2

- key**
- A facing brickwork
 - B flat roof with PV panels
 - C grey framed windows and patio doors
 - D tiled roofs
 - E conservation roof lights
 - F existing garages

Planning issue

A 190821 Scheme revised

rev.	date

These drawings should be approved by local Authority
No alterations to be made from this drawing. All dimensions to be reproduced without the permission of the Architects.

client Rayfords LLP

project Garages 3 & 5-18 America Lane
Haywards Heath, West Sussex

drawing Proposed Elevations 2

scale	1:100@A2	date	NOV 20
drawn	JA		

10, Wilbury Avenue
Hove 1, East Sussex
BN3 6HS

tel: 01273 202320
fax: 01273 321687
email:info@turnerassociates.co.uk

Turner Associates

Architects and Planning Consultants

TA 1283 /17

rev. A

key plan

