
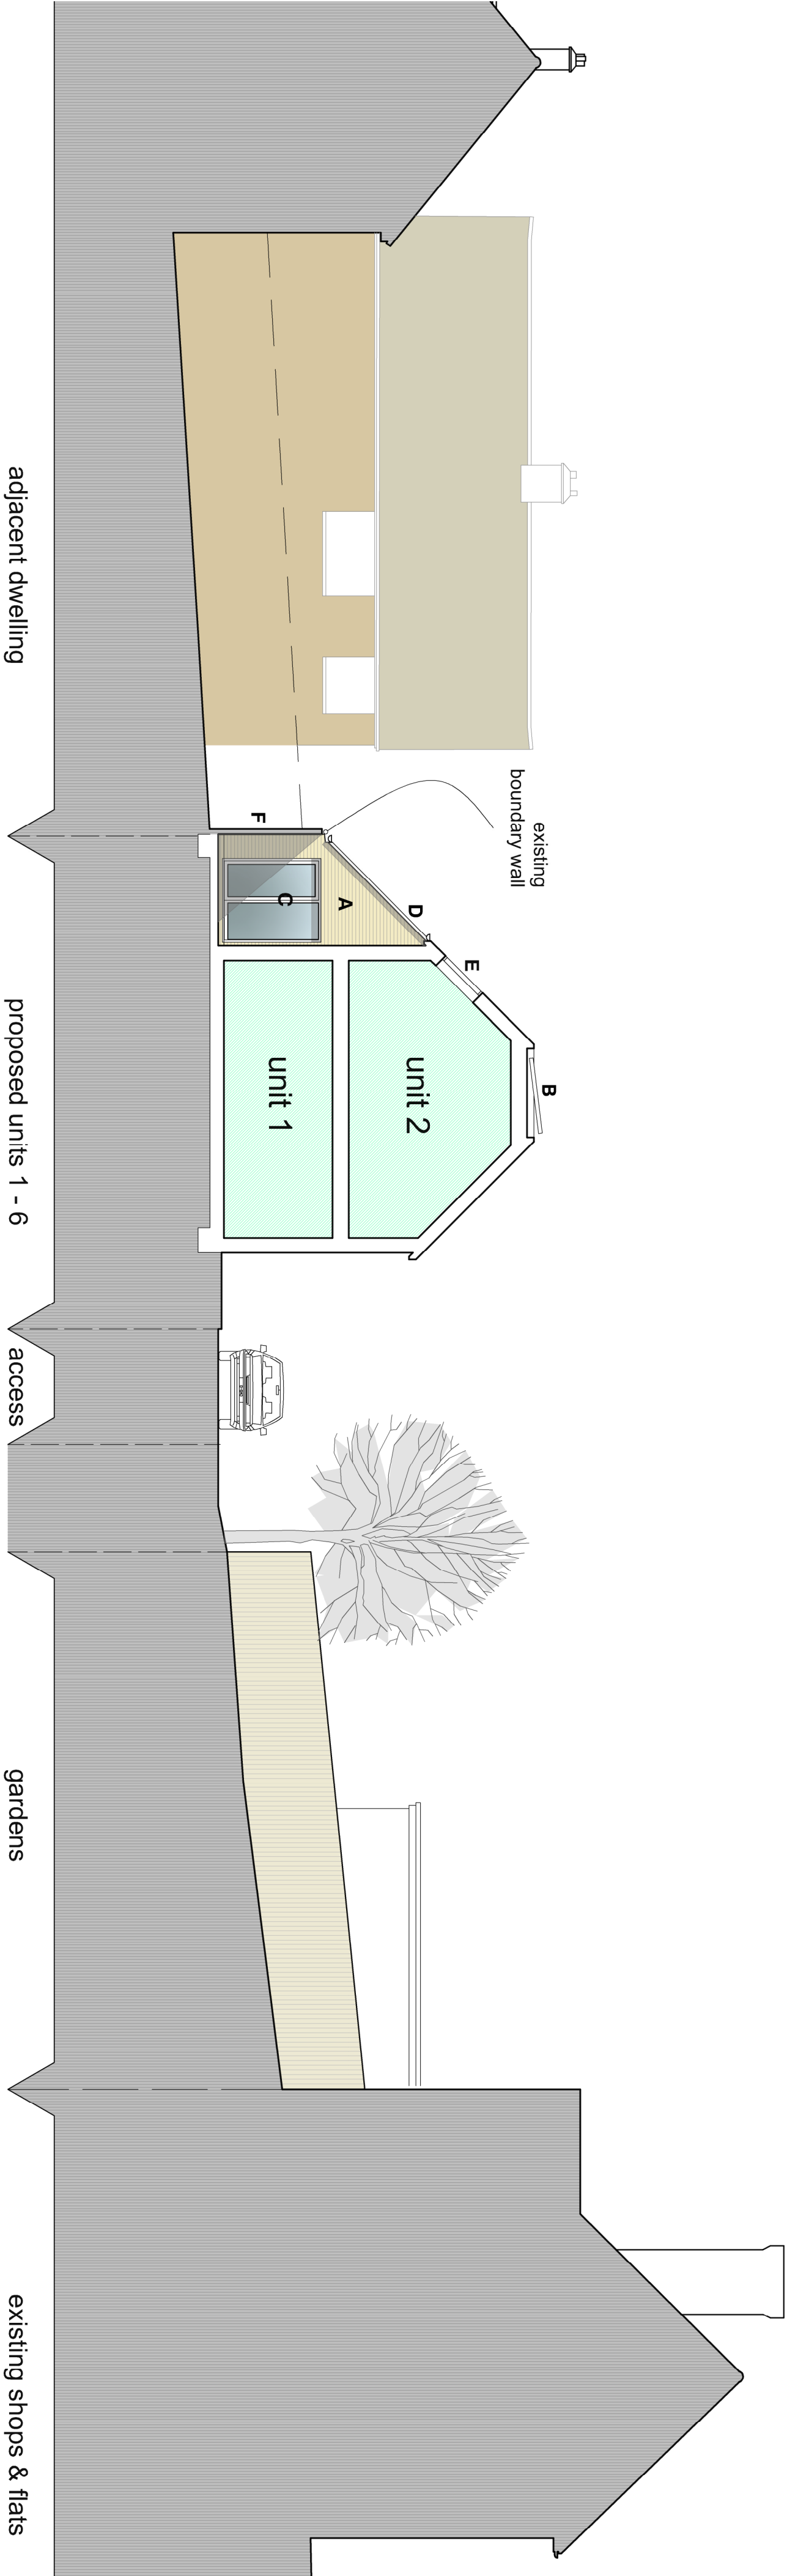


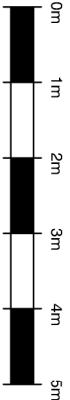

Proposed section GG Scale 1:100 @A2

key

- A facing brickwork
- B flat roof with PV panels
- C grey framed windows and patio doors
- D tiled roofs
- E conservation roof lights
- F existing boundary wall related as boundary wall

Planning issue

rev.	date
These drawings should be approved by local authority	
No dimensions to be scaled from this drawing. All dimensions to be reproduced without the permission of the Architects.	

client Rayfords LLP

project Garages 3 & 5-18 America Lane
Haywards Heath, West Sussex

drawing Proposed Sections 2

scale	1:100@A2	date	AUG 21	drawn	mc
-------	----------	------	--------	-------	----

10, Wilbury Avenue tel: 01273 202320
Hove, East Sussex fax: 01273 321687
BN3 6HS email:info@turnerassociates.co.uk

Turner Associates
Architects and Planning Consultants

key plan

