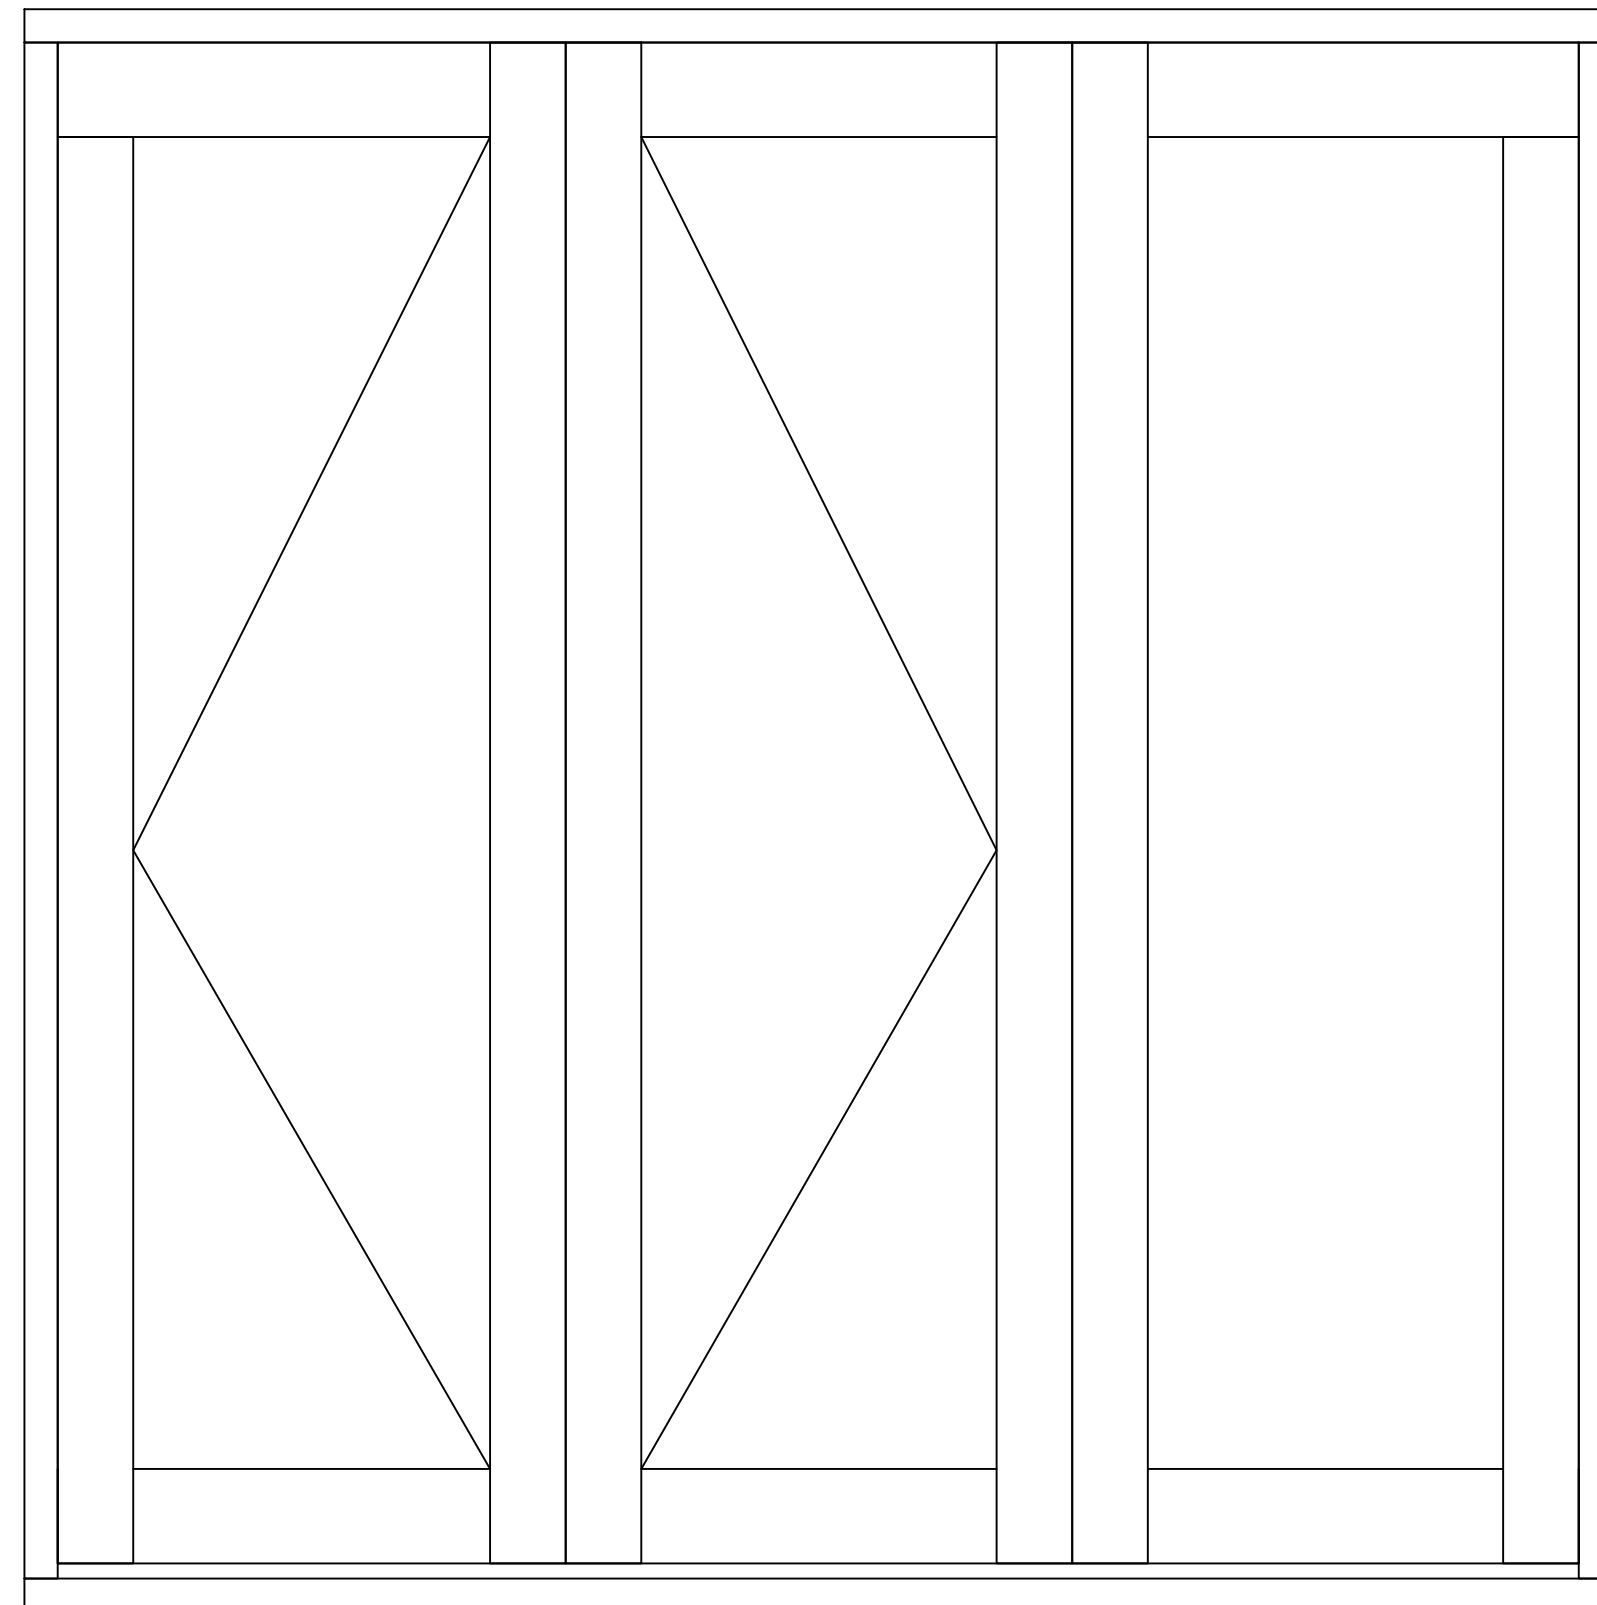
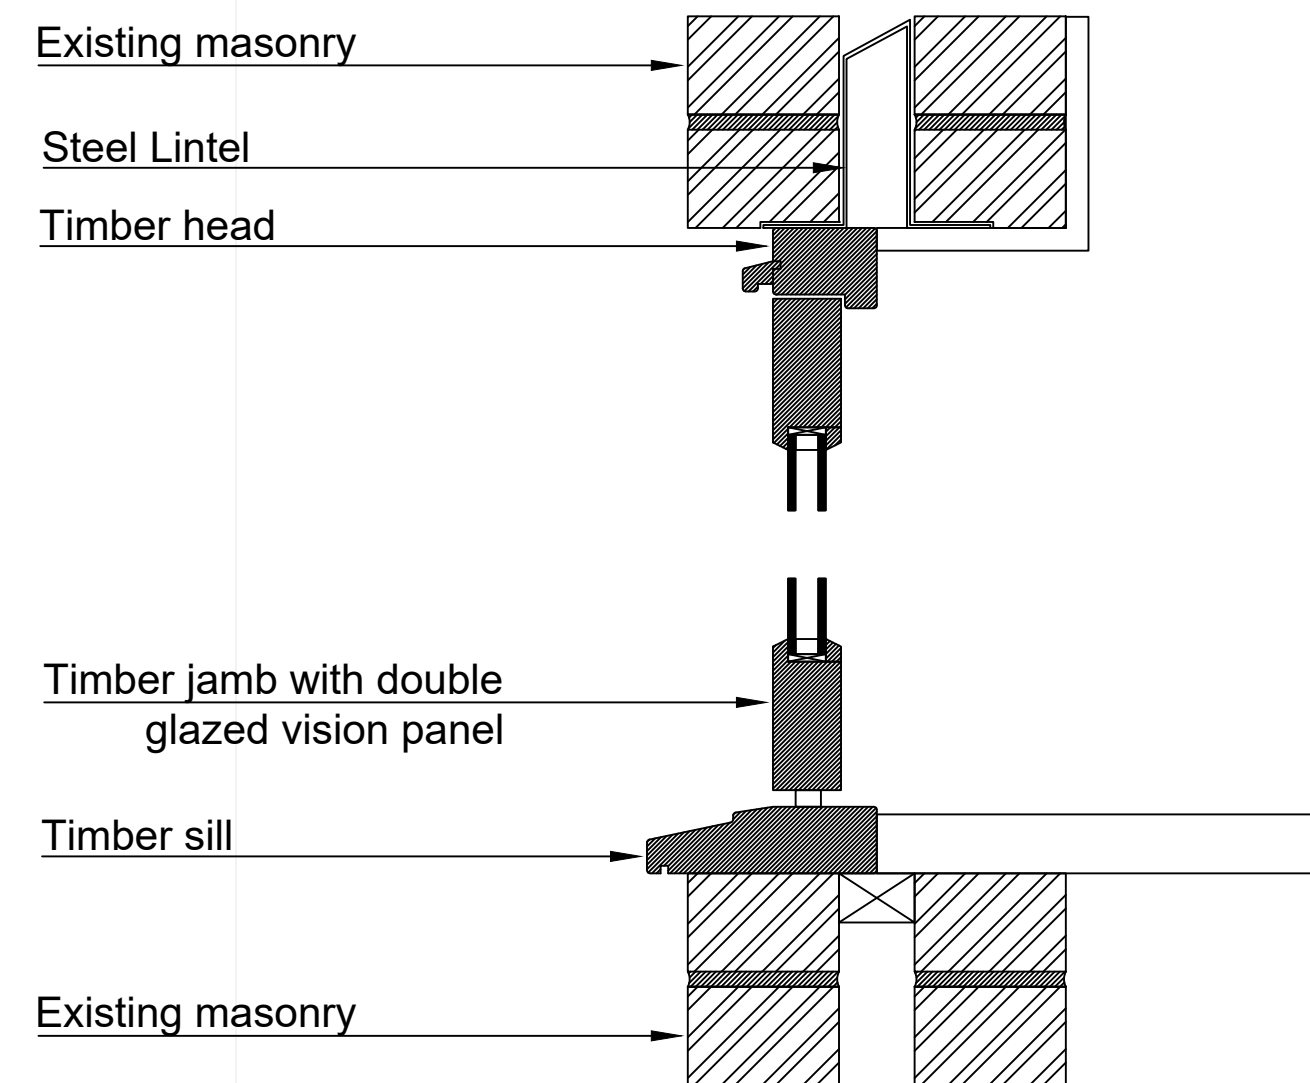
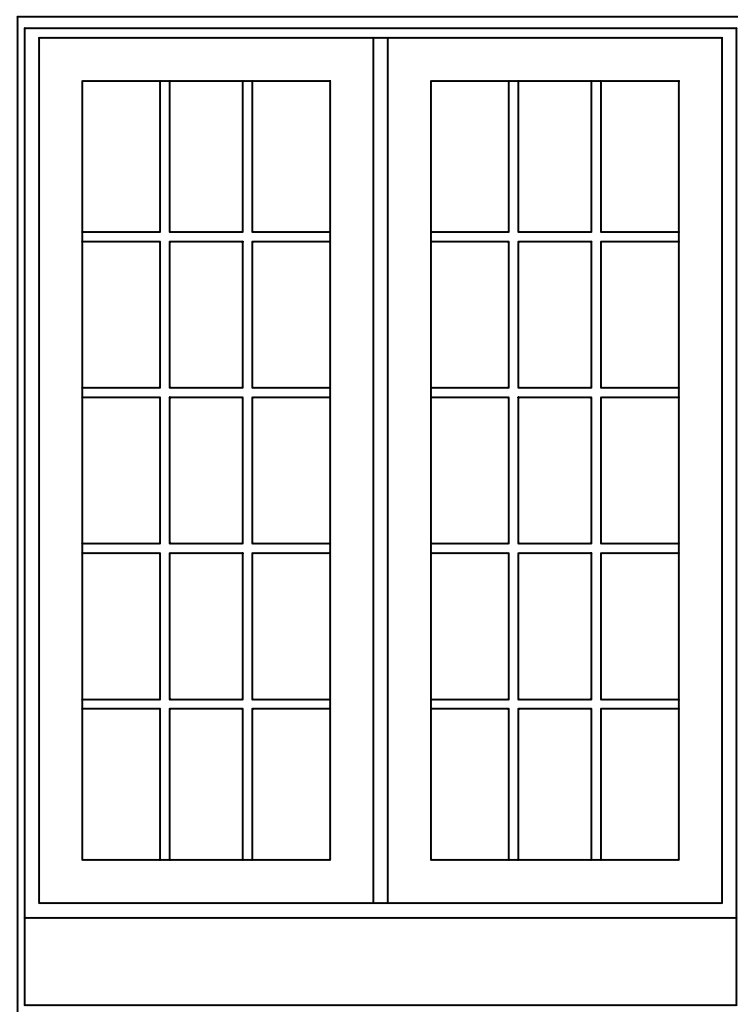
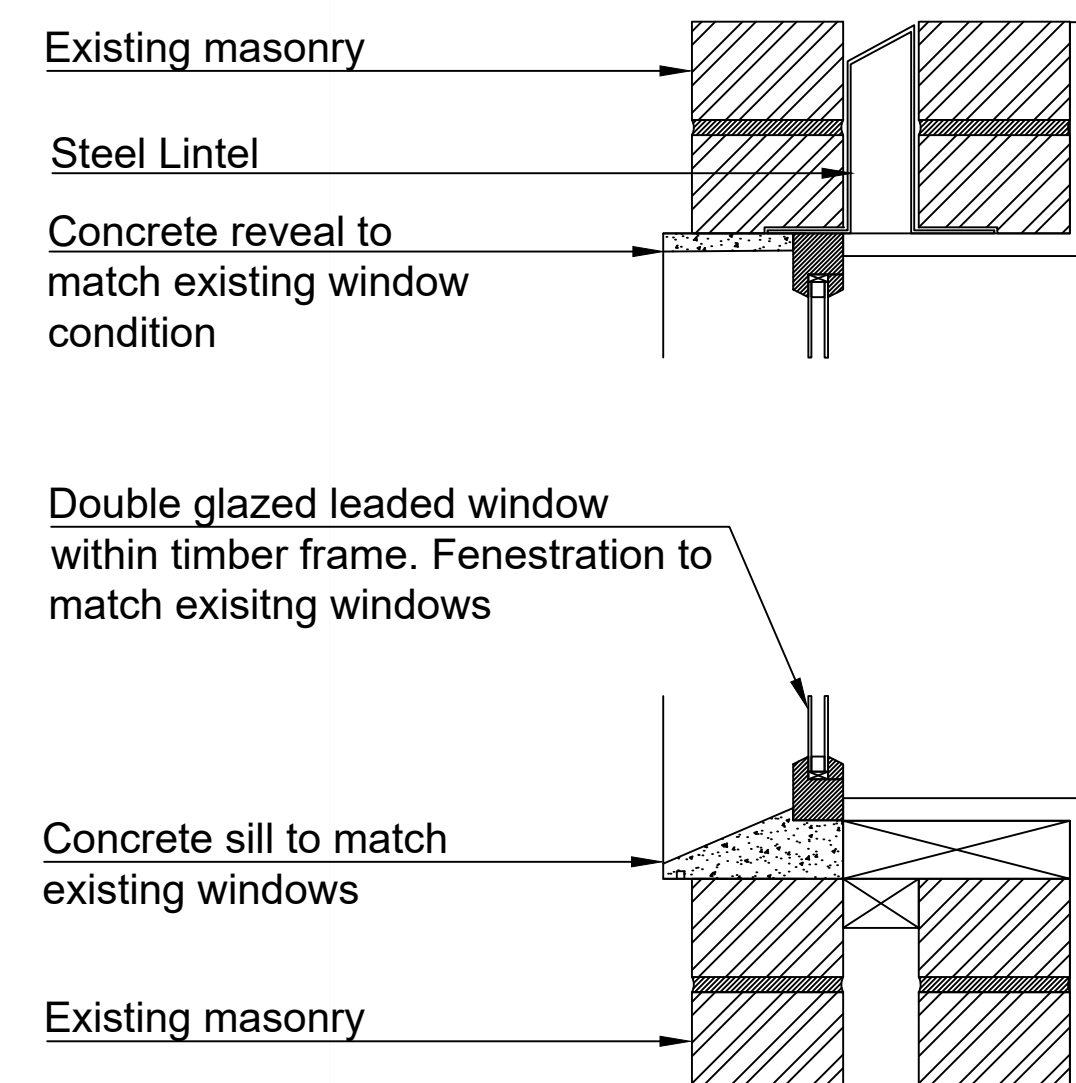


EXTERNAL PATIO DOORS

ELEVATION
1:20SECTIONAL DETAIL
1:5


SPECIFICATION

- 54mm thick doors.
- FSC engineered timber construction.
- Factory Glazed 24mm Toughened Double Glazed Units with Low-E glass and Argon gas fill.
- Hardwood frame - prefinished white
- Black metal handles, Security Lift-Off Hinges, Aluminium Threshold and Rain Deflector.
- 5 point Multi Point Locking System, Top and Bottom Flush Bolts and Keeps, Weather Seals (in brown), and Frame Assembly Screws.

PRECEDENT IMAGE
NTSNEW EXTERNAL WINDOW
GARDEN FACING ELEVATION (LIVING ROOM)ELEVATION
1:10SECTIONAL DETAIL
1:5

SPECIFICATION

- Timber side hung casement windows
- Low profile double glazed ledged units to match existing
- Projecting concrete sill and window reveal. White painted to match existing windows
- Frames and casements painted to match existing

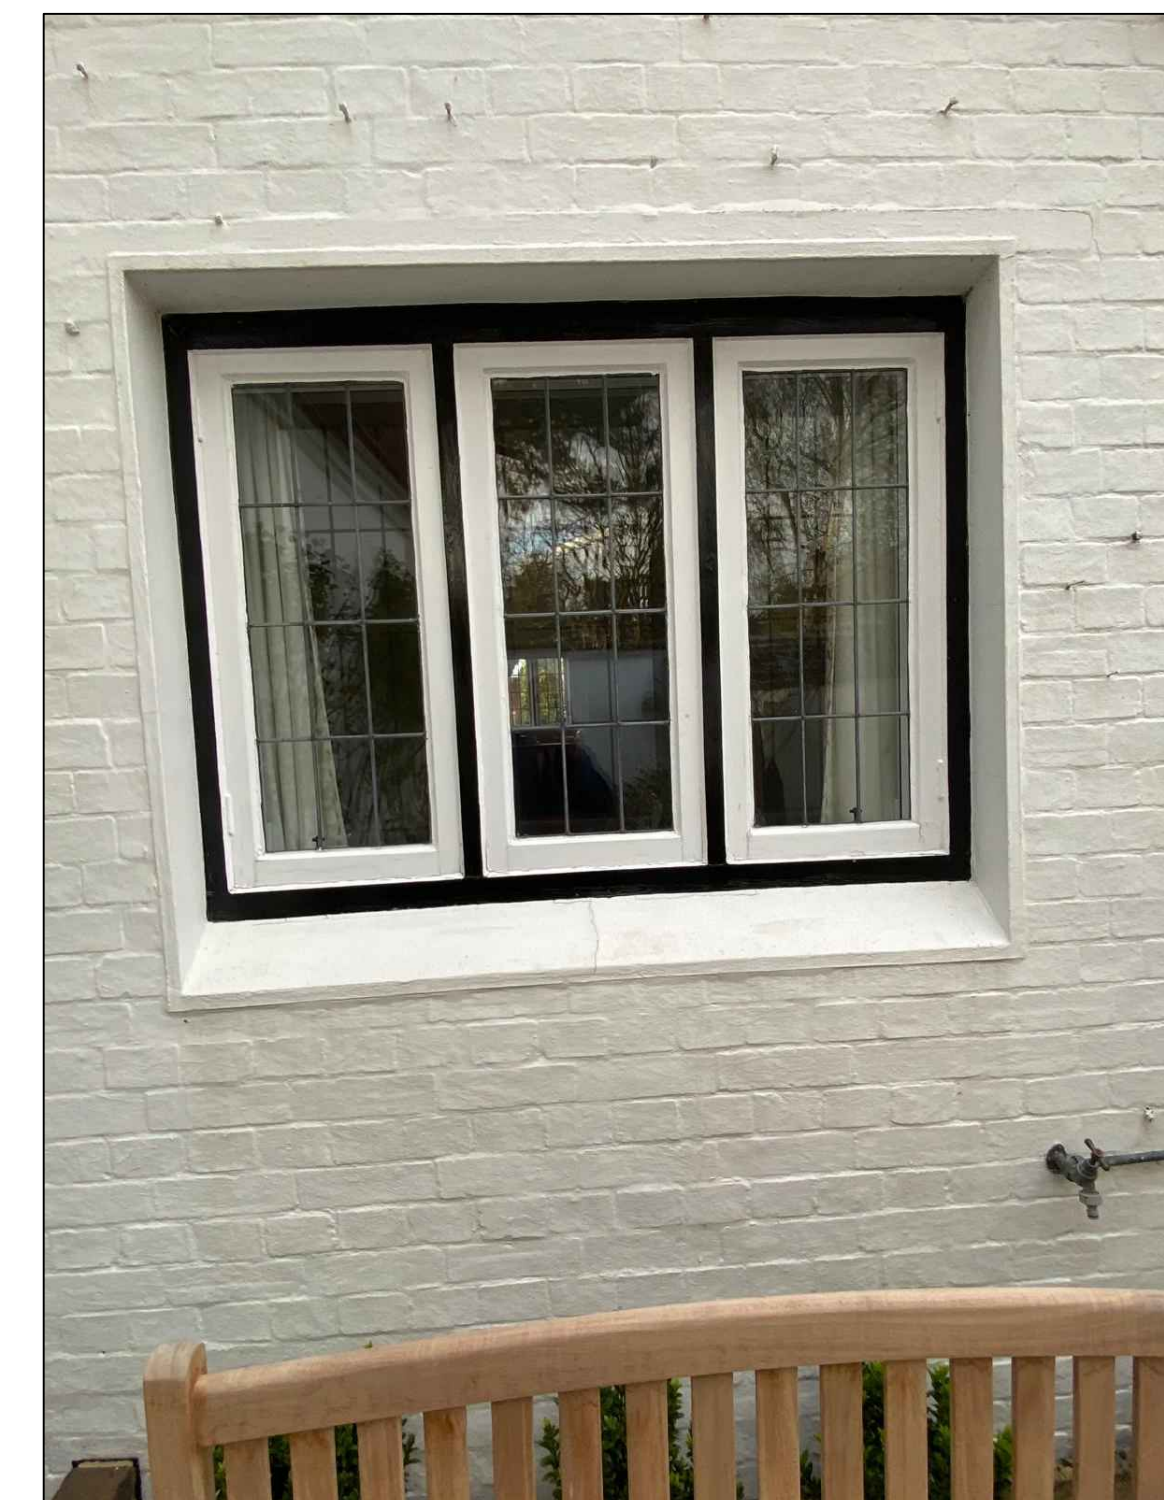

EXISTING WINDOW PHOTOGRAPH

Rev	Revised By	Date	Checked By	Date
-----	------------	------	------------	------

Project
WHITE LODGE
OLD PLACE, LINDFIELD
WEST SUSSEX, RH16 2HU

Drawing No. 501	Drawing Revision P01	Date APRIL 2026
Project No. 25002	Drawing Status Planning	Scale (@ A1) Refer to scale bar

**EXTERNAL DOOR &
WINDOW DETAILS**