



		project	Nether Walstead East Mascalls Lane Lindfield Sussex
	client	Mr & Mrs E Ball	
	title	Tree Protection Plan Gate 2	
	dwg	BJH 03/04 2 of 4	
	scale	1:200 @ A3	
	date	December 2024	
	job	1386	
	drawn by	bjh	
		10 Southleigh Grove, Hayling Island, Hampshire PO11 0SH 07875 520881 bernieharverson@gmail.com	

Key:

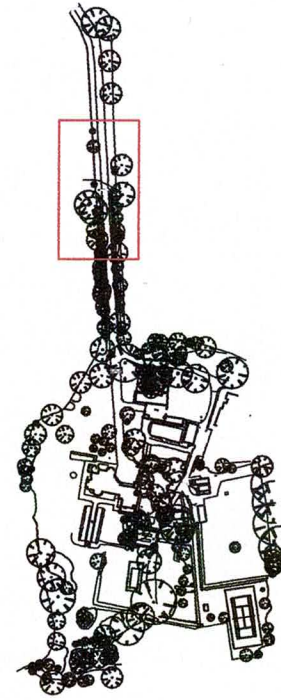

LOCATION PLAN

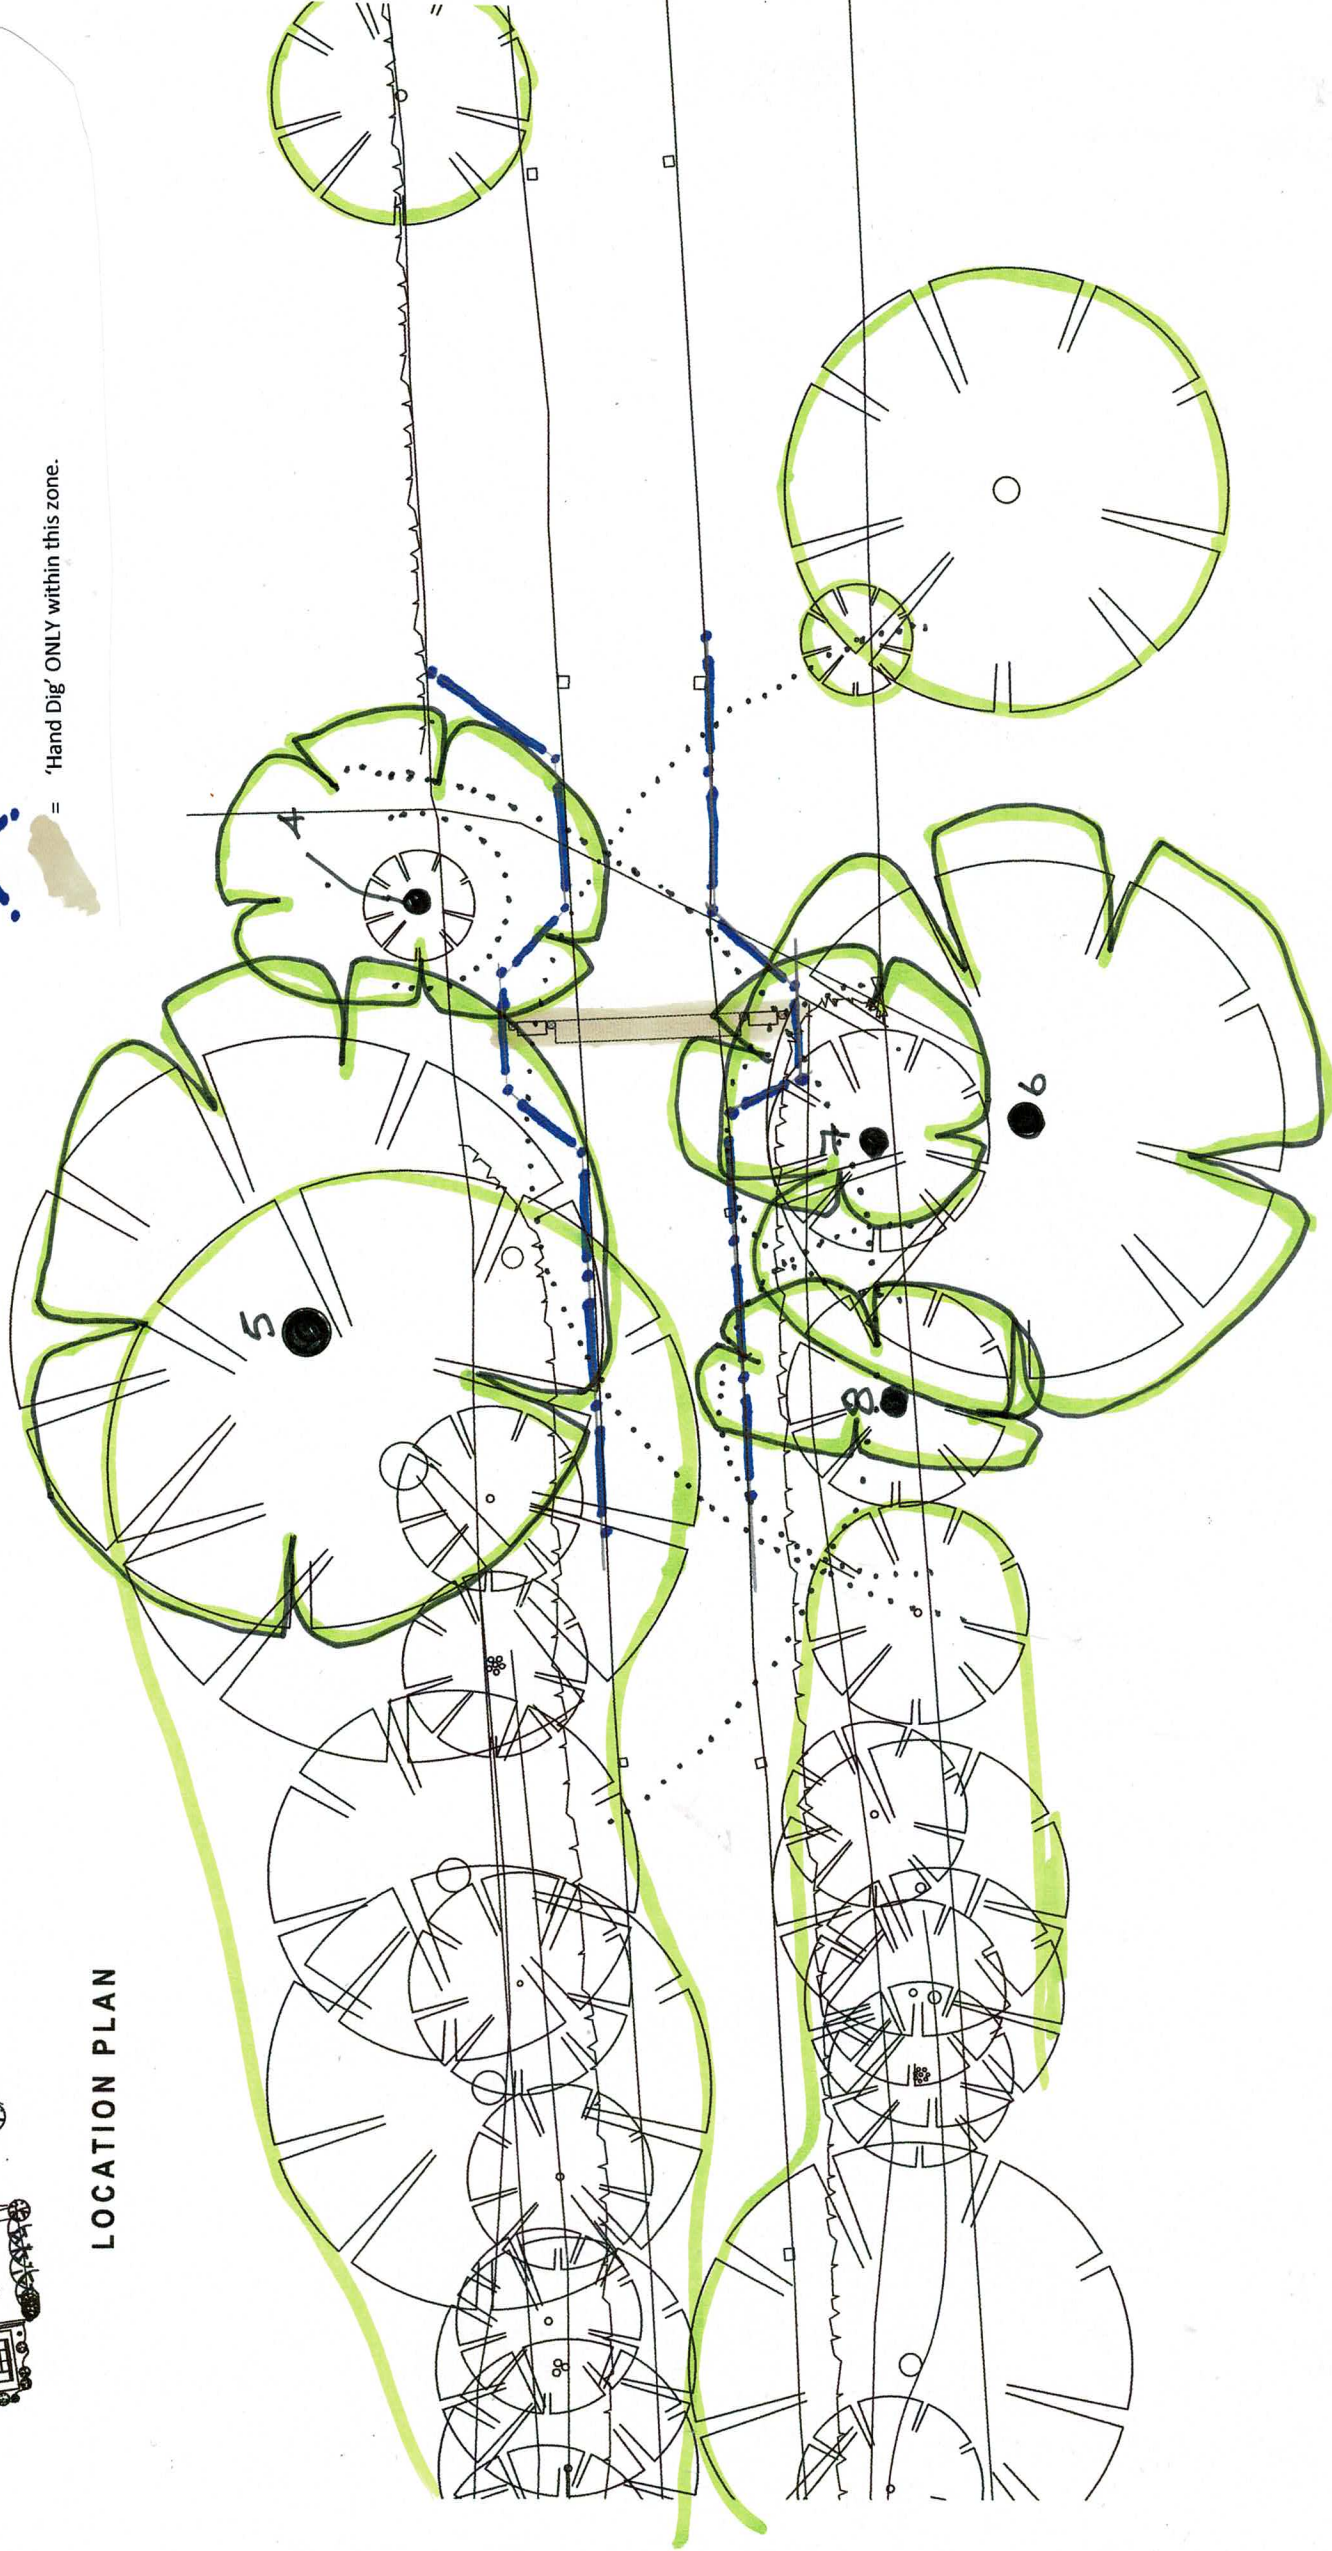

0 10m

PROPOSED: GATE 2 LOCATION

This drawing is protected under Copyright and at no time should any portion of this drawing be reproduced or copied without the permission of The Architect (Design Copyright Act 1988). This drawing must not be used for purposes other than that for which it is provided. It is supplied without liability for any errors or omissions and is subject to necessary amendments. Drawings are to be read in conjunction with any and all discrepancies are to be brought to the attention of The Architect.

REV: DESCRIPTION
0 FIRST ISSUE

BY: CHK: DATE: Notes:
SD ID 25.11.24

FOR PLANNING PURPOSES ONLY
Address: NETHER WALSTEAD
Drawing: EAST MASCALLS LN. RH16 2QJ
PROPOSED: GATE LOCATION
Scale: 1:200 @A3 Drawing no: 0001 -PL- 211 Revision: 0

DOLL & CO.

ARCHITECTURE/DESIGN

33 Newnham Street, London. W1T 1PY, 0203 8707 282, www.dollandco.co