


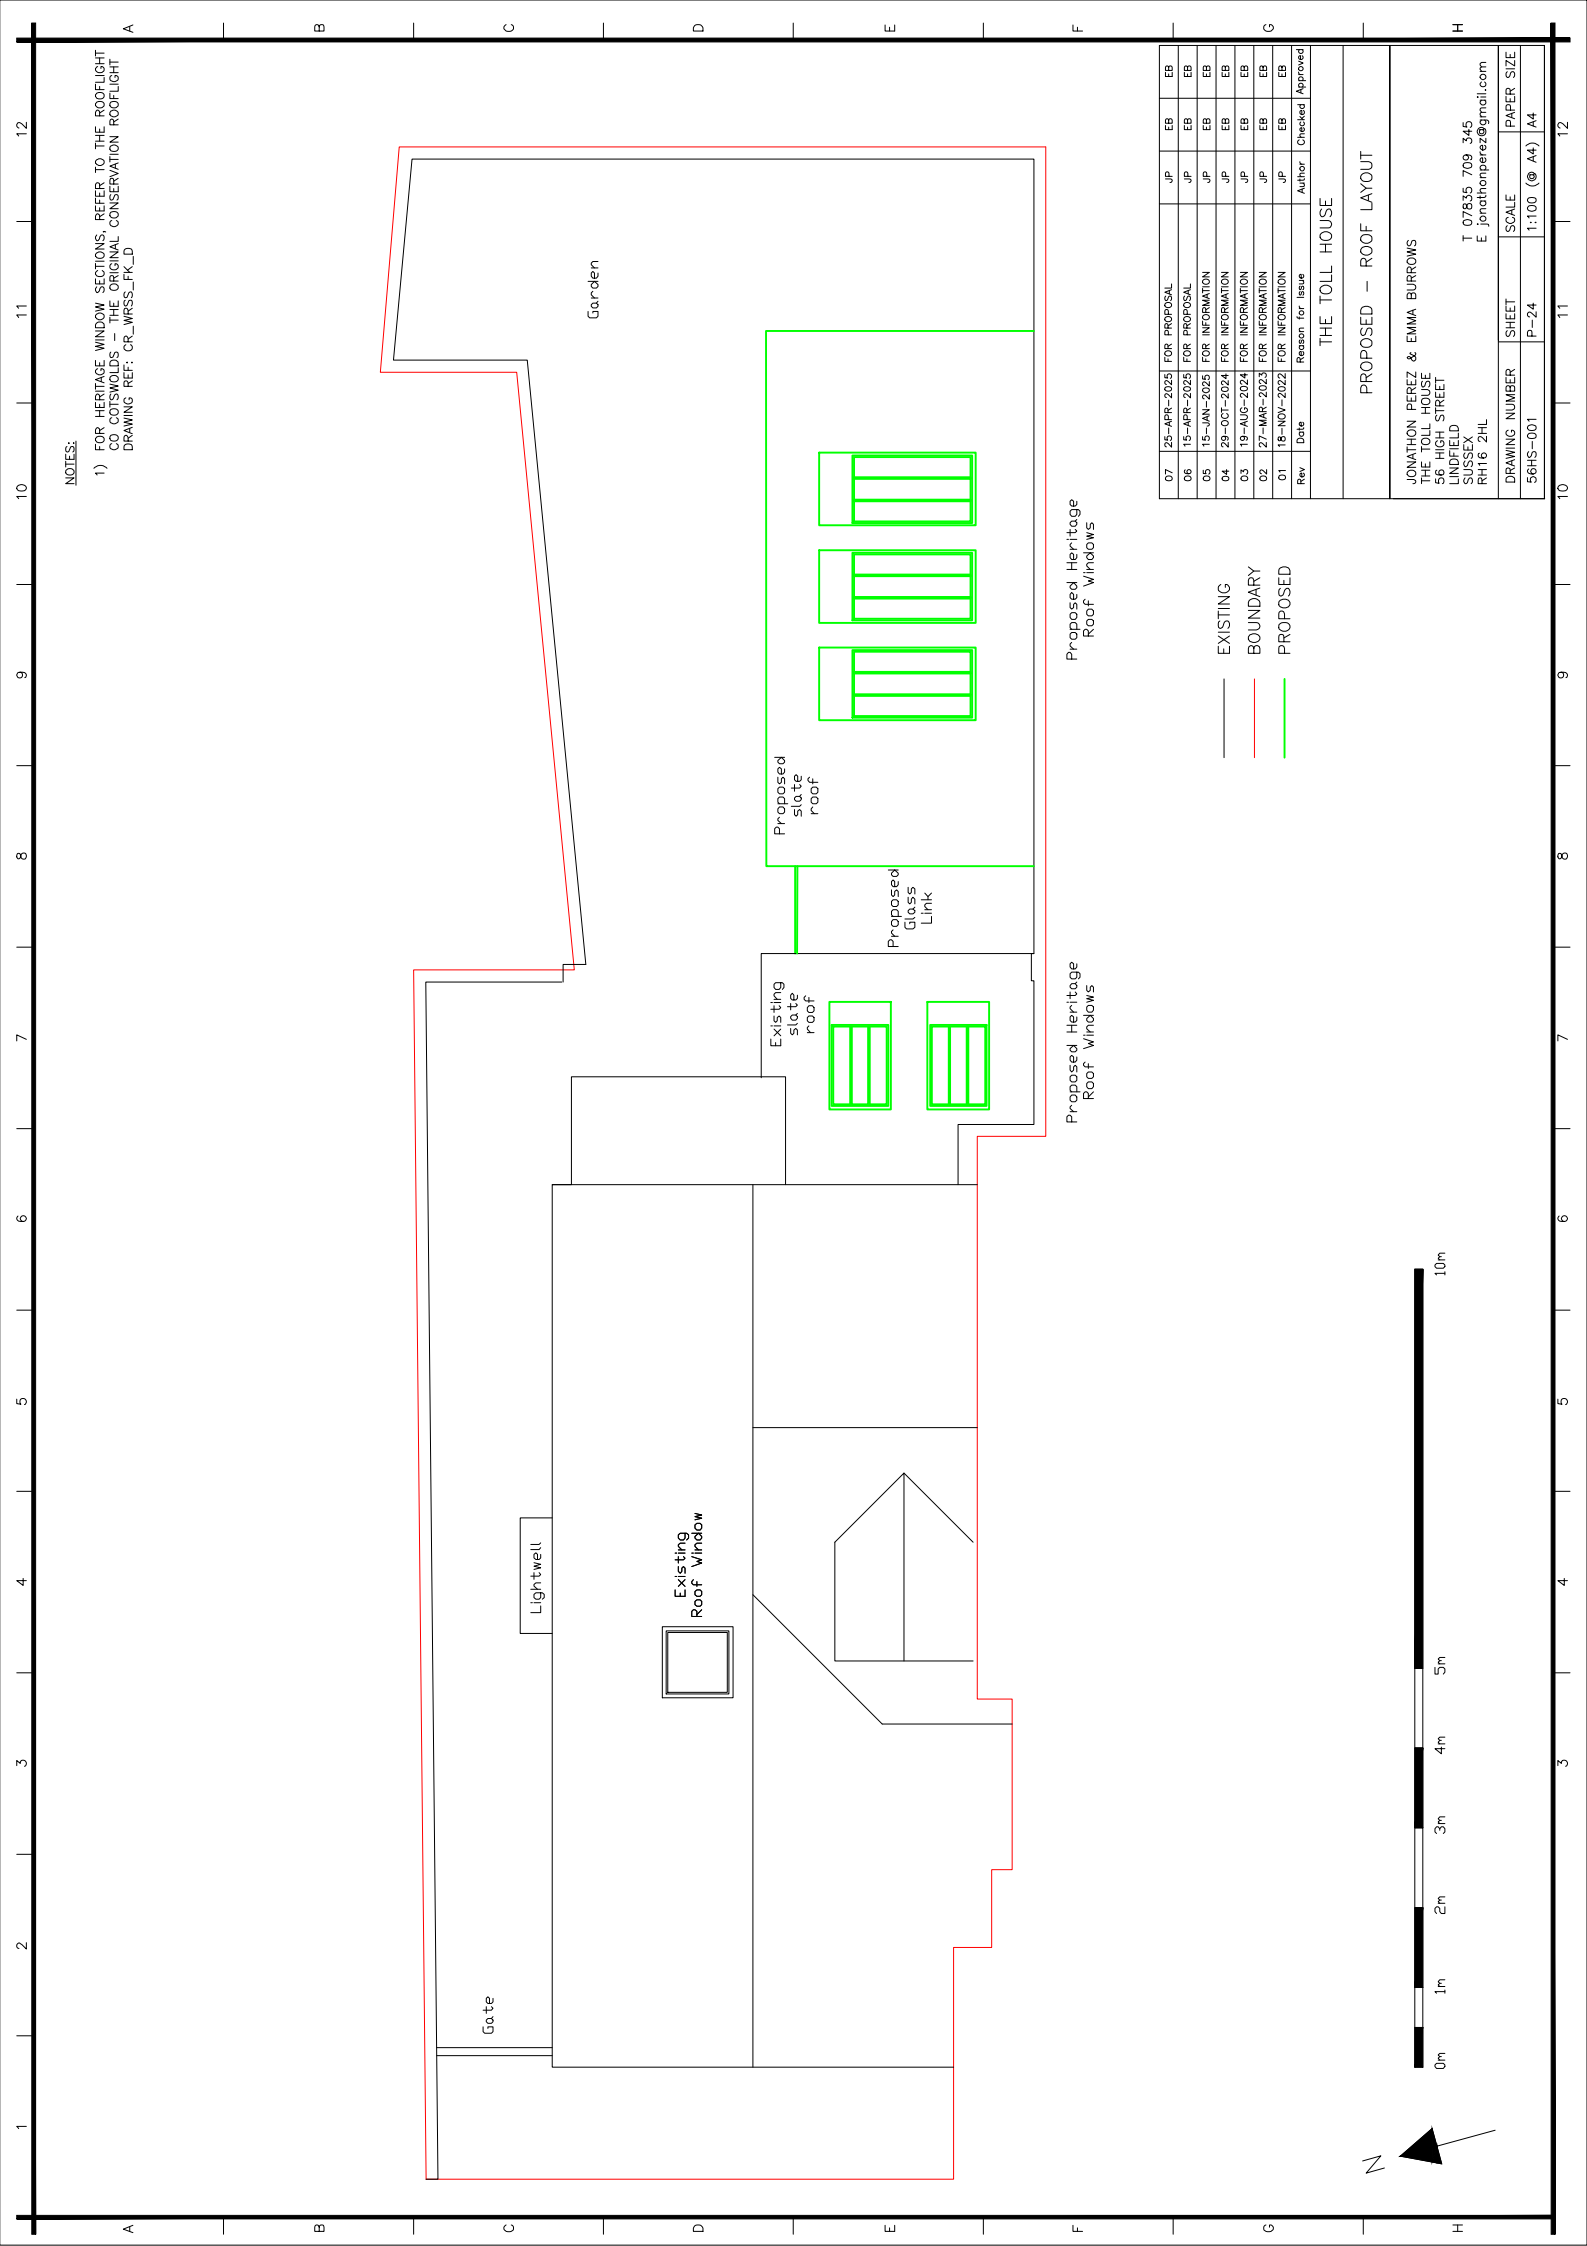

NOTES:

- 1) FOR HERITAGE WINDOW SECTIONS, REFER TO THE ROOFLIGHT CO COTSWOLDS - THE ORIGINAL CONSERVATION ROOFLIGHT DRAWING REF: CR\_WRSS\_FK\_D

- EXISTING  
BOUNDARY  
PROPOSED

|     |             |                  |        |         |          |    |
|-----|-------------|------------------|--------|---------|----------|----|
| 07  | 25-APR-2025 | FOR PROPOSAL     | JP     | EB      | EB       | EB |
| 06  | 15-APR-2025 | FOR PROPOSAL     | JP     | EB      | EB       | EB |
| 05  | 15-JAN-2025 | FOR INFORMATION  | JP     | EB      | EB       | EB |
| 04  | 29-OCT-2024 | FOR INFORMATION  | JP     | EB      | EB       | EB |
| 03  | 19-AUG-2024 | FOR INFORMATION  | JP     | EB      | EB       | EB |
| 02  | 27-MAR-2023 | FOR INFORMATION  | JP     | EB      | EB       | EB |
| 01  | 18-NOV-2022 | FOR INFORMATION  | JP     | EB      | EB       | EB |
| Rev | Date        | Reason for issue | Author | Checked | Approved |    |

THE TOLL HOUSE

PROPOSED - ROOF LAYOUT

JONATHAN PEREZ & EMMA BURROWS  
THE TOLL HOUSE  
56 HIGH STREET  
LINDFIELD  
SUSSEX  
RH16 2HL  
T 07835 709 345  
E jonathanperez@gmail.com

| DRAWING NUMBER | SHEET | SCALE        | PAPER SIZE |
|----------------|-------|--------------|------------|
| 56HS-001       | P-24  | 1:100 (@ A4) | A4         |