



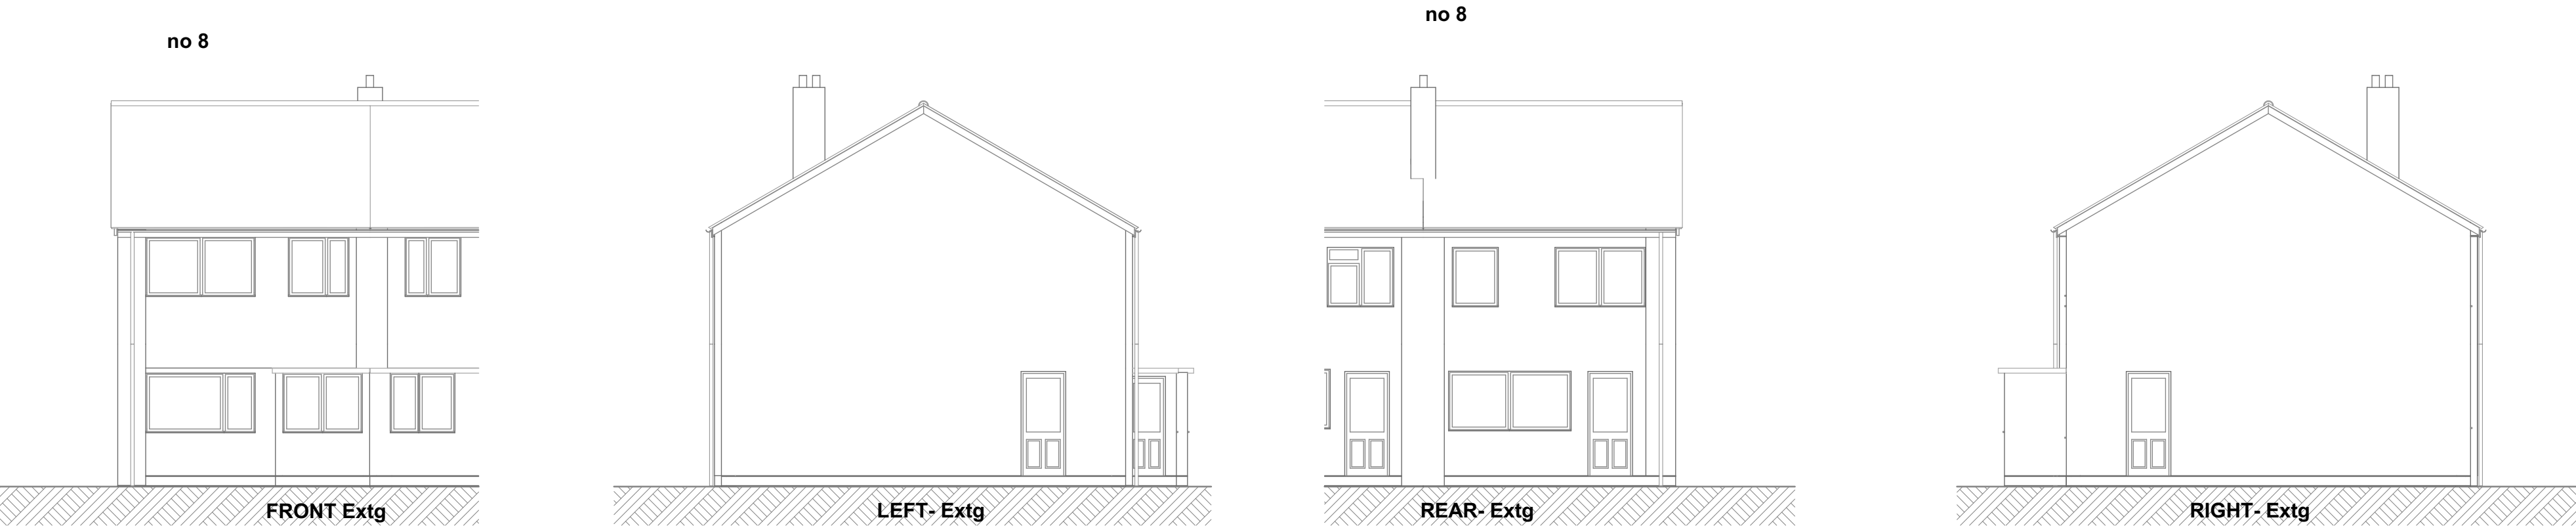


EXISTING ELEVATIONS

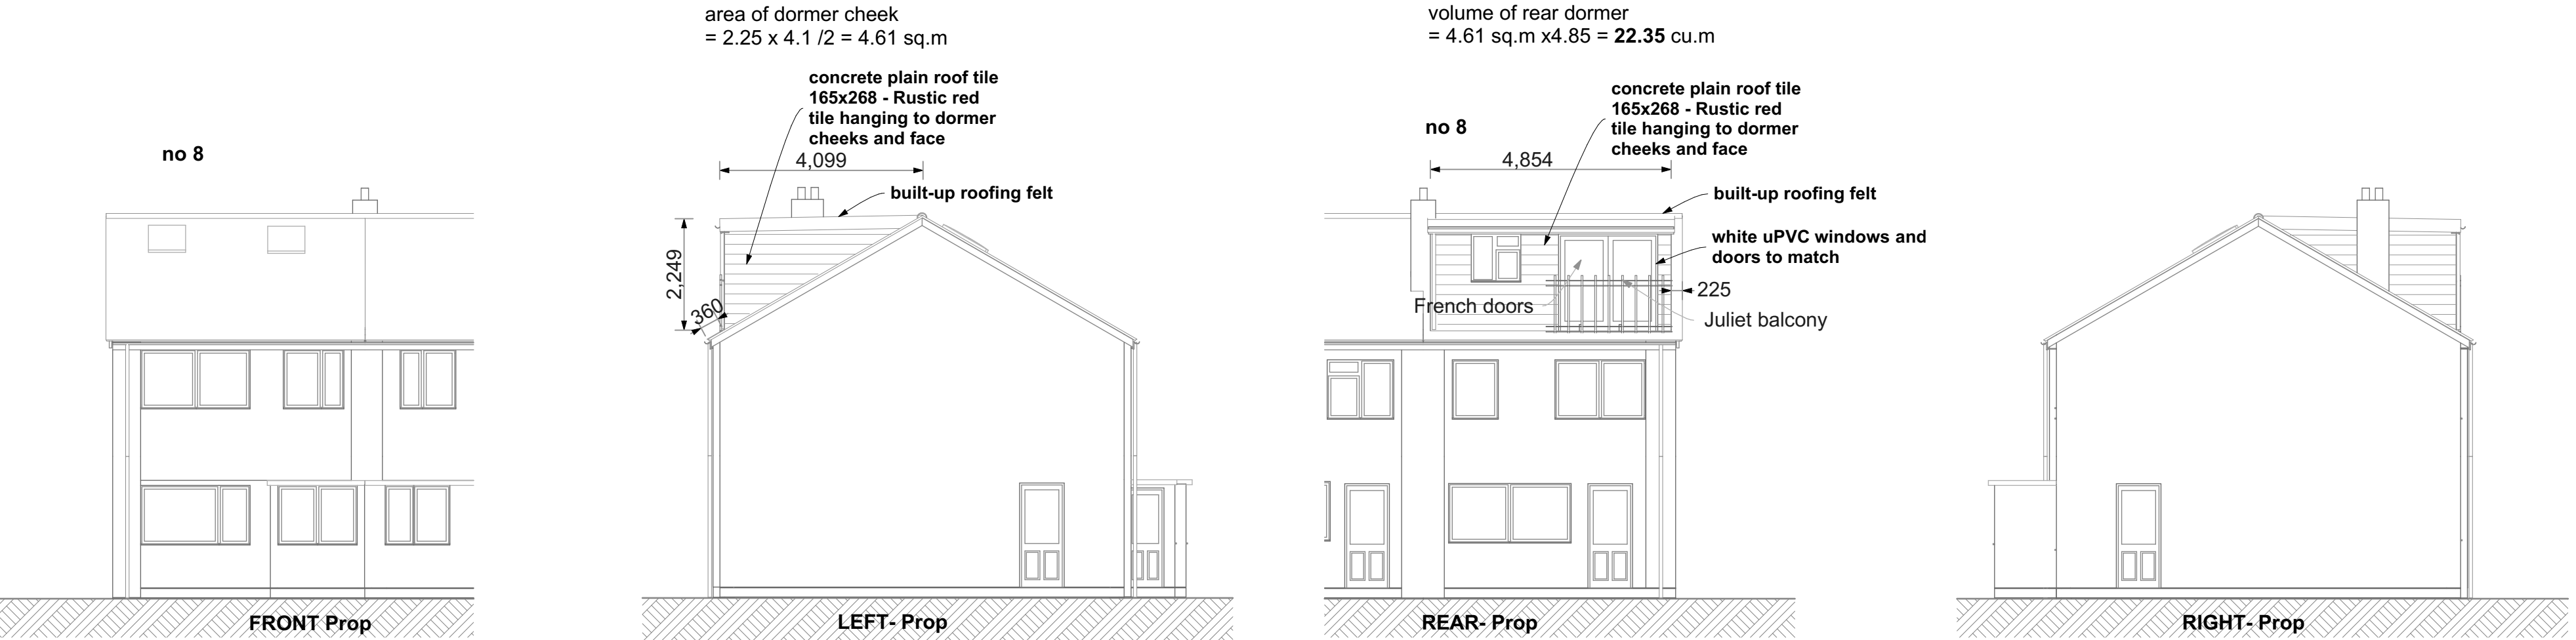

PROPOSED ELEVATIONS

Scale 1:100 @ A2

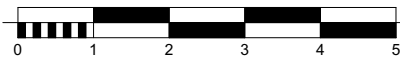

A2

Design by: Peter Hunt, B.Sc.(Hons), Dip. Arch. - <i>Profile Architecture</i> 16 Tynley Grove Guildford, GU4 7PE 01483 566656 07570 789821	Client: Mr J Wetherall Site: 8 Kennedy Avenue East Grinstead RH19 2DE The erection of a rear dormer loft conversion	REV	
		B	
		A	
			26/11/2024 Drawings released for Certificate of Lawfulness
		Elevations	
		DRG No: JW3121/ 6	