


L 5 12692

Royal Sherlock
Agricultural Officer

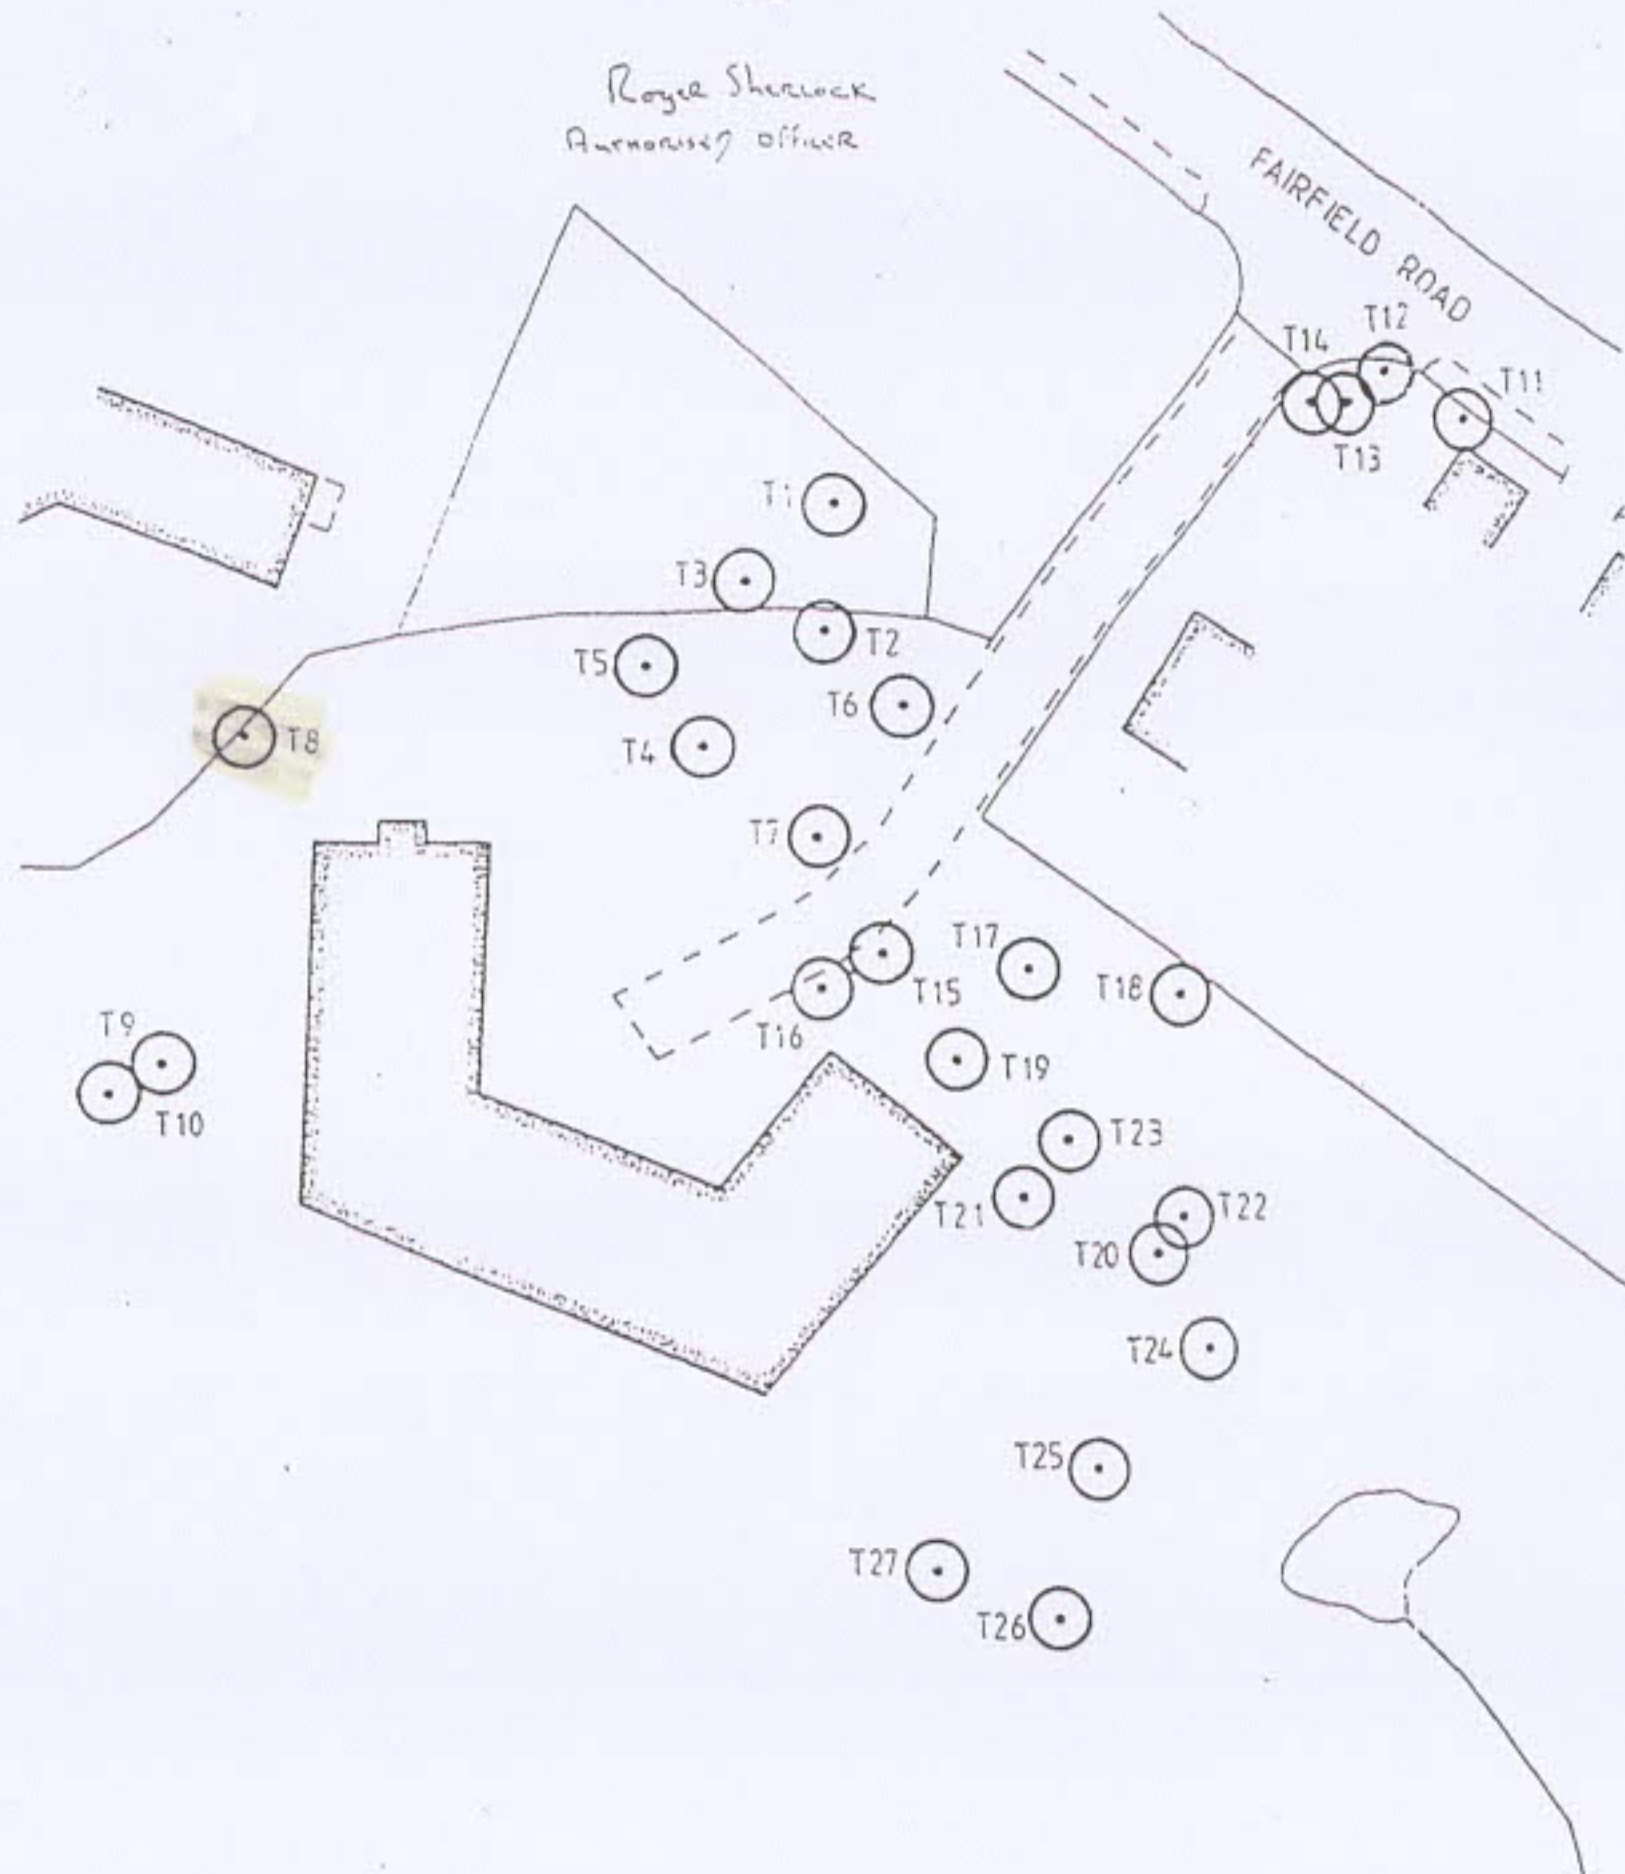

Scale 1:10,000

T1 SCOTS PINE
T2 OAK
T3 SYCAMORE
T4 CUPRESSUS
T5 SPRUCE
T6 CUPRESSUS
T7 SYCAMORE
T8 BEECH
T9 WESTERN RED CEDAR
T10 WESTERN RED CEDAR
T11 SYCAMORE
T12 CUPRESSUS

T13 SYCAMORE
T14 CUPRESSUS
T15 CUPRESSUS
T16 CUPRESSUS
T17 SYCAMORE
T18 OAK
T19 CUPRESSUS
T20 WESTERN RED CEDAR
T21 WESTERN RED CEDAR
T22 PINE
T23 WESTERN RED CEDAR
T24 SYCAMORE

T25 CUPR
T26 CUPR
T27 CUPR

MID SUSSEX DISTRICT COUNCIL

W.J.H. Matton B.A. M.R.T.P.I. District Planning Officer,
38 Bolero Road Haywards Heath Sussex RH16 1LP

project

TREE PRESERVATION ORDER 1967

drawing title

MID SUSSEX DISTRICT (EAST GRINSTEAD No 4)

scale 1:500

drawn

checked

date

by ref

drawing number

1000 1007 1007/TPD No 4 1967