


Notes:
Do not scale this drawing.
All levels and dimensions are to be checked on site.
This drawing is to be read in conjunction with all relevant consultants drawings and specifications, together with safety plan requirements.
Copyright: This drawing must not be copied, amended nor reproduced without the prior written agreement.

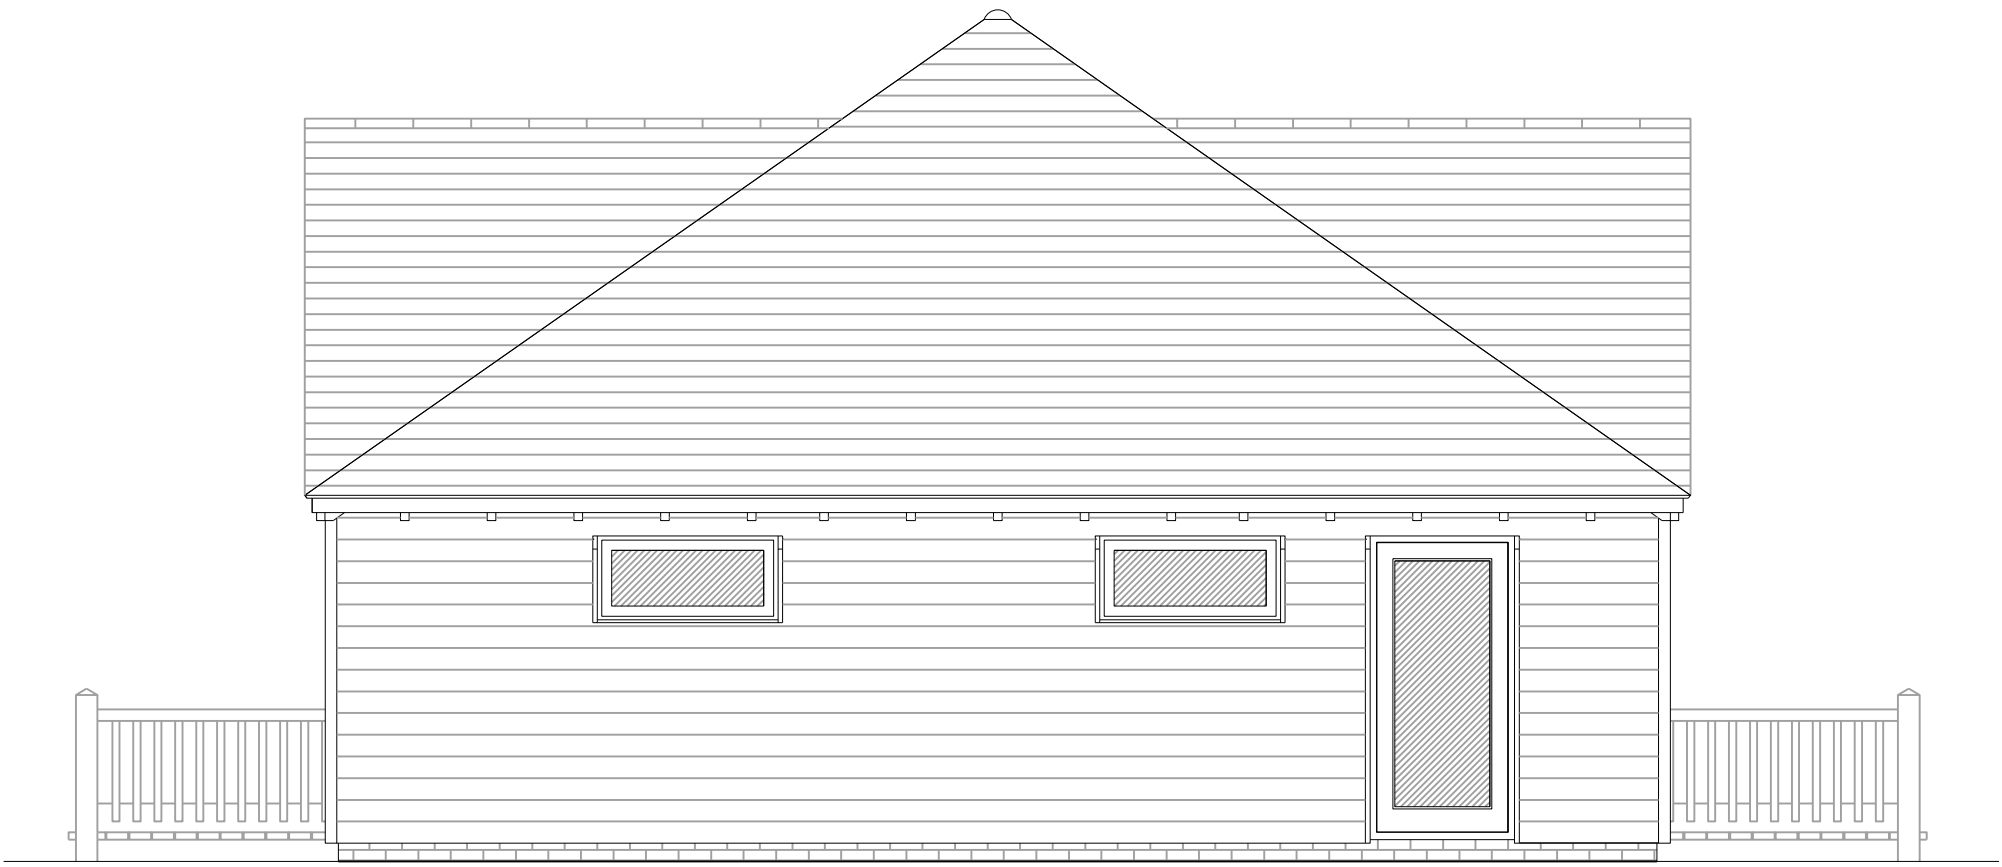


SOUTHERN ELEVATION – PROPOSED



WESTERN ELEVATION – PROPOSED




NORTHERN ELEVATION – PROPOSED

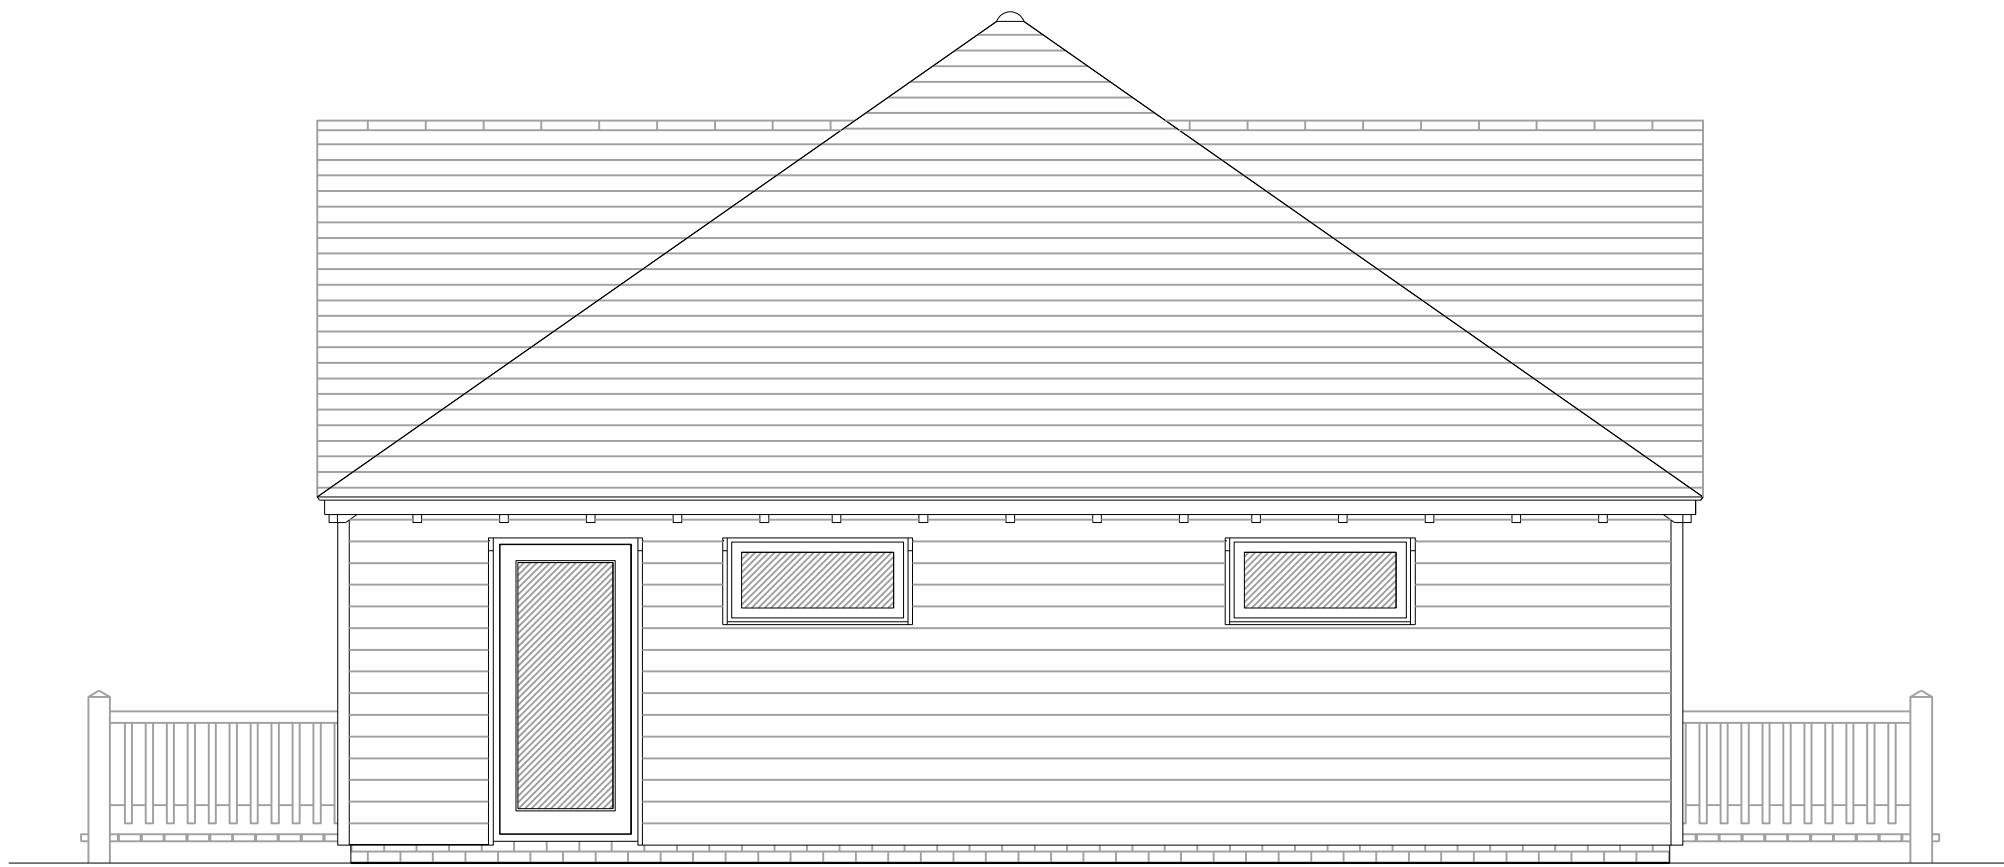

EASTERN ELEVATION – PROPOSED

REV.#	DATE	NAME	NOTES

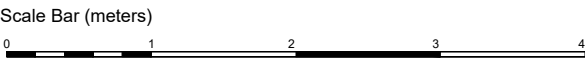

PROJECT Manyweathers Pavilion, Hurstpierpoint College			
DRAWING Elevations			
STAGE Planning		JOB NO. : 693 DATE : 19/12/2024	
DWG NO. AL102	SCALE 1:50 @A1	REVISION : -	DRAWN : DB