


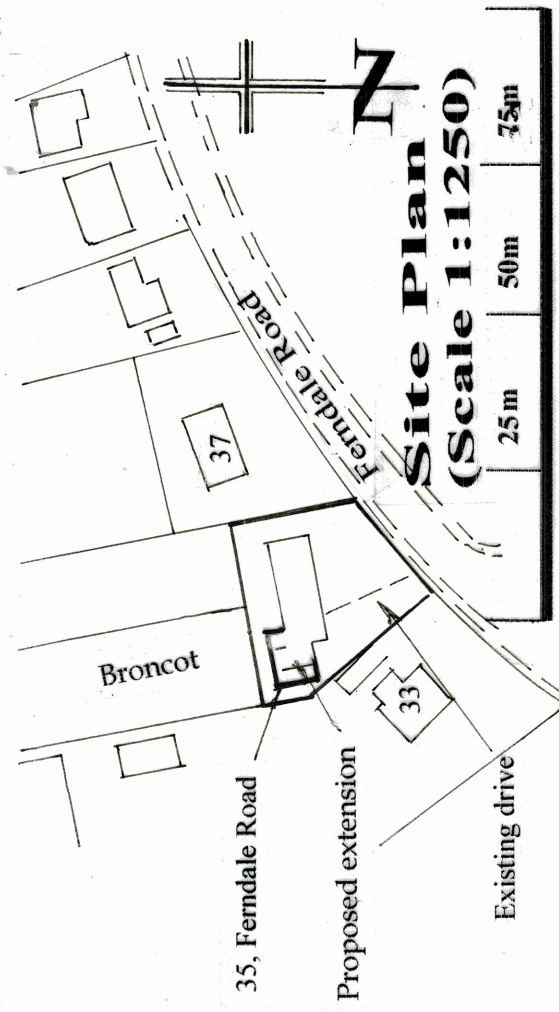

**Scale Bar**

**PDK Design**  
Civil, Structural Engineers & Planning Consultant  
Mersin, Stonecross,  
Mayfield East Sussex TN20 6EJ.  
Telephone 01435 873469

Location

**35, FERNDALE ROAD  
BURGESS HILL**

Project

**SINGLE STOREY REAR &  
GARAGE EXTENSION**

Client

**Mr & Mrs Martin**

Drawing


**25011/2**

Scale.


**1:100 1:1250 at A3**

Date.

**May 2025**

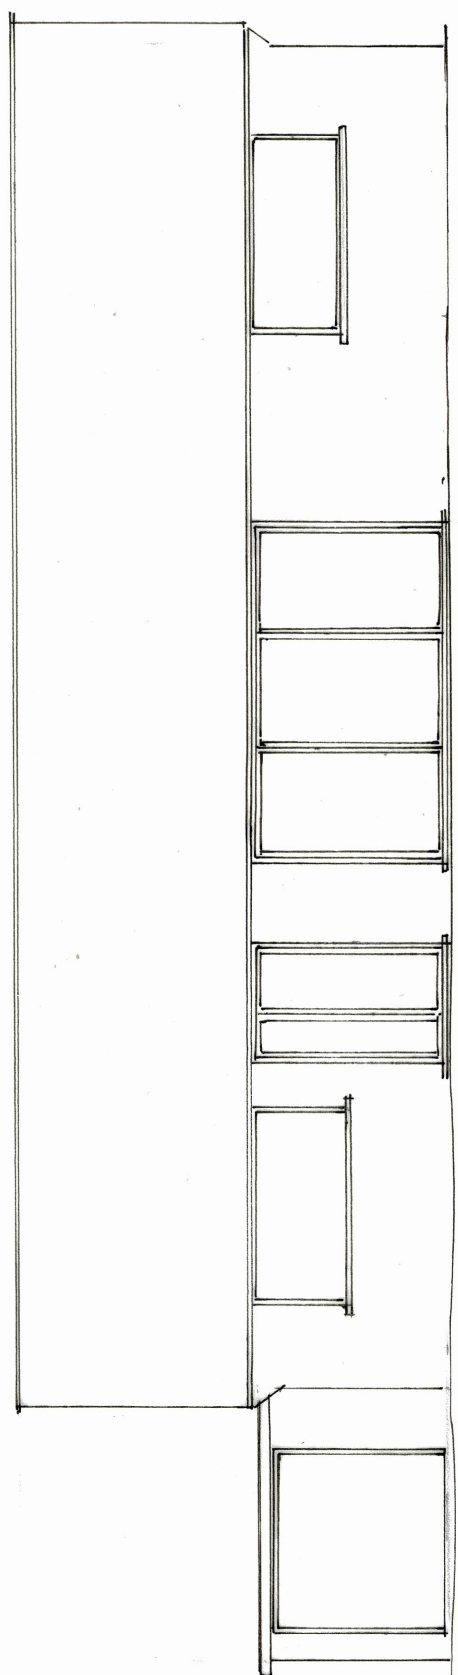

**South Elevation**

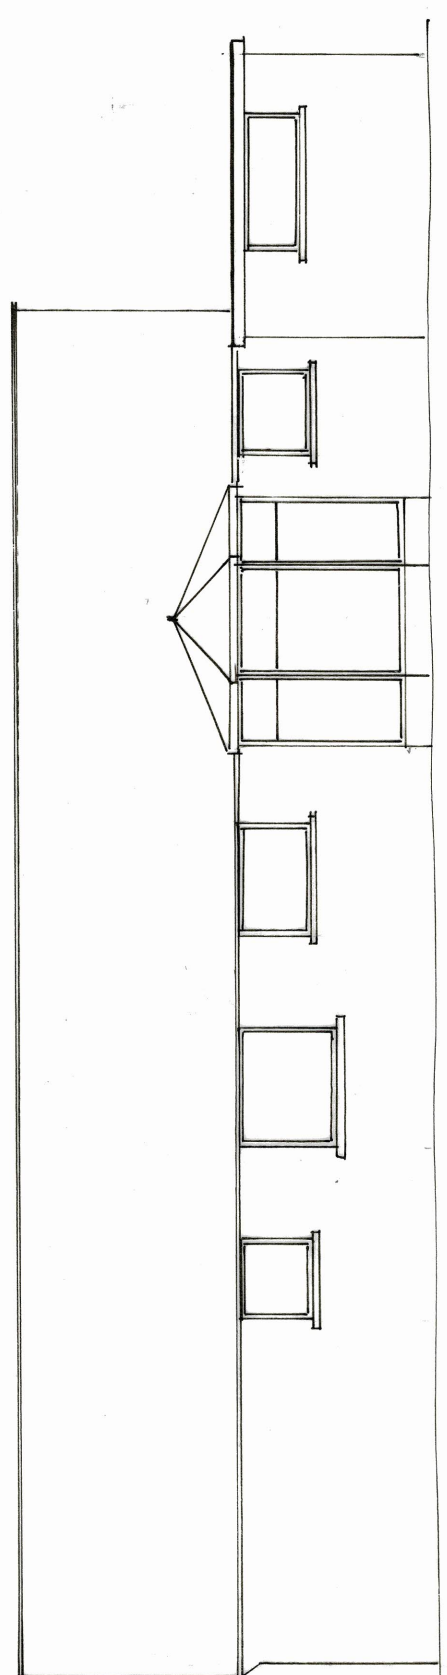

**North Elevation**



**Scale Bar**