



Scale Bar

PDK Design

Civil, Structural Engineers & Planning Consultant
Mersin, Stonecross,
Mayfield East Sussex TN20 6EJ.
Telephone 01435 873469

Location

35, FERNDALE ROAD
BURGESS HILL

Project

SINGLE STOREY REAR &
GARAGE EXTENSION

Client

Mr & Mrs Martin

Drawing


25011/4

Scale.

1:50 at A3

Date.

May 2025

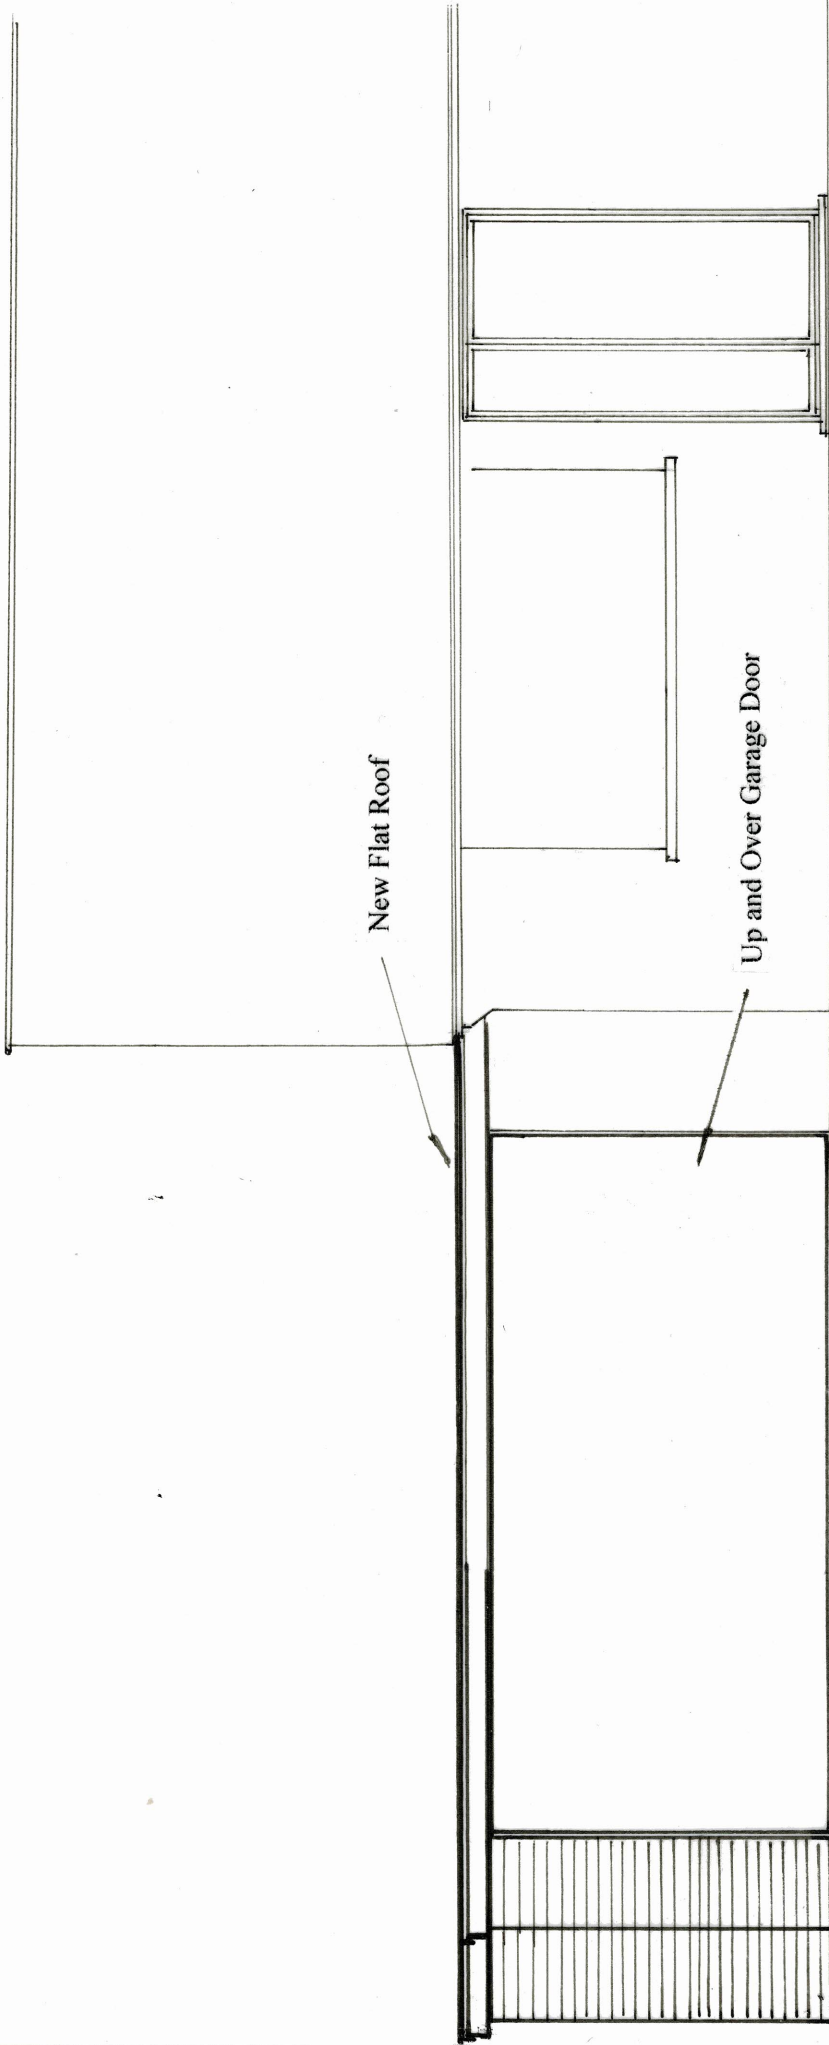

Proposed South
Elevation