



Grey coloured Indian Stone






Permeable Tarmac



Grey Composite Boarding



Example of Cycle Shed

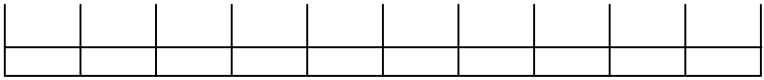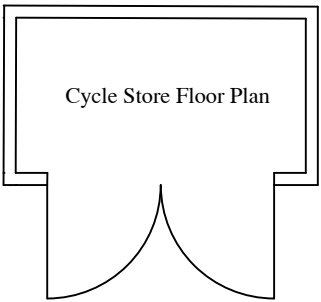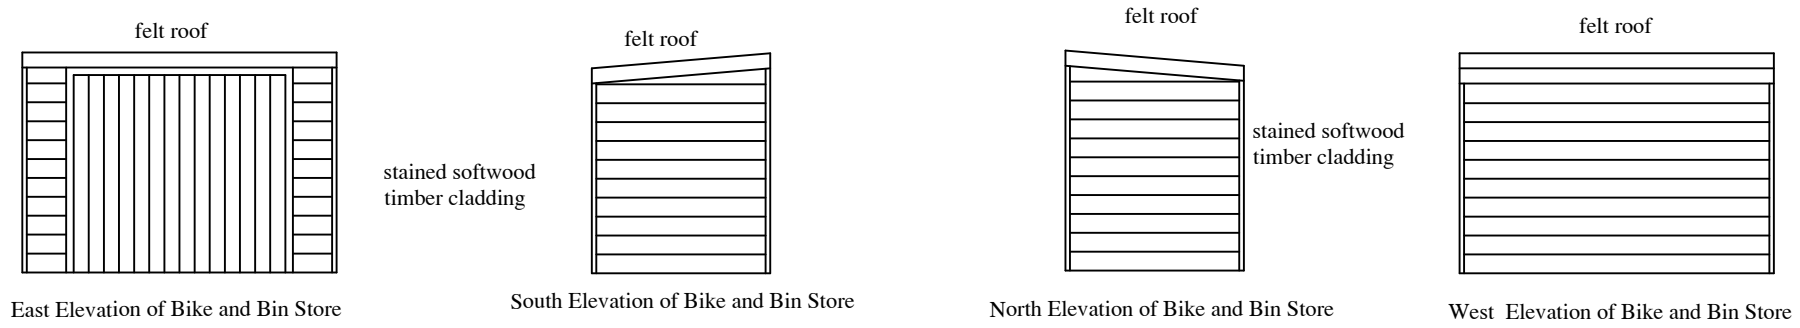

10m scale 1:50 @ A1

NOTES
DO NOT SCALE OFF THIS DRAWING.

CHECK ALL DIMENSIONS ON SITE BEFORE ANY WORK IS COMMENCED.
ALL GOODS MATERIALS AND WORKMANSHIP MUST CONFORM WITH CURRENT BUILDING REGULATIONS, BRITISH STANDARDS AND CODES OF PRACTICE.

A	29/08/2025	JM	Revision by Planning Department
Rev	Date	By	Amendment

Client
Mr & Mrs J Bullivant

Site Address
**Land adjacent to Twinham
34 Hurst Road
Hassocks
BN6 9NL**

Project
**Proposed detached dwelling
with parking**

Drawing Title
**Proposed Materials Schedule -
Planning Conditions**

Date	Scale	Drawn By	JM
July 2025	1:50@A1	Checked By	JTM
Job No	Dwg No	Rev	
B.043.24	12	A	