

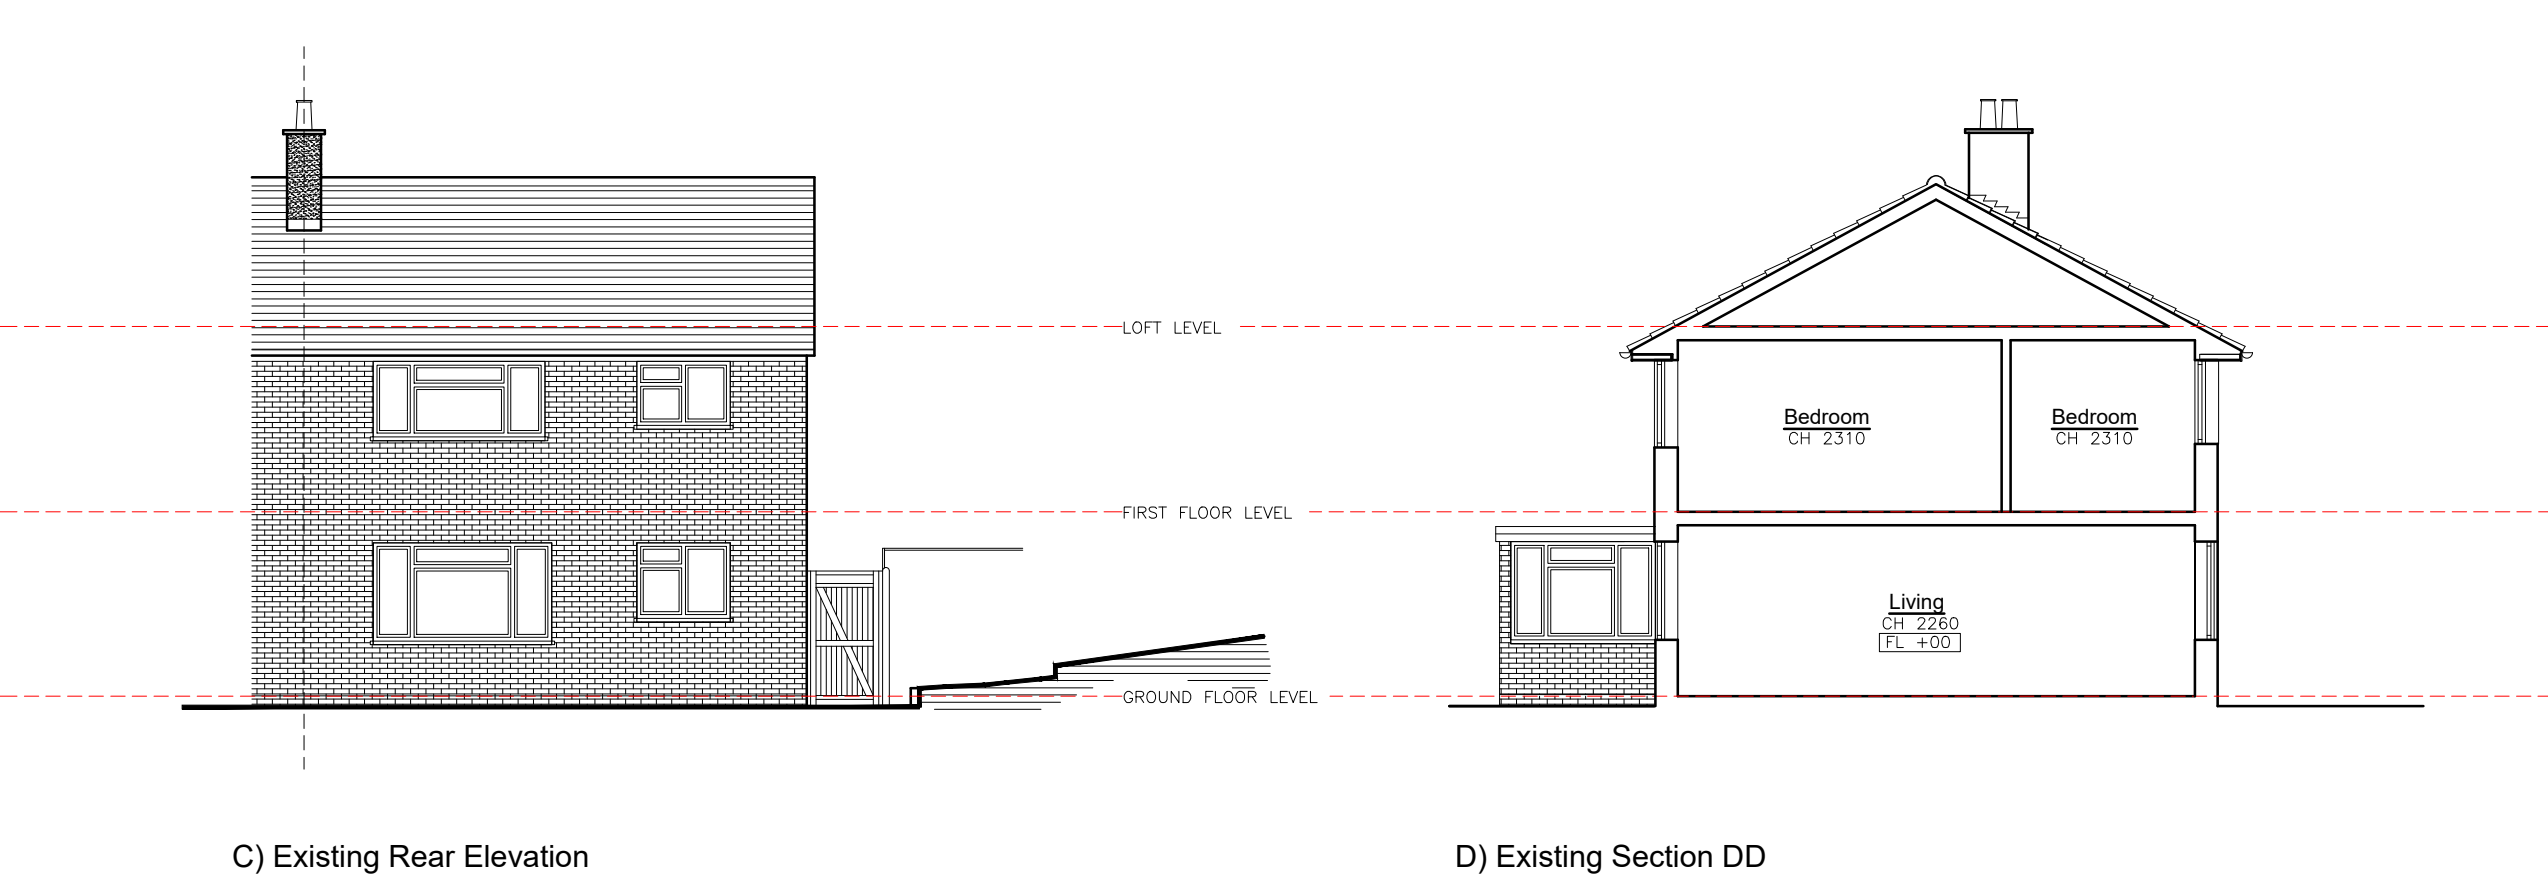


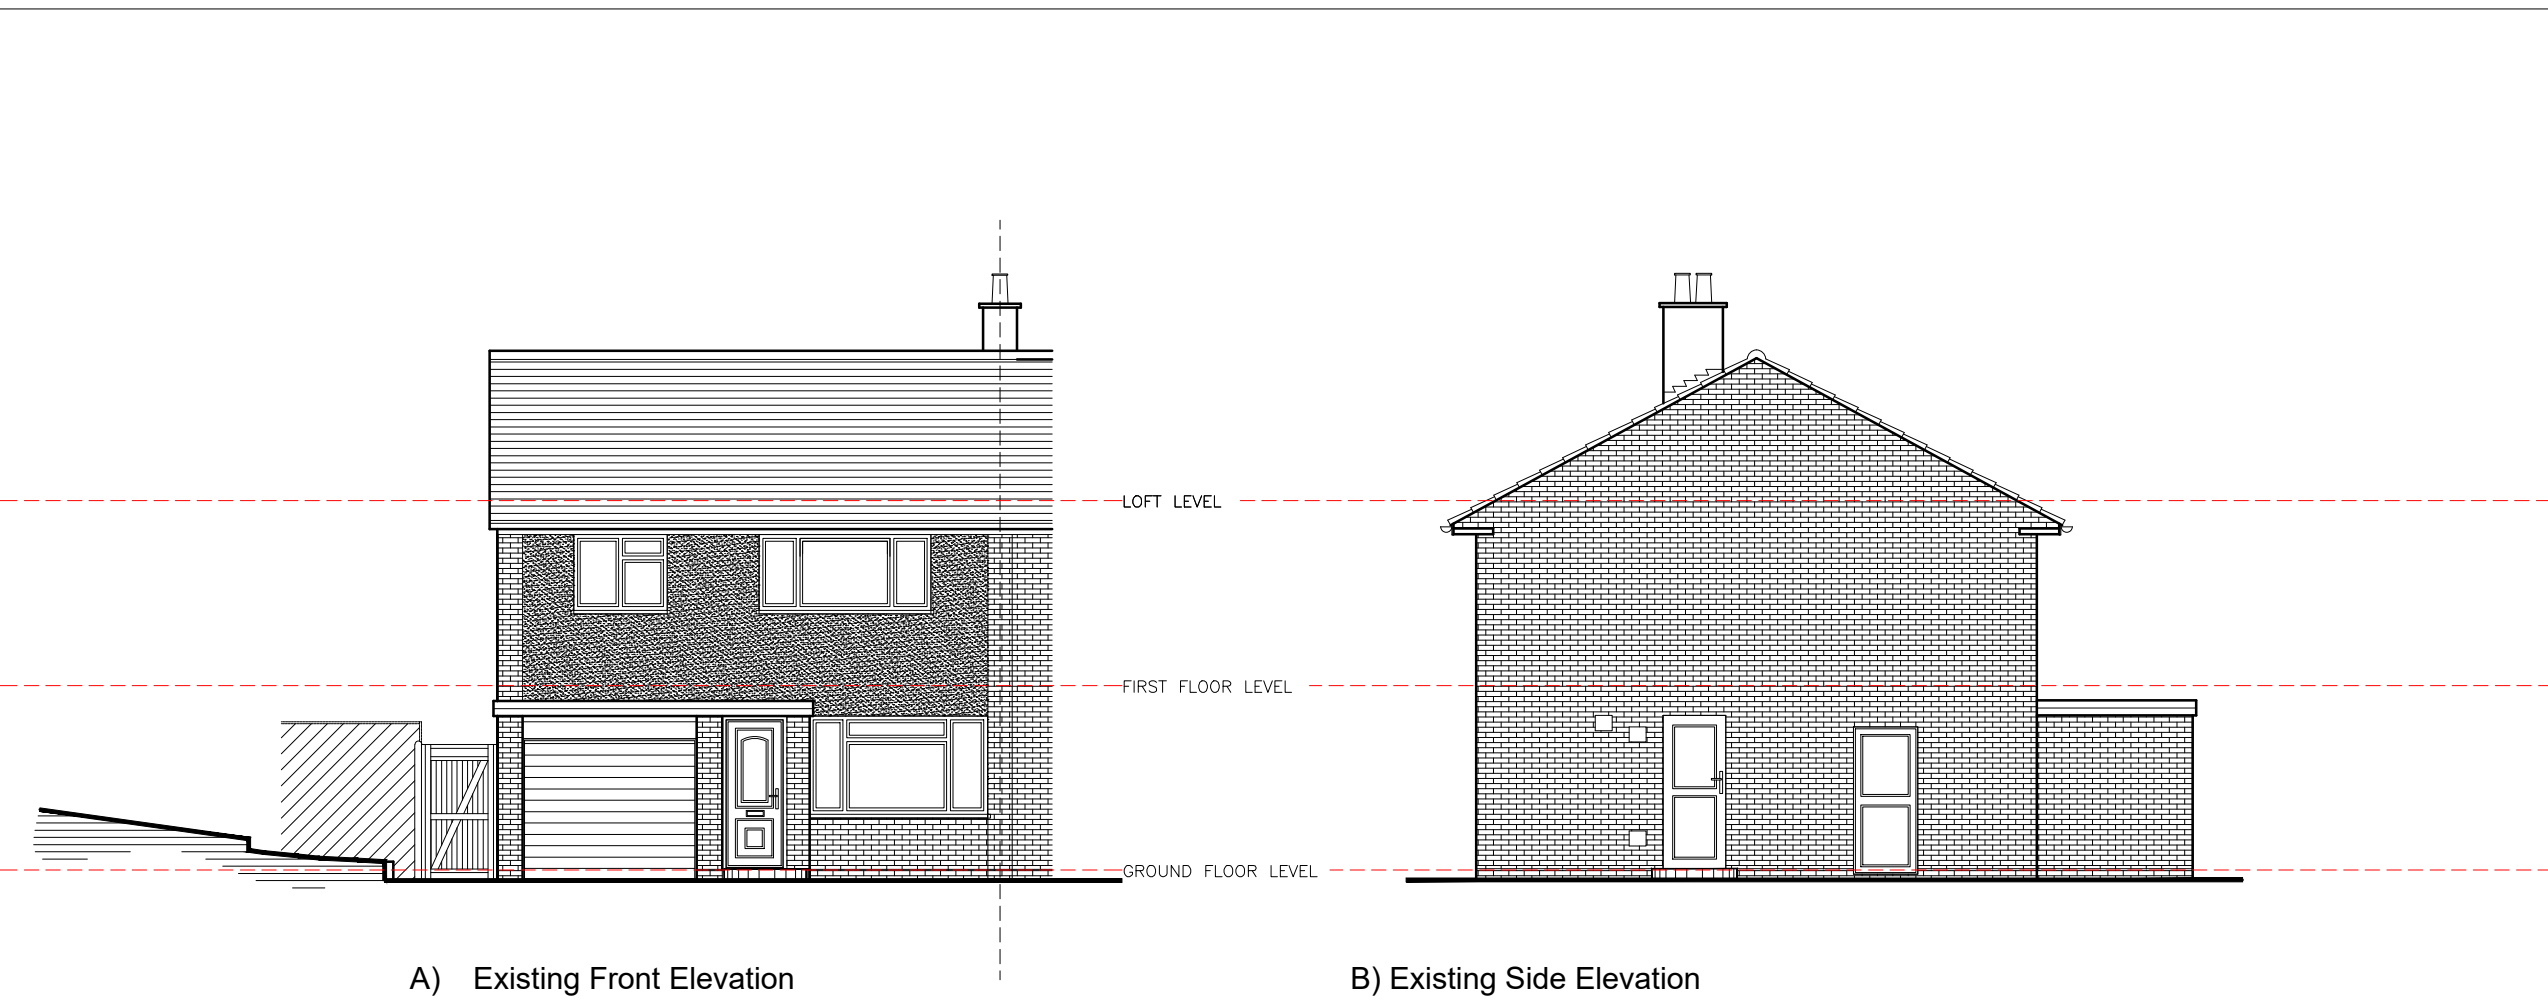

PLANNING DRAWING

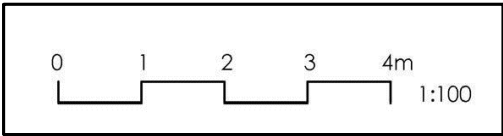

SARAH BREEZE RIBA

Client
Nick Davies

Project
35 Petworth Drive
Burgess Hill
West Sussex RH15 8JT

Title
Existing Elevations & Section

Drawn by SB	Checked by ND
----------------	------------------

Scale A3 @ 1:100	Date 26.09.25
---------------------	------------------

Project no.	Dwg. no.	Revision	Prelim.
BA215	01	--	