

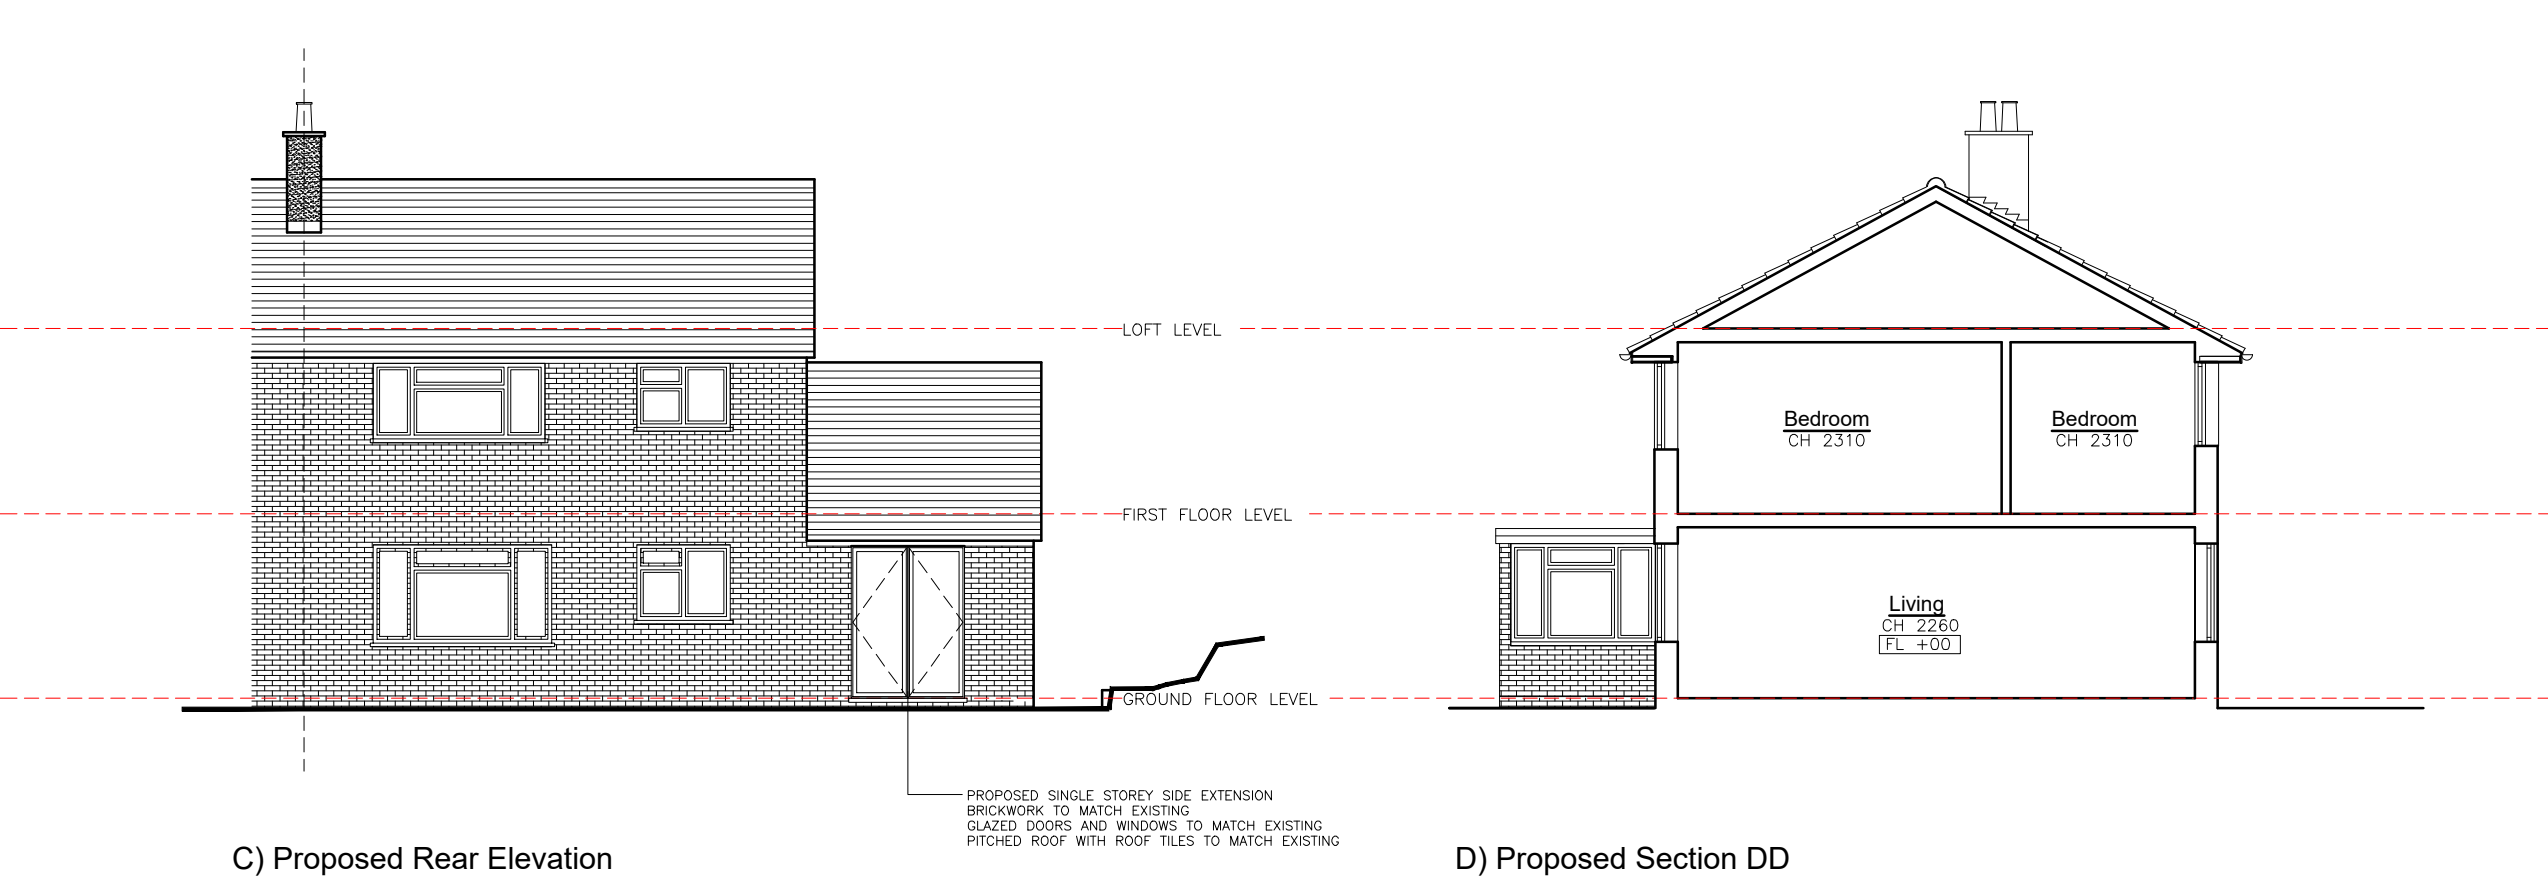


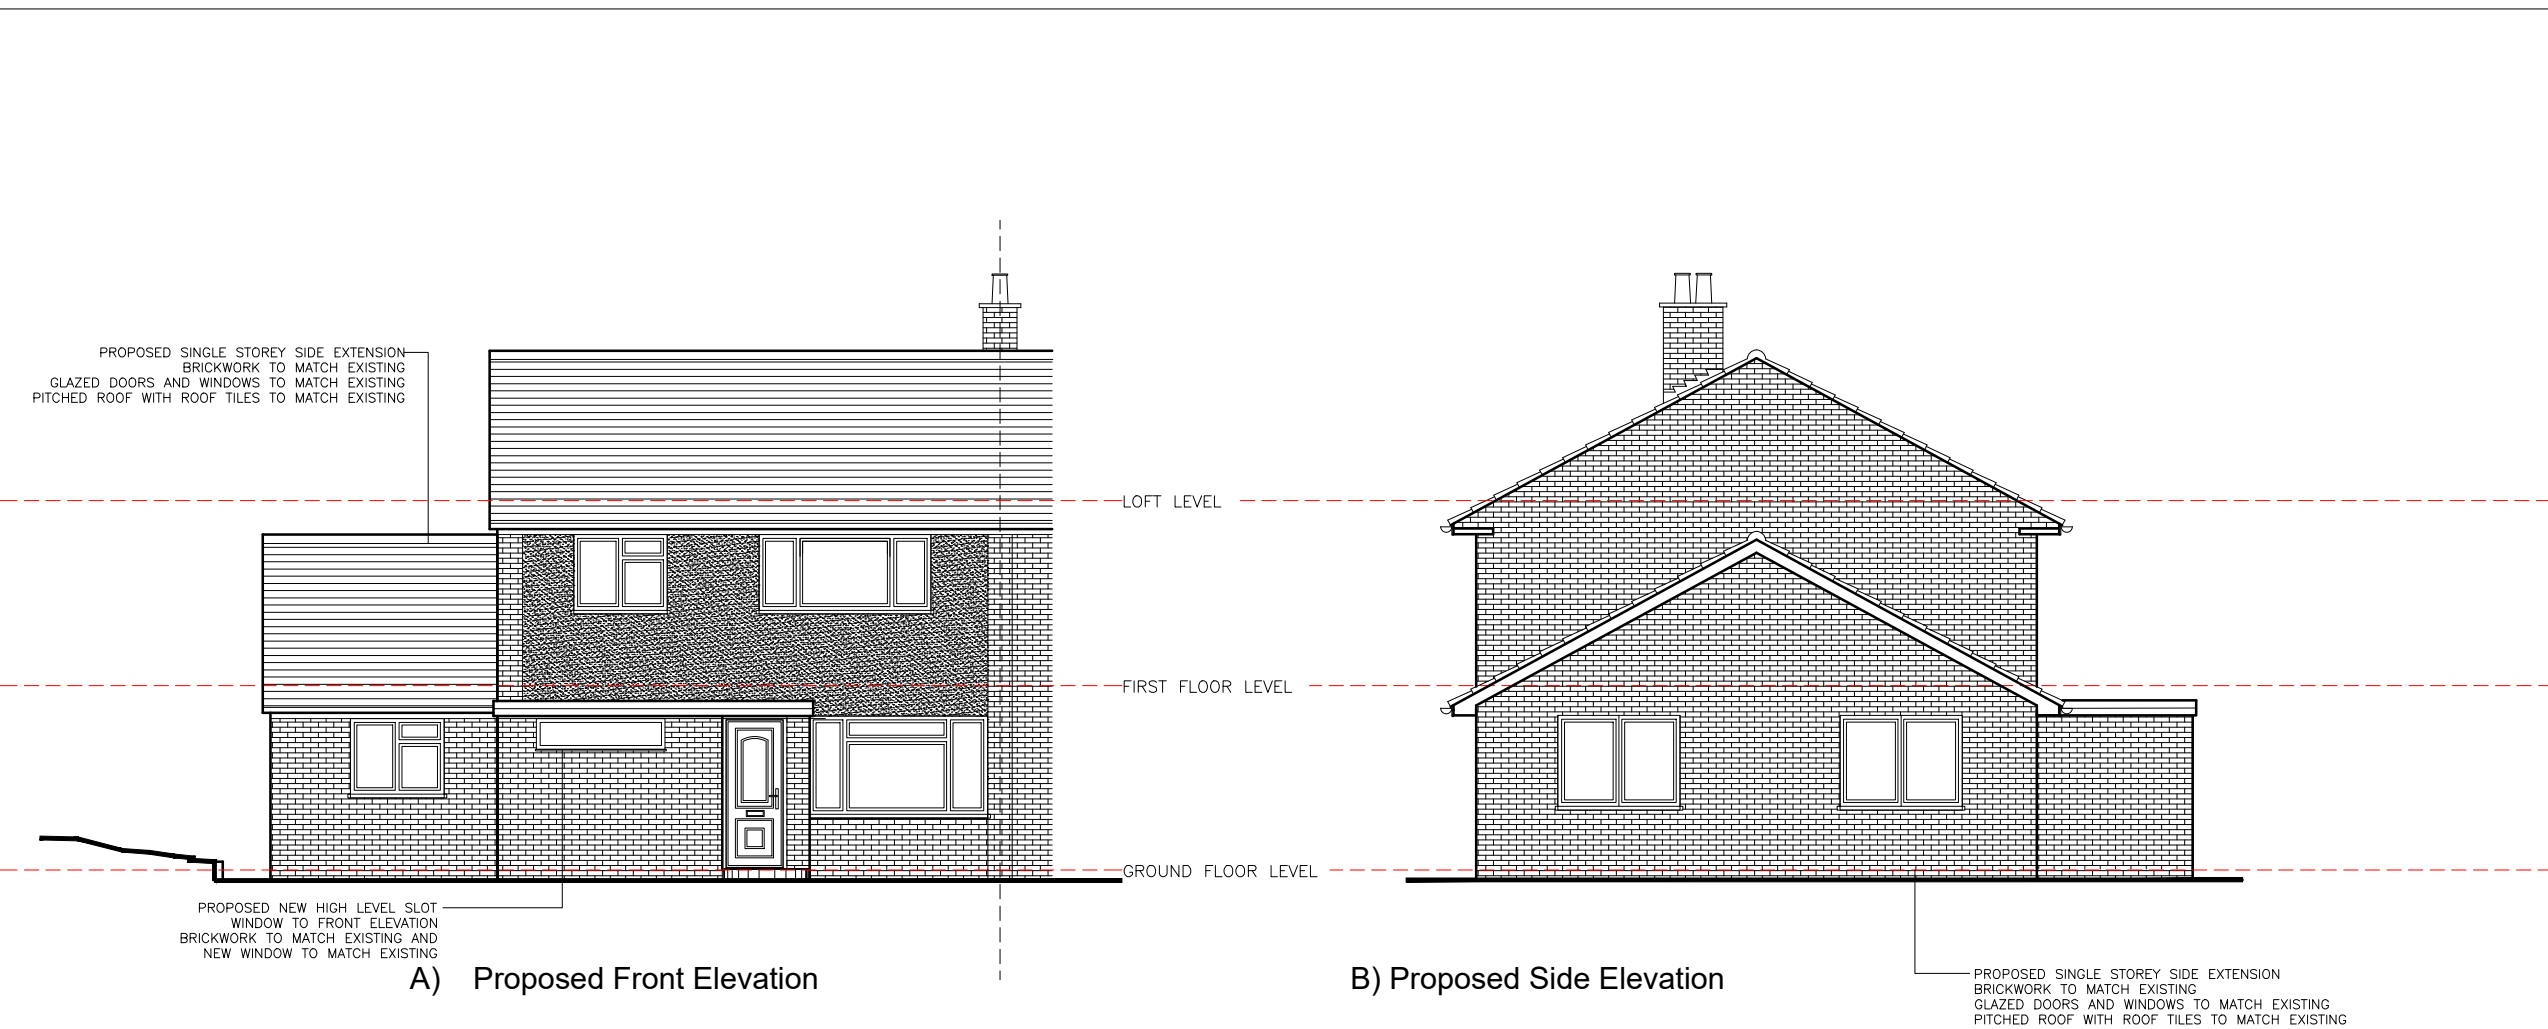

PLANNING DRAWING

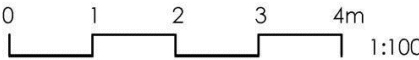

SARAH BREEZE RIBA

Client
Nick Davies

Project
35 Petworth Drive
Burgess Hill
West Sussex RH15 8JT

Title
Proposed Elevations & Section

Drawn by
SB

Checked by
ND

Scale
A3 @ 1:100

Date
07.10.25

Project no.	Dwg. no.	Revision	Prelim.
BA215	11	--	