



35 Petworth Drive

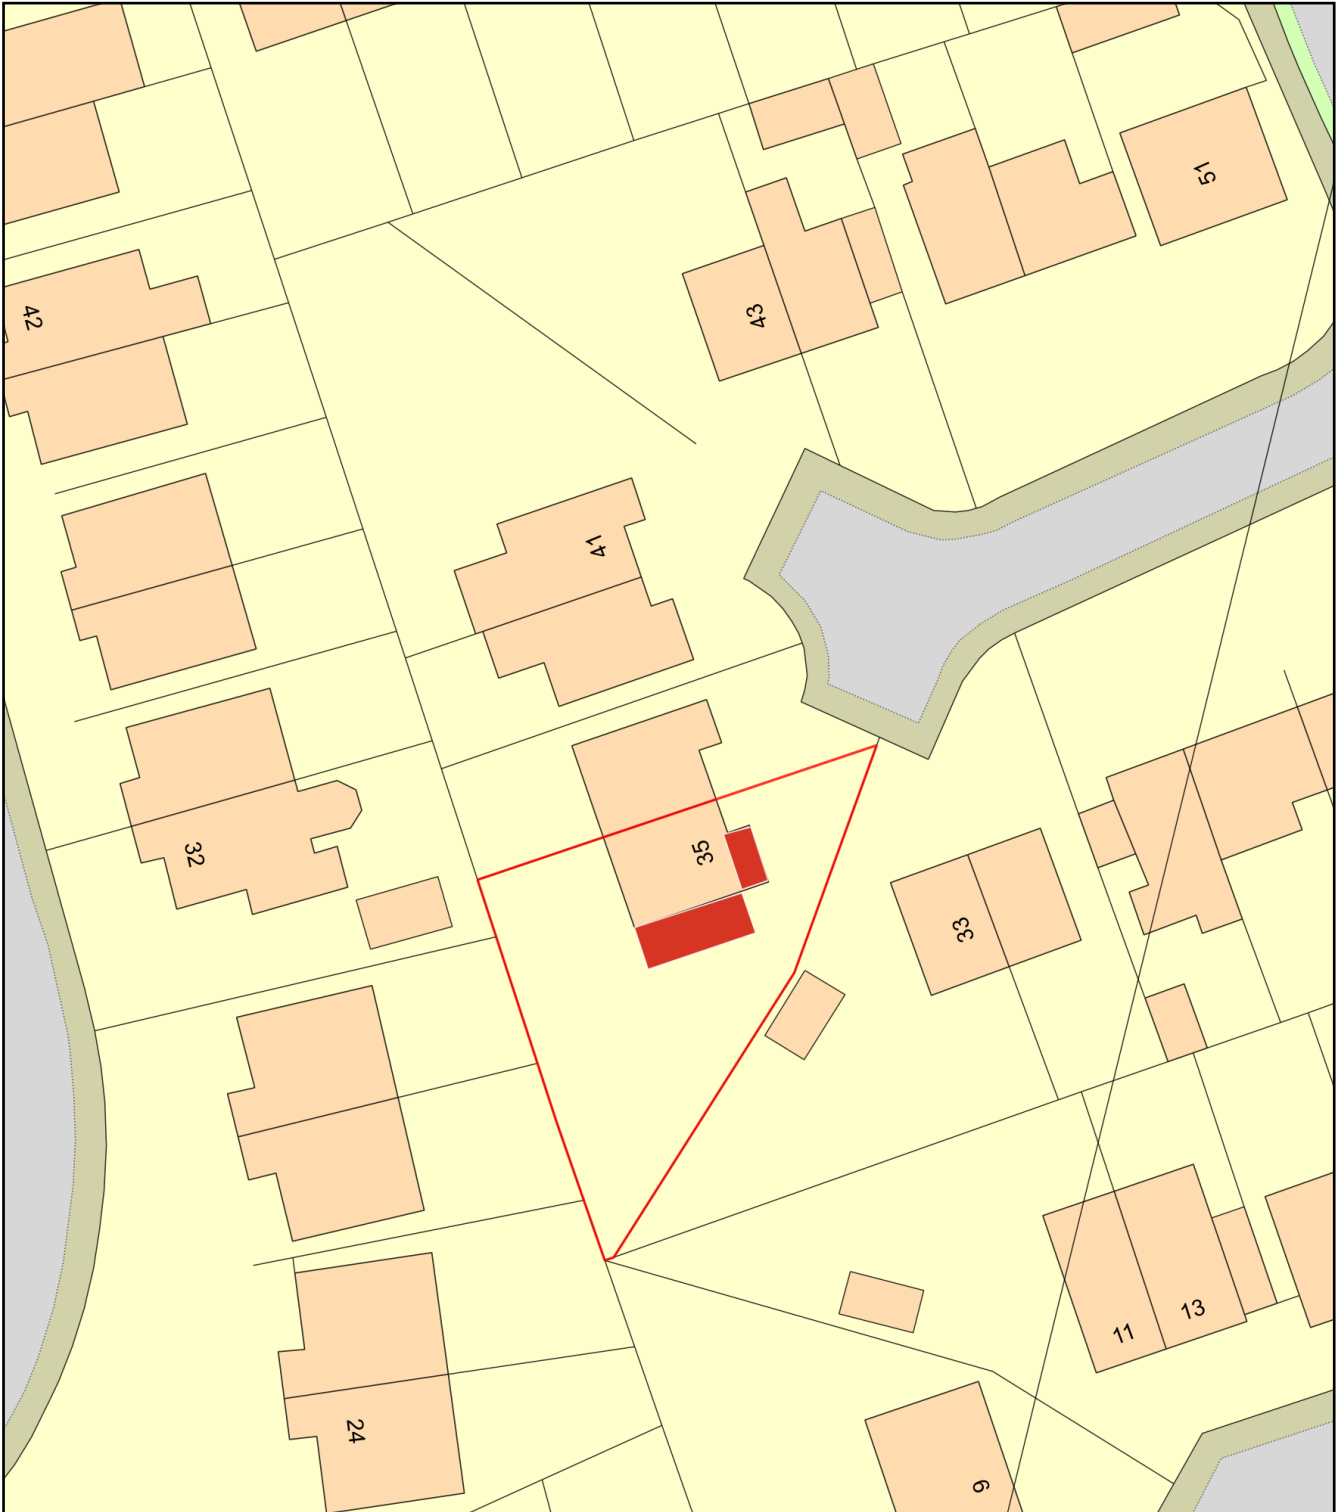

0 20
Metres

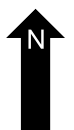

Plan Produced for: Sarah Breeze

Date Produced: 07 Oct 2025

Plan Reference Number: TQRQM25280102152257

Scale: 1:500 @ A4