


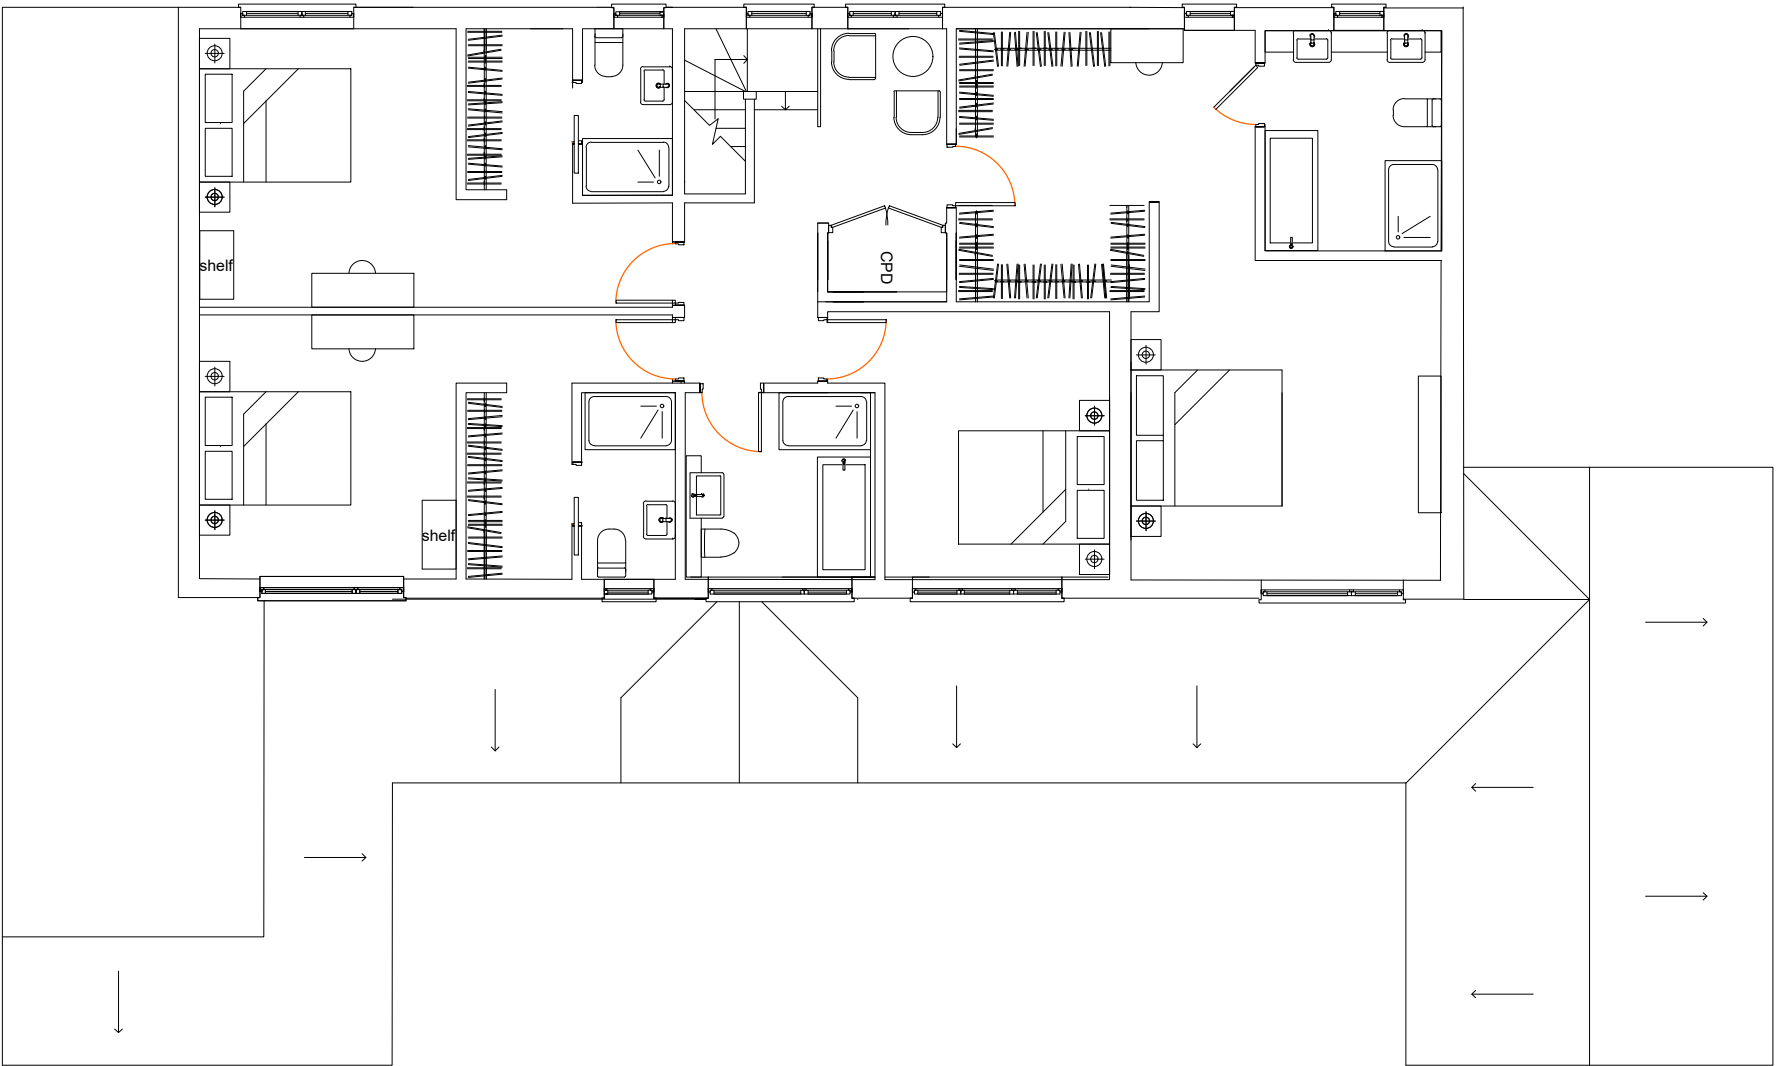

Proposed Plan 1:50



SURVEY
DRAWING

NOTES

- © Copyright of this drawing remains the property of Buchanan Rum Architects Ltd and should not be reproduced in full or parts or re-issued without written permission from Buchanan Rum Architects Ltd
- These drawings must be read in conjunction with the structural engineers drawings & details, and with all other consultants, sub-contractor and specialist drawings & details.
- All dimensions are in millimetres, unless stated otherwise.
- All goods materials workmanship to conform with current building regulations BSS and CDP's
- All dimensions must be checked on site and any discrepancies verified with the architect.
- Do not scale from the drawing
- Any discrepancies between the drawings, details and specification must be reported to the architect immediately before work is put in hand.
- All works to be carried out in full accordance with current Building Regulations, British Standards and all Health & Safety Regulations
- If in doubt please ask.

Client		
Site address		
36 Blackthorns Lindfield		
Job Title		
Extesion and internal refurbishment		
Drawing Title		
PROPOSED PLANS - First Floor		
FRESHMILL BUSINESS CENTRE DELTA HOUSE 16 BRIDGE ROAD HAYWARDS HEATH, RH16 1UA E : info@buchanrumarchitects.co.uk		
Scale	Size	
1:100	A3	
Dm By		BRA
Drawing number		Rev
25_181_PL_115_00		05