


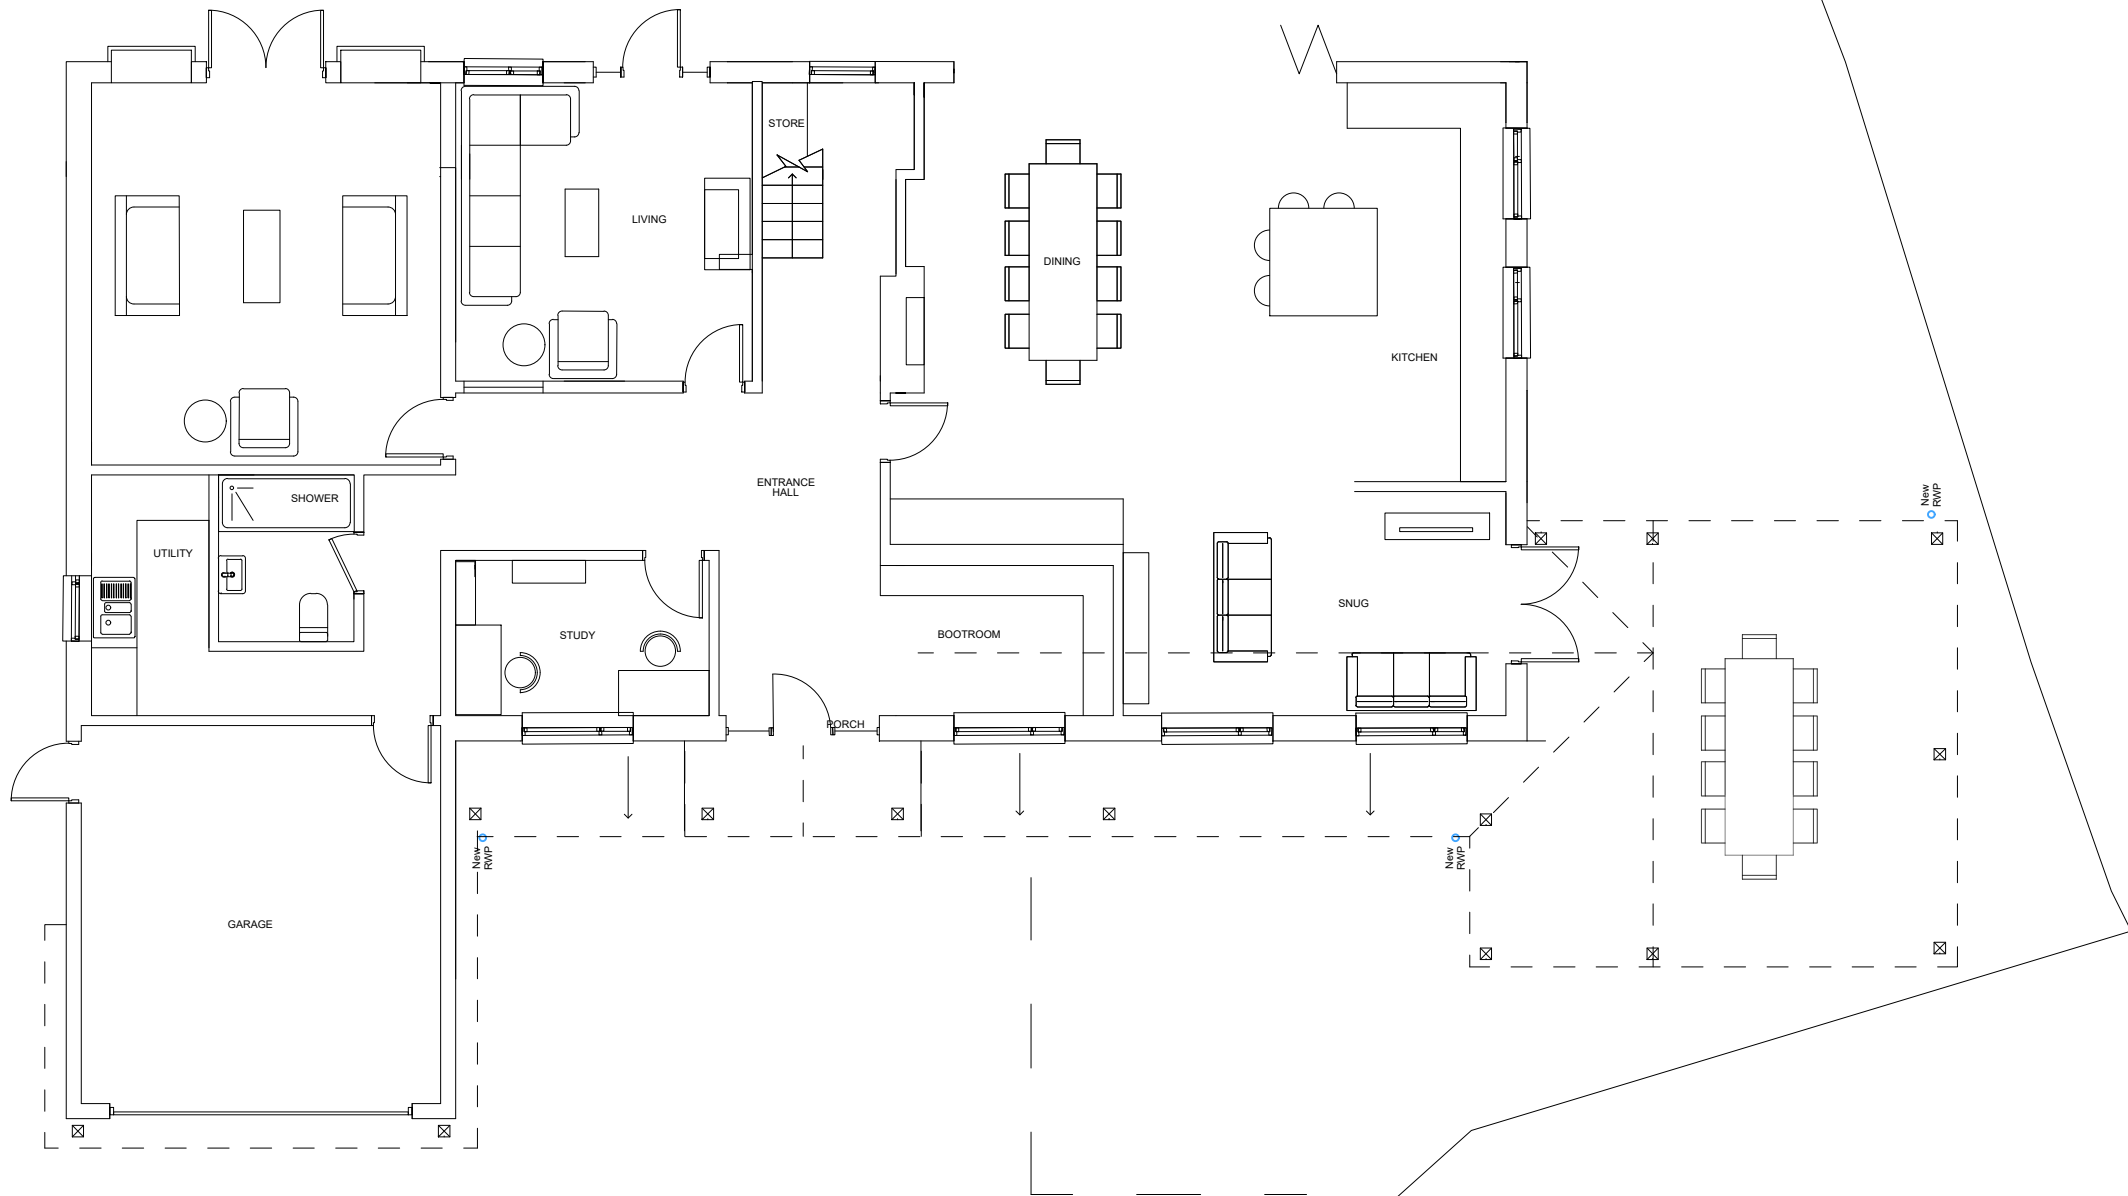

Proposed Plan 1:50



SURVEY
DRAWING

- NOTES
- Copyright of this drawing remains the property of Buchanan Rum Architects Ltd and should not be reproduced in full or parts or re-issued without written permission from Buchanan Rum Architects Ltd
 - These drawings must be read in conjunction with the structural engineers drawings & details, and with all other consultants, sub-contractor and specialist drawings & details.
 - All dimensions are in millimetres, unless stated otherwise.
 - All goods materials workmanship to conform with current building regulations BSS and COP's
 - All dimensions must be checked on site and any discrepancies verified with the architect.
 - Do not scale from the drawing
 - Any discrepancies between the drawings, details and specification must be reported to the architect immediately before work is put in hand.
 - All works to be carried out in full accordance with current Building Regulations, British Standards and all Health & Safety Regulations
 - If in doubt please ask.

--	--	--

Client
Site address
36 Blackthorns
Lindfield

Job Title
Extesion and internal
refurbishment

Drawing Title
PROPOSED PLANS - Ground Floor

FRESHMILL BUSINESS CENTRE
DELTA HOUSE
16 BRIDGE ROAD
HAYWARDS HEATH, RH16 1UA
E : info@buchanrumarchitects.co.uk

Scale 1:100	Size A3
Dm By BRA	

Drawing number 25_181_PL_110_00	Rev 09
------------------------------------	-----------