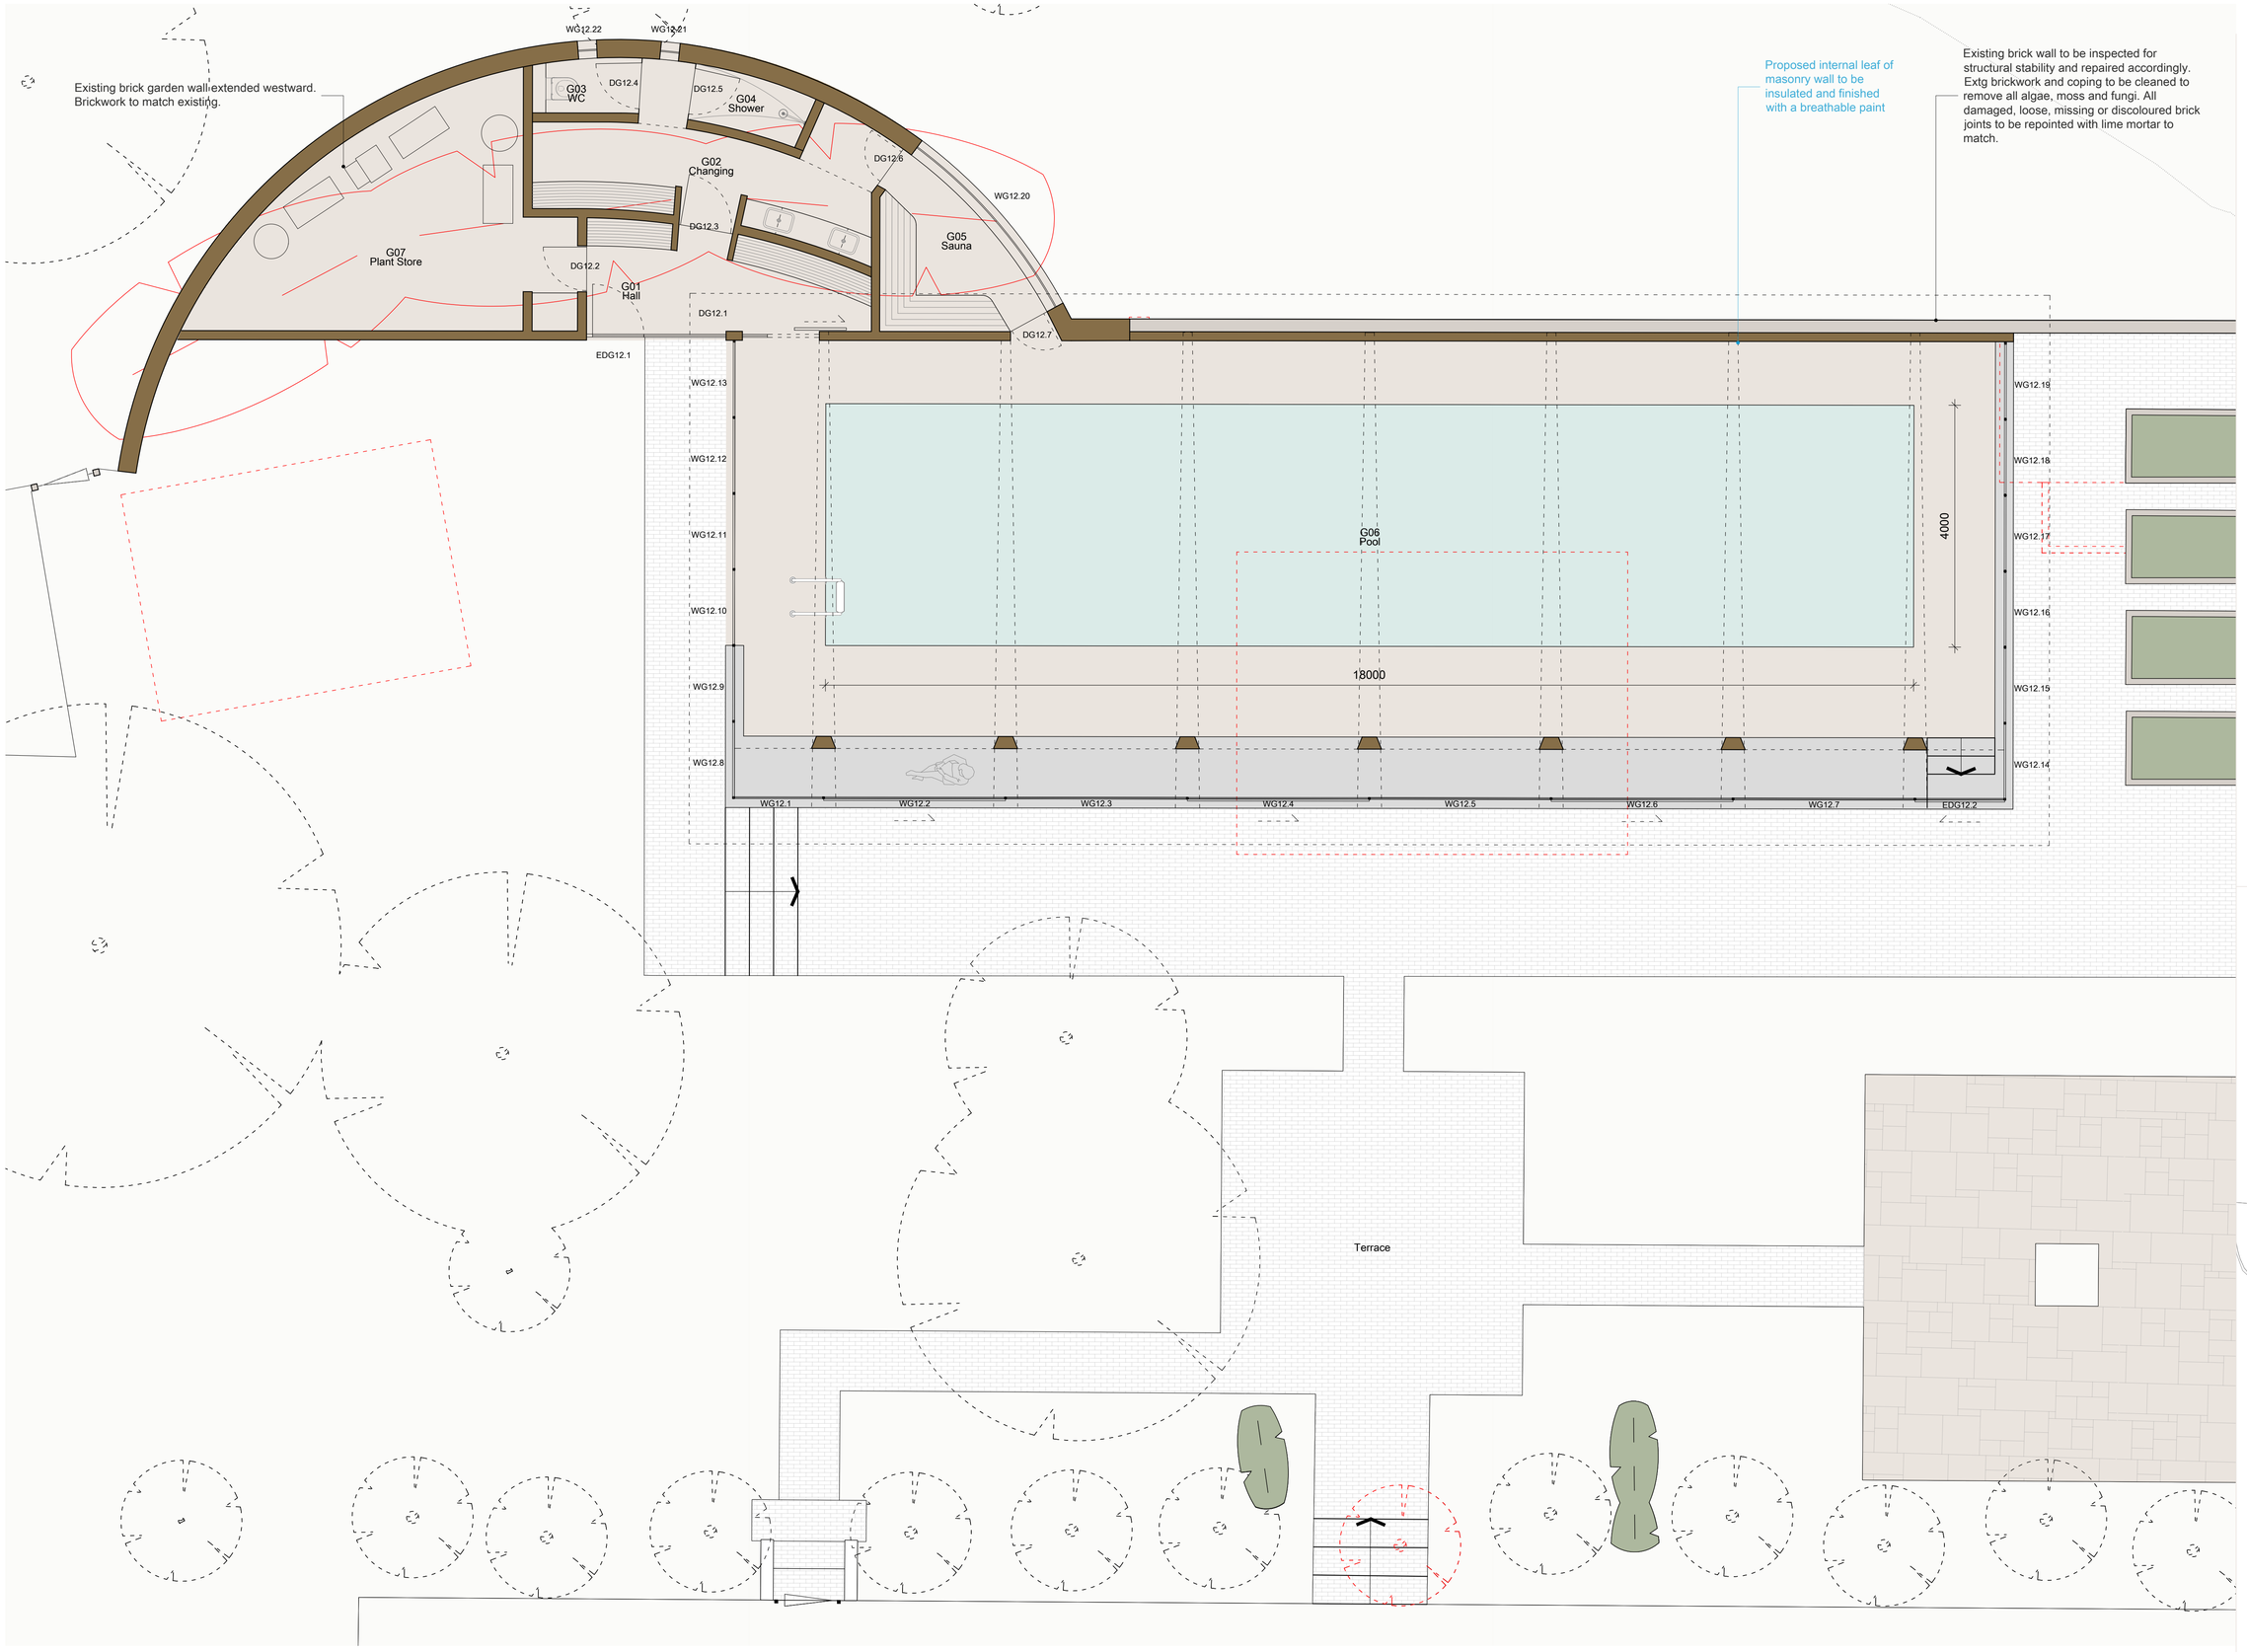

01 Pool House Proposed Ground Floor Plan
1:50 @ A1; 1:100 @ A3

0 4 6 8 10 M

Revision Bubble
Variations to DM/25/1705, 1706
~~Omissions to DM/25/1705, 1706~~

BL Beam Level
CL Ceiling Level
FL Floor Level
DP Down Pipe
HWC Hot Water Cylinder
SVP Soil Vent Pipe
RWP Rain Water Pipe
RWO Rain Water Outlet

Proposed Walls
Existing Walls
Demolition

N

This drawing is to be used for planning purposes only. Not for construction.

This drawing is the property of Richard Parr Associates. Copyright is reserved by them and the drawing is issued on the condition that it is not copied, reproduced, retained or disclosed to any unauthorised person, either wholly or in part without written consent.

© Copyright Richard Parr Associates

Rev	Description	Drawn by	Checked by	Date
P01	Planning Issue	FL	JM	18.06.25
P02	Amendments to Planning P01	FL	JM	16.12.25
----	----	----	----	----

Job No
335

Project
Sunte House

Title
Pool House Proposed Ground Floor Plan

Drg No	335_PH_DR_00_100
Scale	1:50 @ A1; 1:100 @ A3
Date of First Issue	18.06.25
Rev	P02
Status	Planning

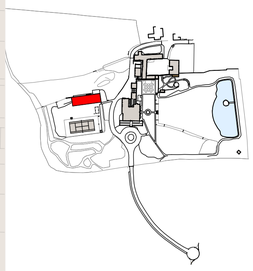

RICHARD PARR
ASSOCIATES

info@richardparr.com
+44 (0)1453 860200
richardparr.com
@richardparrassociates

+
COUNTRY
Easter Park
Nympsfield, Stonehouse
Gloucestershire GL10 3UL

TOWN
Studio 126
Great Western Studios
65 Alfred Road
London W2 5EU