

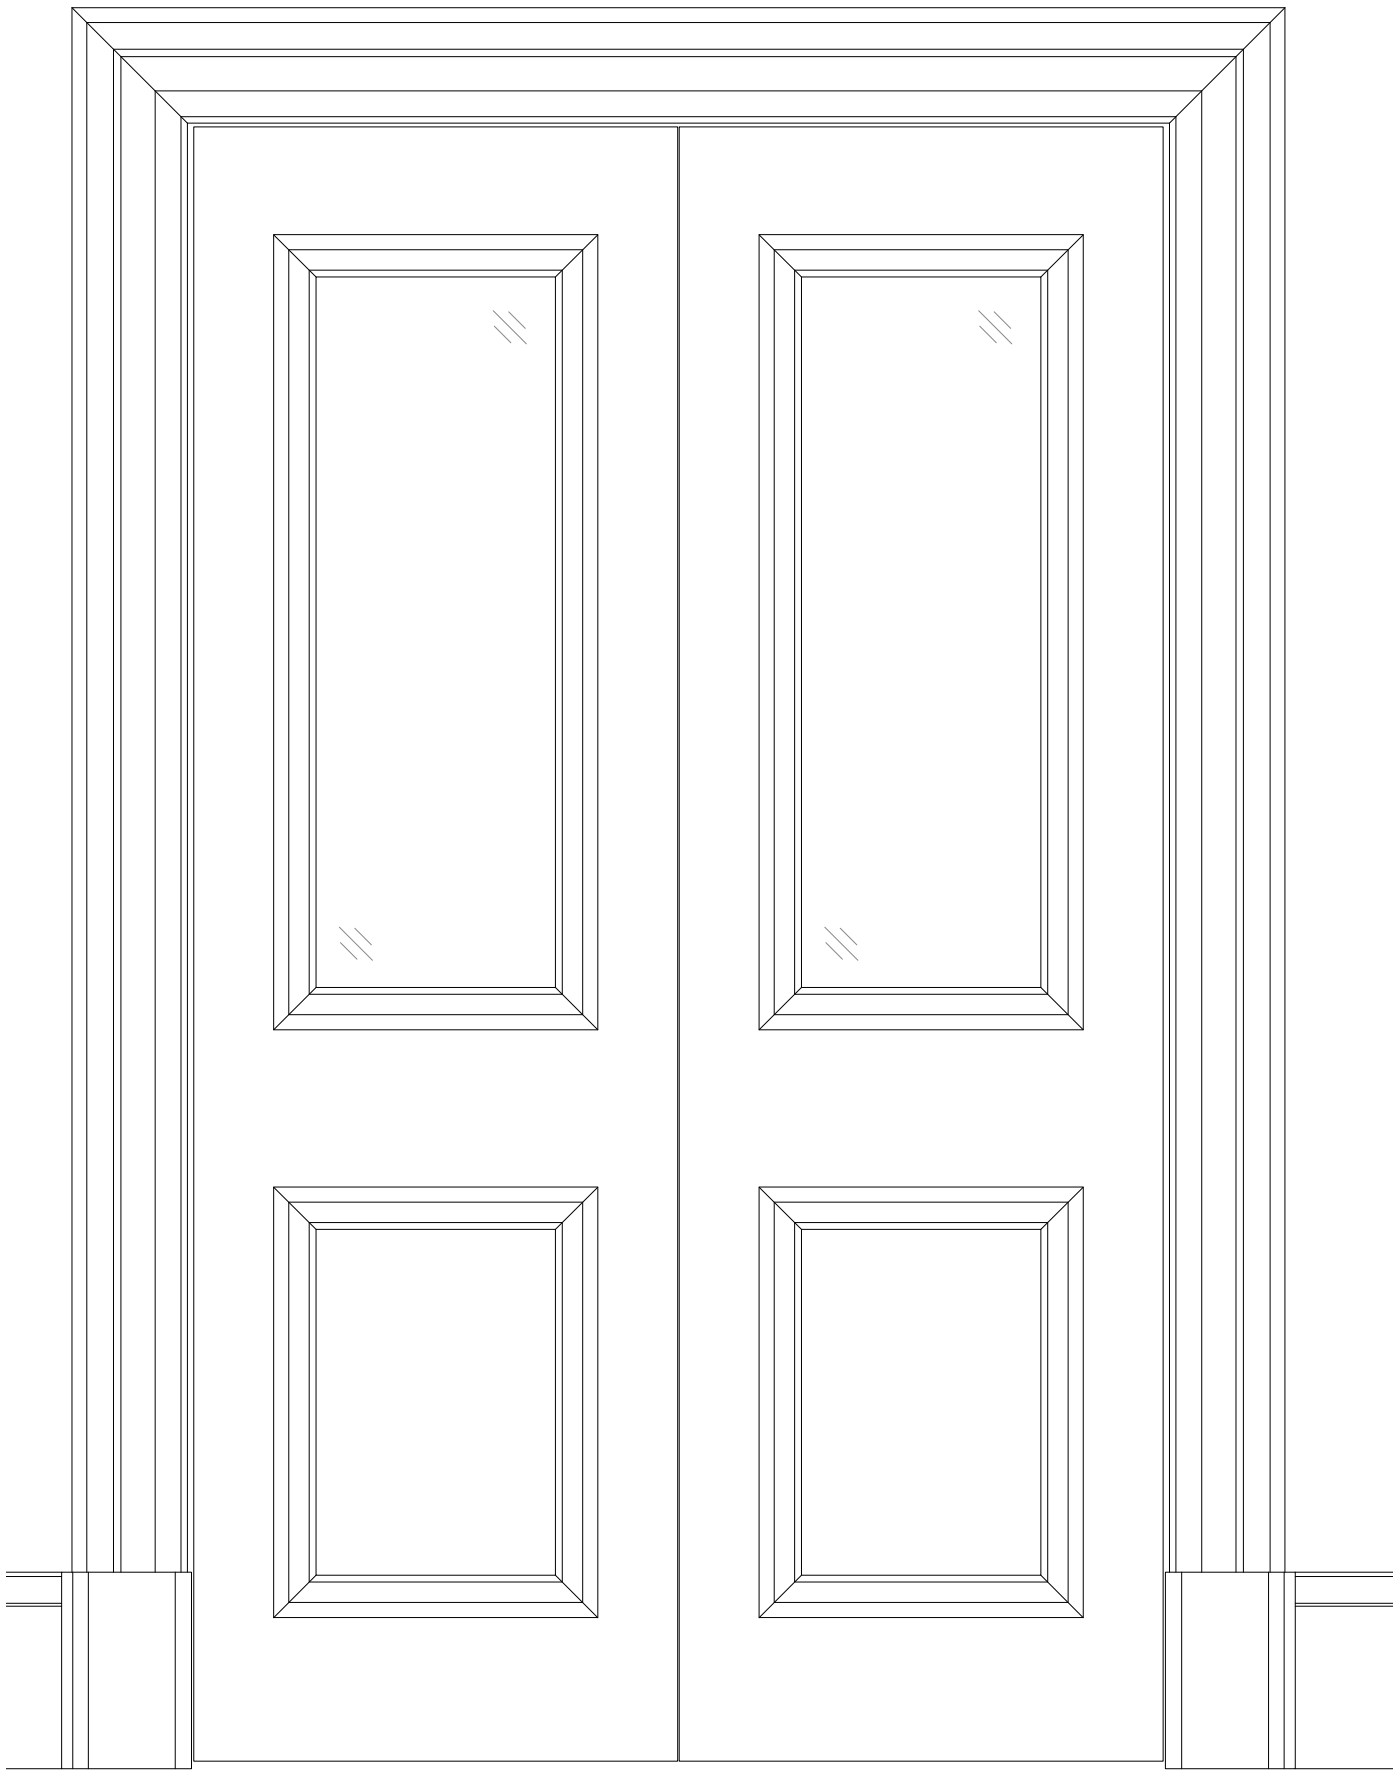



No original skirting retained within Rooms G.02 and G.03 , as the spaces were formerly open double height areas and are newly formed with new floor and wall construction. Replica to be installed to match existing ground floor skirting.

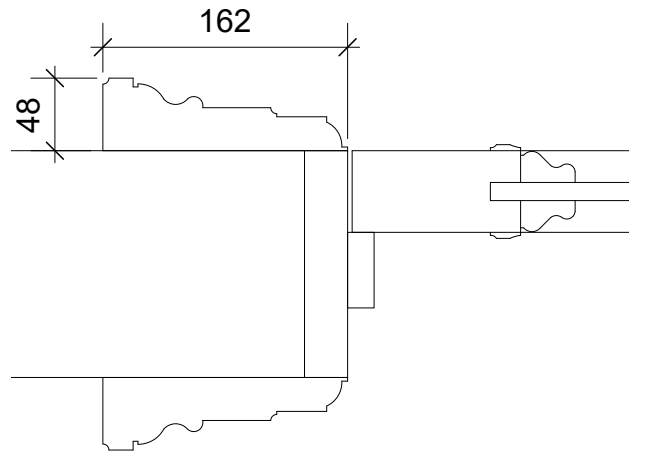

New architrave and existing original door

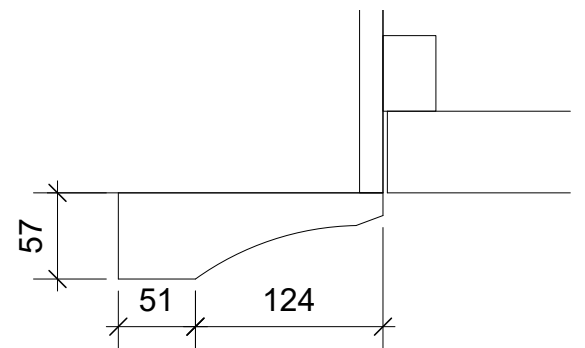

New door plinth

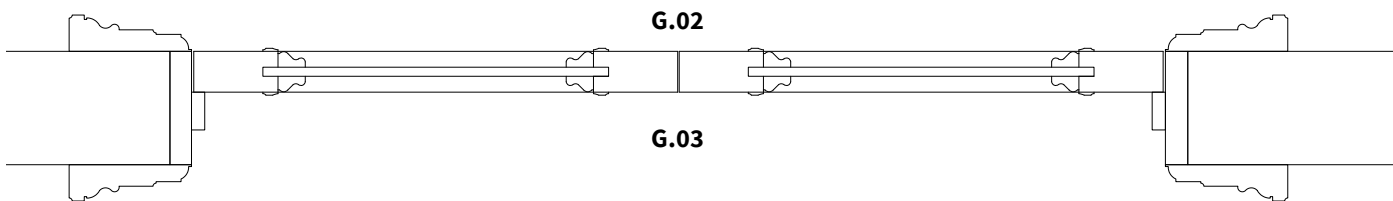

First floor original door set to be retained and reused for ground floor room G.02
Ironmongery to match existing ground floor ironmongery, see drawing 25041-P-112--Proposed Ironmongery GF for details



23 Vine Street, Brighton BN1 4AG
e: studio@sticklandwright.co.uk
t: 01273 964051
Company registered in England No. 11222477

Revisions:

Revisions:	Checked
1	28/05/2026 For Planning

Disclaimer:

This drawing is the copyright of Stickland Wright Ltd. and may not be reproduced or used except by written permission.
Figured dimensions to have precedence over scaling.
Check all site dimensions prior to fabrication. Refer any discrepancies found to Stickland Wright.

Dwg No. 25041-P-143 /

Drawing Title Double Door G02 details
Address Wykehurst House
Client M Blencowe
Scale 1:10/5 @A3
Stage Planning
Drawn by cd
Checked by ns



architecture + interiors
www.sticklandwright.co.uk